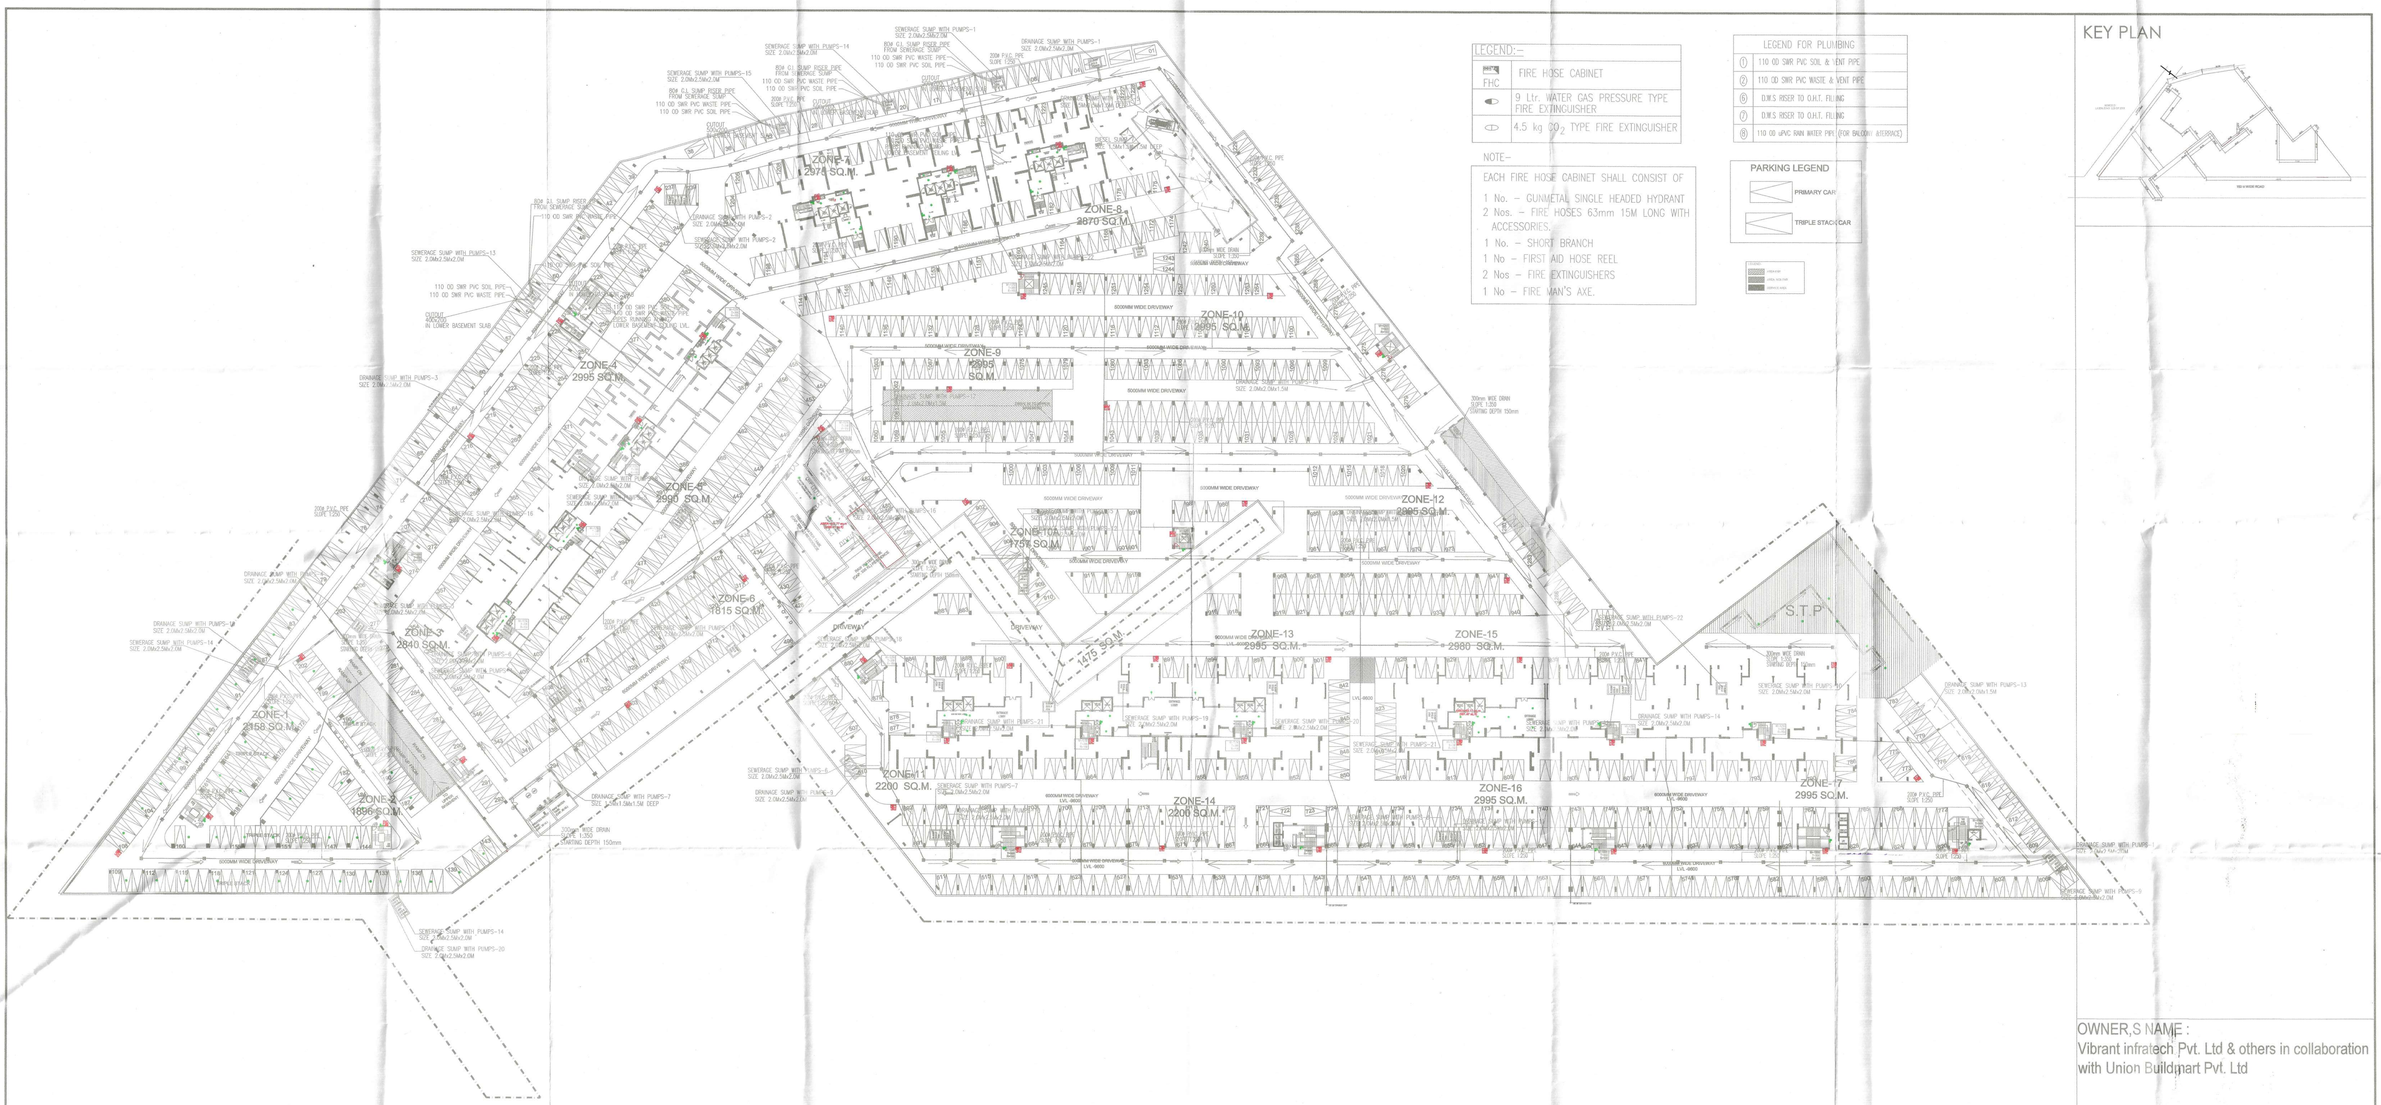


LEGEND:–


FHC	FIRE HOSE CABINET
	9 Ltr. WATER GAS PRESSURE TYPE FIRE EXTINGUISHER
	4.5 kg CO_2 TYPE FIRE EXTINGUISHER

NOTE–

EACH FIRE HOSE CABINET SHALL CONSIST OF
1 No. – GUNMETAL SINGLE HEADED HYDRANT
2 Nos. – FIRE HOSES 63mm 15M LONG WITH ACCESSORIES.
1 No. – SHORT BRANCH
1 No – FIRST AID HOSE REEL
2 Nos – FIRE EXTINGUISHERS
1 No – FIRE MAN'S AXE.

LEGEND FOR PLUMBING	
①	110 OD SWR PVC SOIL & VENT PIPE
②	110 OD SWR PVC WASTE & VENT PIPE
⑥	D.W.S RISER TO O.H.T. FILING
⑦	D.W.S RISER TO O.H.T. FILING
⑧	110 OD uPVC RAIN WATER PIPE (FOR BALCONY &TERRACE)

PARKING LEGEND
PRIMARY CAR
TRIPLE STACK CAR

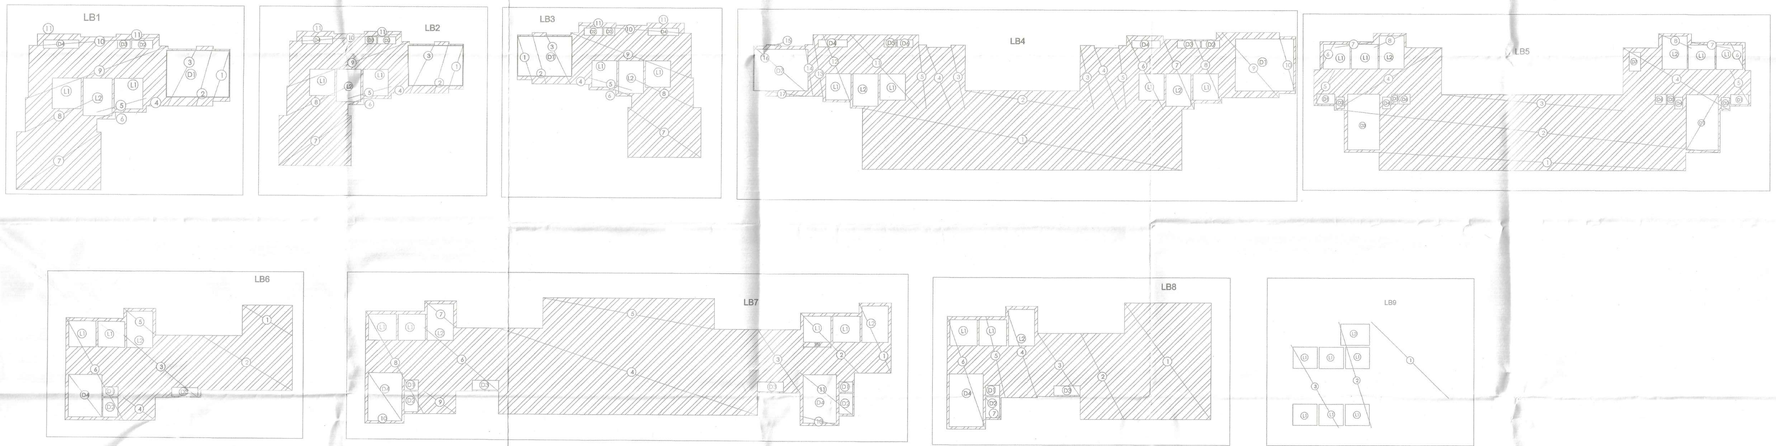

CERTIFIED THAT THESE PLANS ARE AS PER ORIGINAL PLANS APPROVED BY DG, TCP, CHANDIGARH VIDE MEMO NO. LC-4175/JE(DS)/2022/27733.
DATED: 13-09-2022
GIAN P. MATHUR ARCHITECT B. Arch., M.C.A. I.I.A ARCH No. 60/5769
OWNER Sig.

V Consulting
Fire Consultant
(Fire Fighting, Electrical & Ventilation)
B-50, Basement
Soami Nagar, New Delhi

LEGEND:–

SYMBOL	DESCRIPTION	HEIGHT
	SMOKE DETECTOR	CEILING
	HEAT DETECTOR	CEILING
	MULTICRITERIA DETECTOR	CEILING
	RESPONSE INDICATOR	2400MM
	MANUAL CALL POINT	1200MM
	TELEPHONE JACK	1200MM
	HOOTER	2150MM
	EXIT SIGN	CEILING

NOTE–THE DISTANCE BETWEEN DETECTOR TO DETECTOR SHALL BE 6.5 TO 7 METER.

OWNER,S NAME :
Vibrant infratech Pvt. Ltd & others in collaboration with Union Buildmart Pvt. Ltd

Architect:
GIAN P. MATHUR AND ASSOCIATES (P) LTD.
ARCHITECTS & PLANNERS
C - 55, East Of Kailash, New Delhi-110065
T : 011-46599599 / F 011-46599512
E : info@gpmindia.com / W : www.gpmindia.com

Project Title:
GROUP HOUSING COLONY
UNDER (MIX LAND USE) TOD ZONE FOR (86% GH COMPONENT & 14% COMMERCIAL COMPONENT) ON THE AREA MEASURING 15.03125 ACRES
(LICENCE NO.106 OF 2021, DATED 16.12.2021)
AT SECTOR-113, GURUGRAM

Status: SUBMISSION DRAWING

Sheet Title:
LOWER BASEMENT PLAN
FIRE DEDICATION LAYOUT

Owner's Sign | Architect's Sign

GIAN P. MATHUR ARCHITECT B. Arch., M.C.A. I.I.A CA No. 60/5769

DATE:

DWG. No.
SD/FD/M3M-113/BASE-001