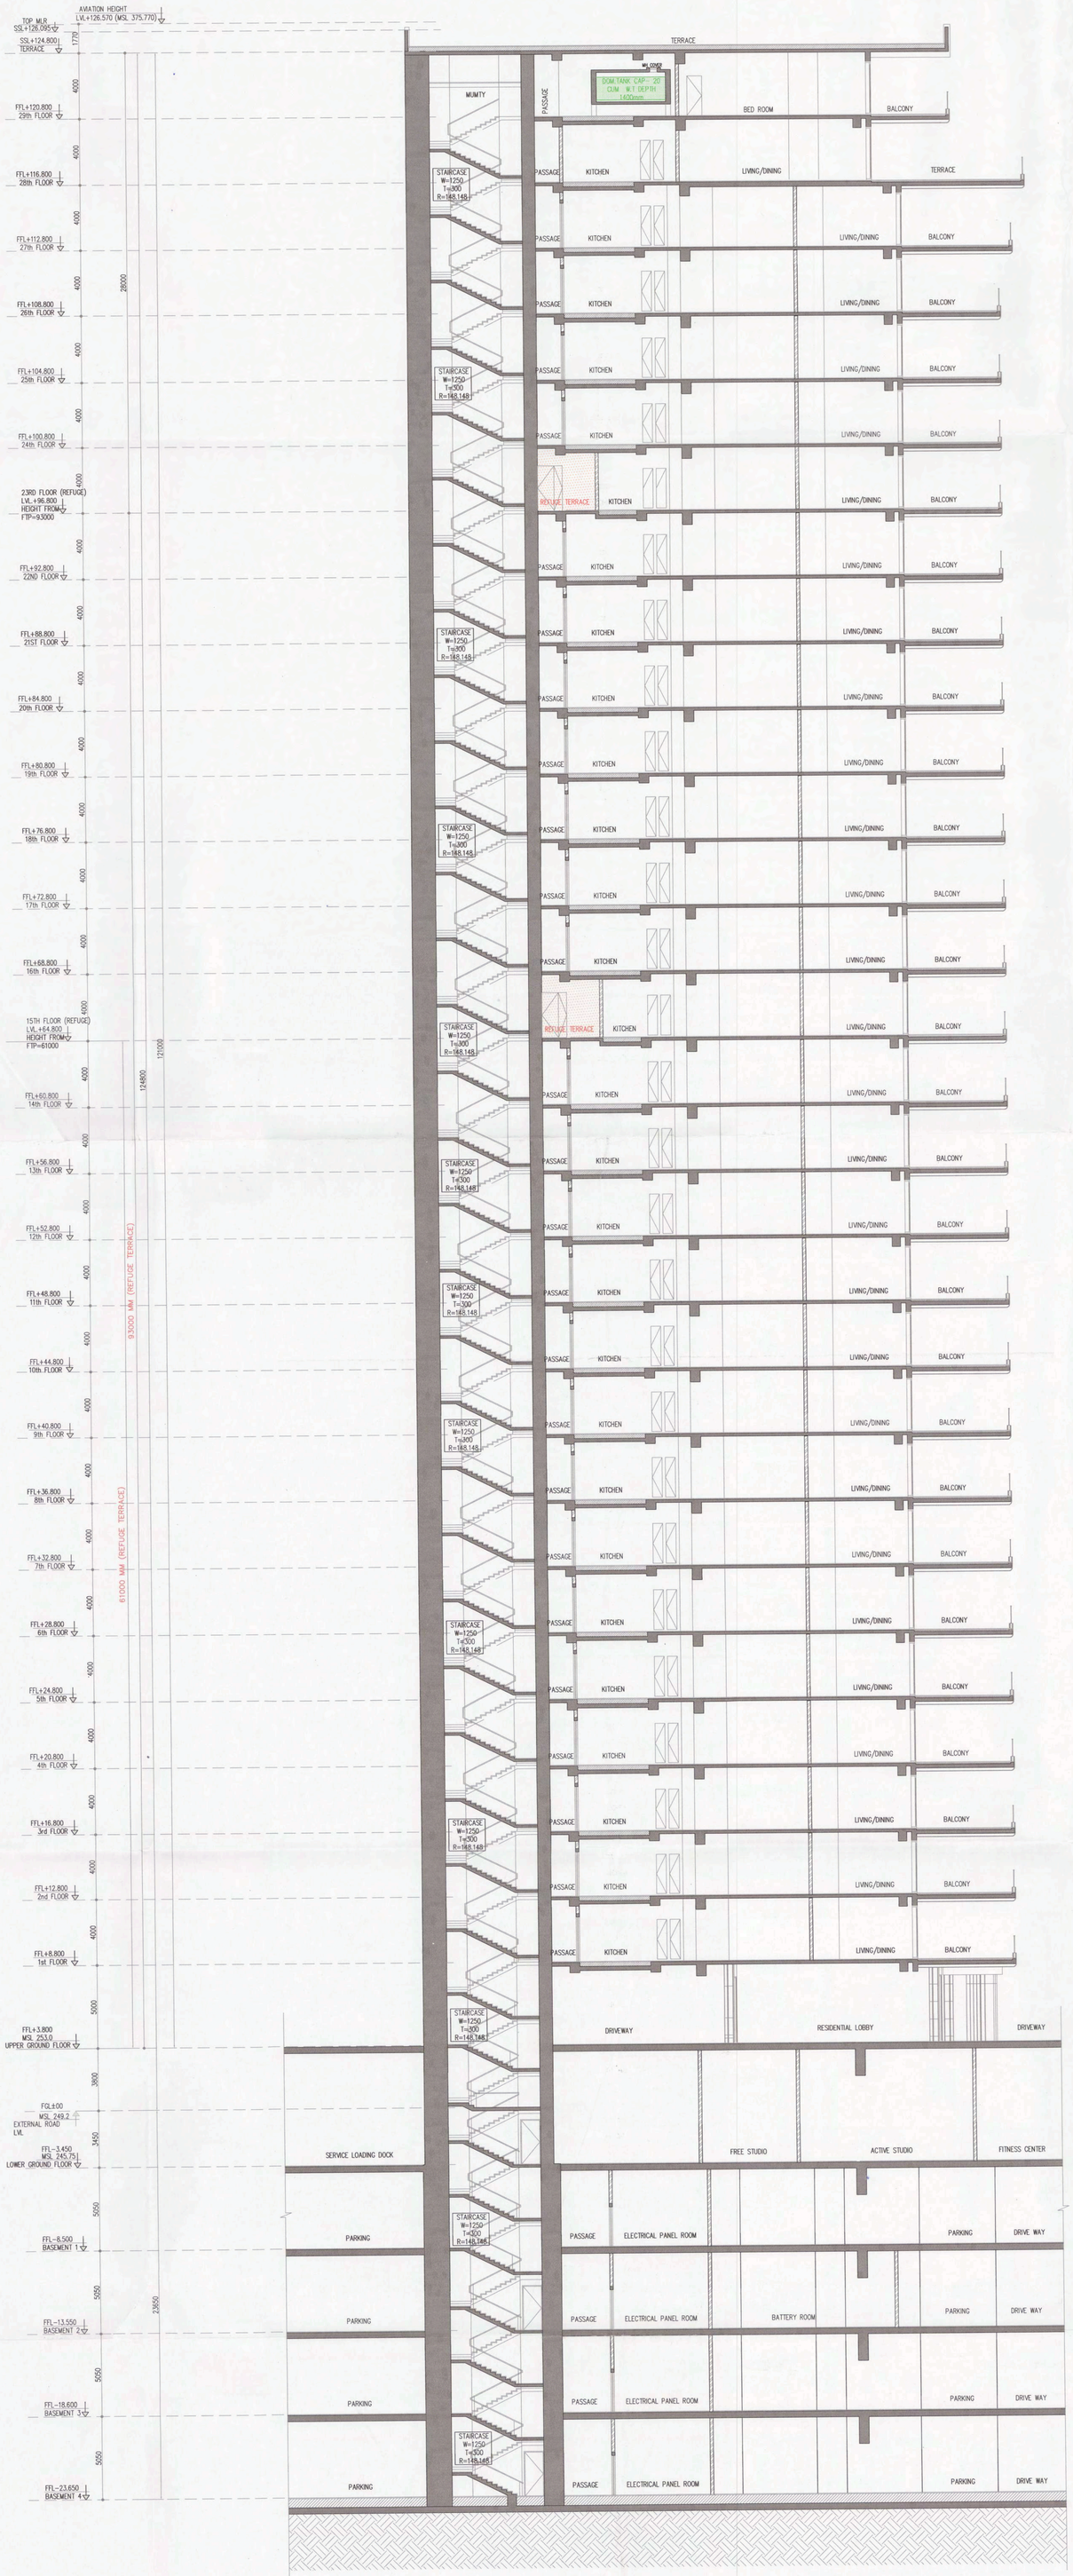


SECTION -AA'
TOWER 6

NOTES:

- BUILDING WILL BE DESIGNED STRUCTURALLY AS PER RELEVANT IS CODES FOR EARTH QUAKE RESISTANCE.
- BUILDING HAS AUTOMATIC SPRINKLER SYSTEM ON ALL FLOORS.
- THE BUILDING IS FULLY MECHANICALLY VENTILATED & CENTRALLY AIR CONDITIONED WITH 100% POWER BACKUP.
- MSL 249.200 CONSIDERED AS ±00.00.
- ALL DIMENSIONS ARE IN MM UNLESS NOTED OTHERWISE.

DESIGN CONSULTANT:
RSP Design Consultants (I) Pvt. Ltd.
RSP UNIT 103 FIRST FLOOR BESTECH BUSINESS TOWER, SOHNA ROAD, SECTOR 48, GURUGRAM, HARYANA 122018

OWNER:
DLF LIMITED
THE SHOPPING MALL,DLF QUTAB ENCLAVE(PHASE-I) GURGAON, HARYANA 122002

ASSOCIATE ARCHITECT:
SBA Design N Code LLP
Architecture·Codes·Interiors
(Formerly known as RSMS)
69,Nora Niwas Bhawani Kunj, (Behind D2), Vasant Kunj, New Delhi-110070.
Mob.: 9810791652,9811077209

STRUCTURAL ENGINEER:
LERA CONSULTING STRUCTURAL ENGINEERS (INDIA) PVT LTD
THE RUBY,NORTH WING, FLOOR 23,29 (SENPATI BAPAT MARG, DADAR (W) MUMBAI MAHARASHTRA INDIA 400 028

MEP CONSULTANT:
ARUP INDIA PRIVATE LIMITED
5TH FLOOR, JET PRIME, NEAR METRO STATION, SUREN ROAD, NEAR OFF., WESTERN EXPRESS HIGHWAY, ANDHERI EAST, MUMBAI, MAHARASHTRA INDIA 400 093

TITLE:-
REVISED BUILDING PLAN OF PHASE-R16 (THE DAHLIAS) FALLING IN GROUP HOUSING COLONY OVER AN AREA MEASURING 476.6015 ACRES NAMELY DLF-5 (EARLIER KNOWN AS ZONE-10, DLF CITY PHASE-V) IN SECTOR-42, 43, 53 & 54 GURUGRAM MANESAR URBAN COMPLEX BEING DEVELOPED BY DLF LIMITED.

PROJECT:- THE DAHLIAS

This is a "PROVISIONAL BUILDING PLAN" approved only for the purpose of inviting Objections from the general public
S.T.P (HQ) Member Secretary B.P.A.C. | S.T.P (G) Member B.P.A.C. | C.T.P (Hr.) Chairman B.P.A.C.
JDT (T) DTP(HQ) MEMBER BPAC | ATP(HQ) | JD(HQ)


ARCHITECT'S SEAL & SIGNATURE	OWNER'S SEAL & SIGNATURE
ARDAMANJIT SINGH SANDHU CA/90/12948 M: 9810791652	DLF LIMITED

Date : JULY.2025 | Scale : 1:150

Drawing Title:-
SECTION-AA'
TOWER-06

Drawing No:-
SC-09
DLF 5
03-12082025

TO BE READ WITH THIS OFFICE MEMO NO.: 41283
DATED : 29-10-2025

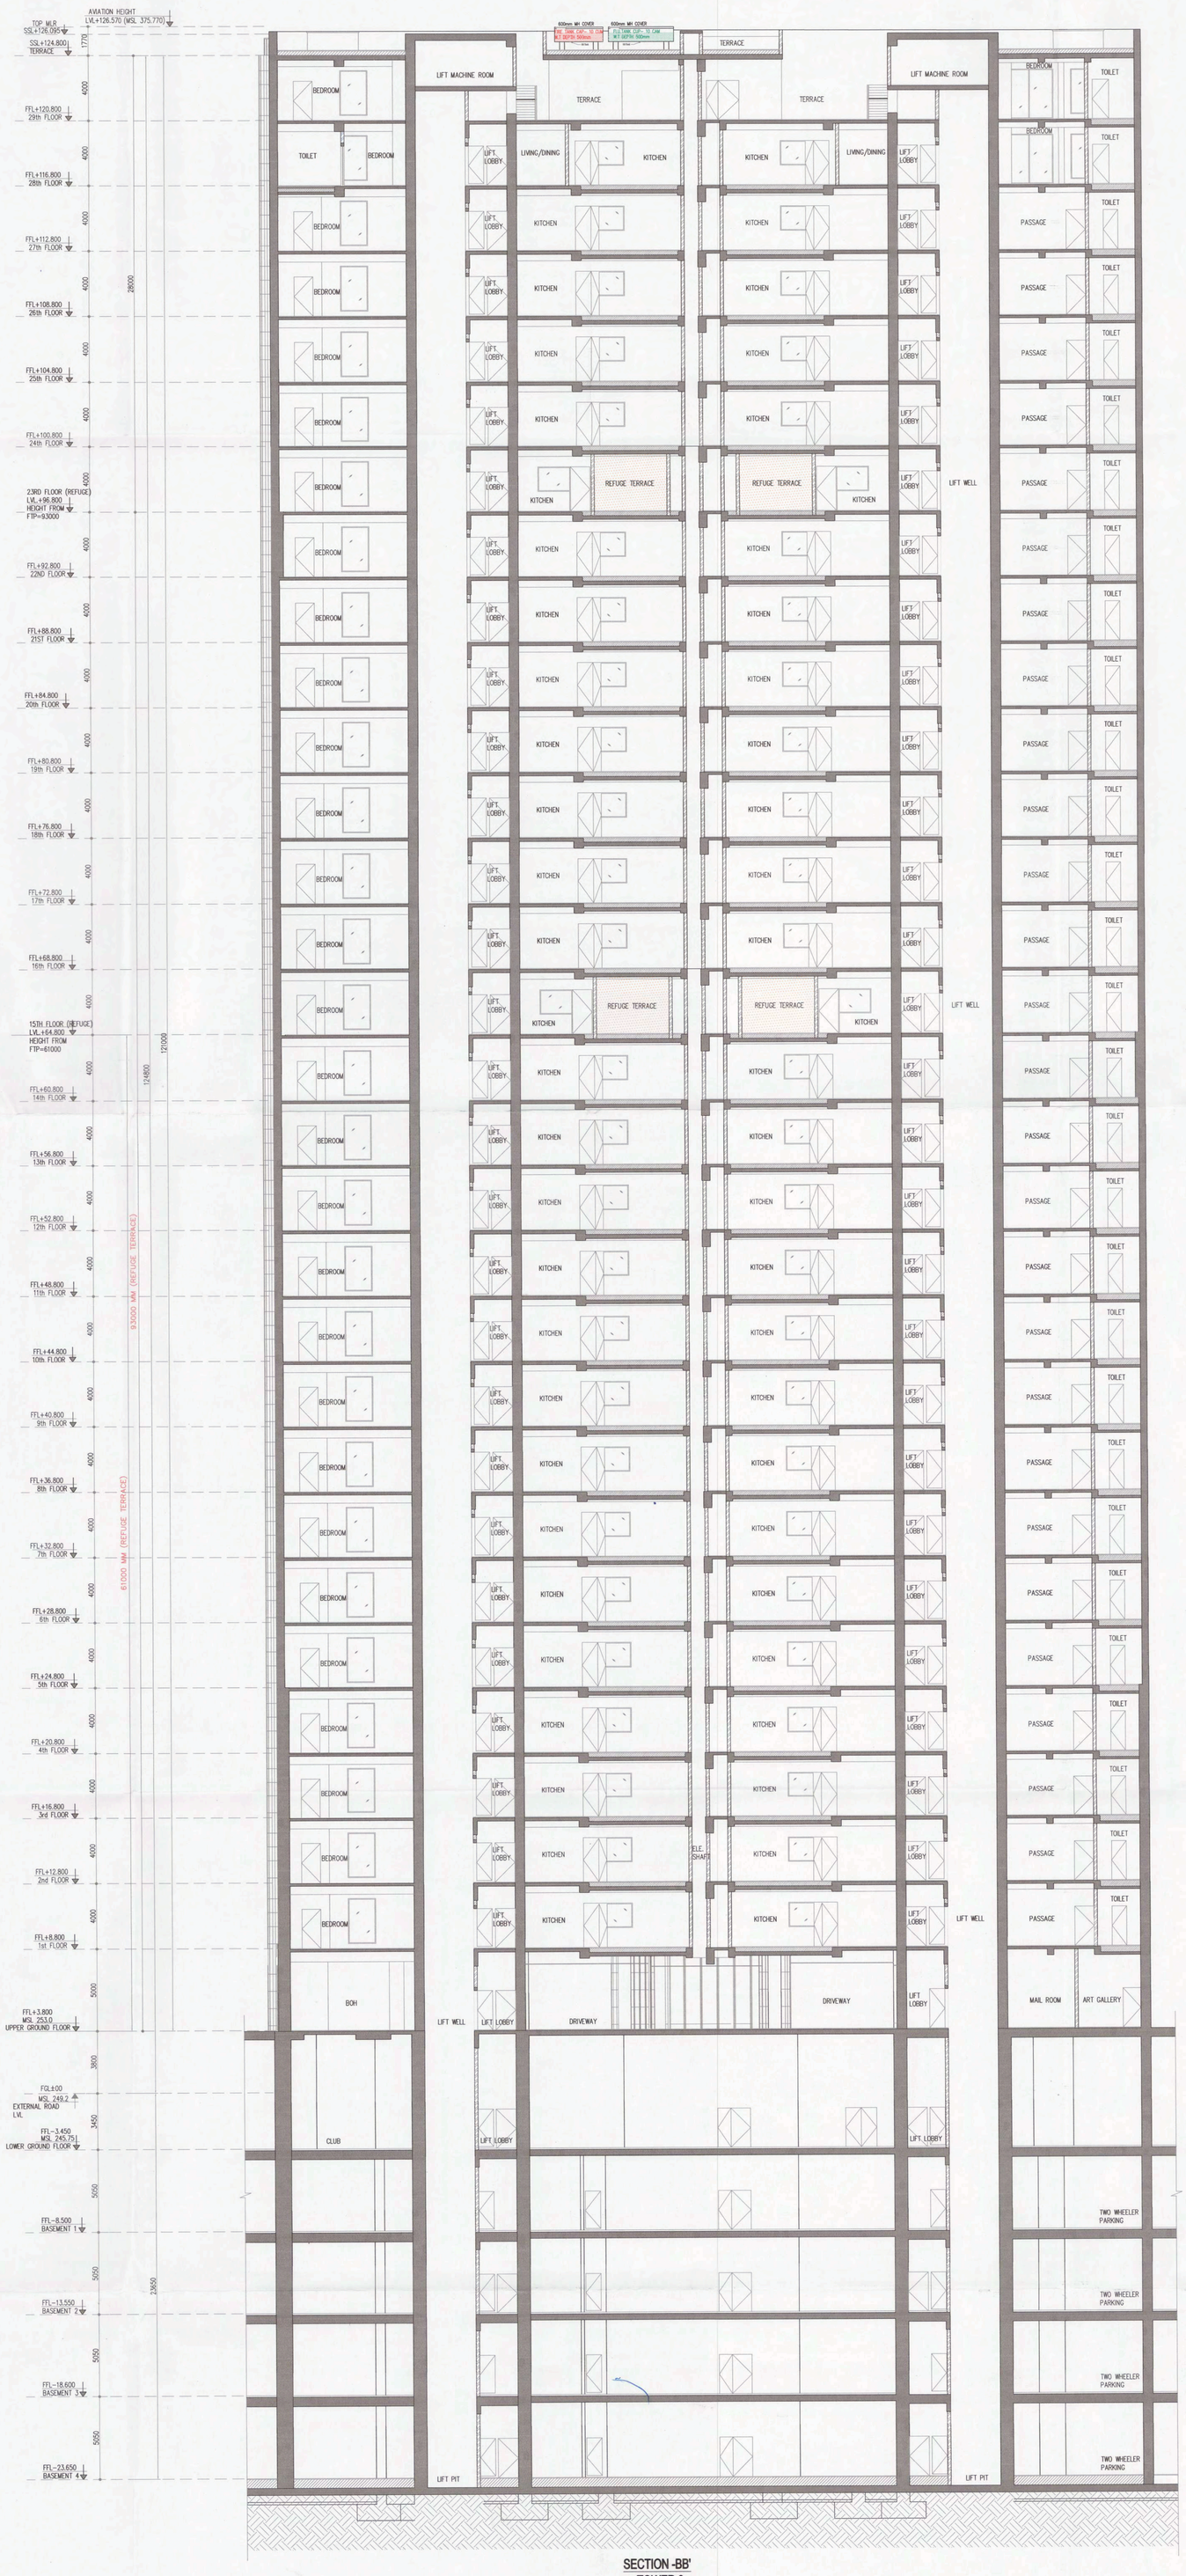

SECTION -BB'
TOWER 6

NOTES:

- BUILDING WILL BE DESIGNED STRUCTURALLY AS PER RELEVANT IS CODES FOR EARTH QUAKE RESISTANCE.
- BUILDING HAS AUTOMATIC SPRINKLER SYSTEM ON ALL FLOORS.
- THE BUILDING IS FULLY MECHANICALLY VENTILATED & CENTRALLY AIR CONDITIONED WITH 100% POWER BACKUP.
- MSL 249.200 CONSIDERED AS ±00.00.
- ALL DIMENSIONS ARE IN MM UNLESS NOTED OTHERWISE.

DESIGN CONSULTANT:
RSP Design Consultants (I) Pvt. Ltd.
RSP UNIT 103 FIRST FLOOR BESTECH BUSINESS TOWER, SOHNA ROAD, SECTOR 48, GURUGRAM, HARYANA 122018

OWNER:
DLF LIMITED
THE SHOPPING MALL,DLF QUTAB ENCLAVE(PHASE-I) GURGAON, HARYANA 122002

ASSOCIATE ARCHITECT:
SBA Design N Code LLP
Architecture·Codes·Interiors
(Formerly known as RSMS)
69,Nora Niwas Bhawani Kunj, (Behind D2), Vasant Kunj, New Delhi-110070.
Mob.: 9810791652,9811077209

STRUCTURAL ENGINEER:
LERA CONSULTING STRUCTURAL ENGINEERS (INDIA) PVT LTD
THE RUBY,NORTH WING, FLOOR 23,29 (SENPATI BAPAT MARG, DADAR (W) MUMBAI MAHARASHTRA INDIA 400 028

MEP CONSULTANT:
ARUP INDIA PRIVATE LIMITED
5TH FLOOR, JET PRIME, NEAR METRO STATION, SUREN ROAD, NEAR OFF., WESTERN EXPRESS HIGHWAY, ANDHERI EAST, MUMBAI, MAHARASHTRA INDIA 400 093

TITLE:-
REVISED BUILDING PLAN OF PHASE-R16 (THE DAHLIAS) FALLING IN GROUP HOUSING COLONY OVER AN AREA MEASURING 476.6015 ACRES NAMELY DLF-5 (EARLIER KNOWN AS ZONE-10, DLF CITY PHASE-V) IN SECTOR-42, 43, 53 & 54 GURUGRAM MANESAR URBAN COMPLEX BEING DEVELOPED BY DLF LIMITED.

PROJECT:- THE DAHLIAS

This is a "PROVISIONAL BUILDING PLAN" approved only for the purpose of inviting Objections from the General public
S.T.P (HQ) Member Secretary B.P.A.C. — S.T.P (G) Member B.P.A.C. — C.T.P (Hr.) Chairman B.P.A.C.
JD (T) MEMBER BPAC — DTP(HQ) — ATP(HQ) — JD(HQ)

ARCHITECT'S SEAL & SIGNATURE	OWNER'S SEAL & SIGNATURE
ARDAMANJIT SINGH SANCHU CA/90/12645 M.9810791652	DLF LIMITED

Date : JULY.2025 | Scale : 1:150

Drawing Title:- SECTION-BB' TOWER-06

Drawing No:- SC-10

DLF5

03-12082025

TO BE READ WITH THIS OFFICE MEMO NO.: 41383 DATED: 29-10-2025