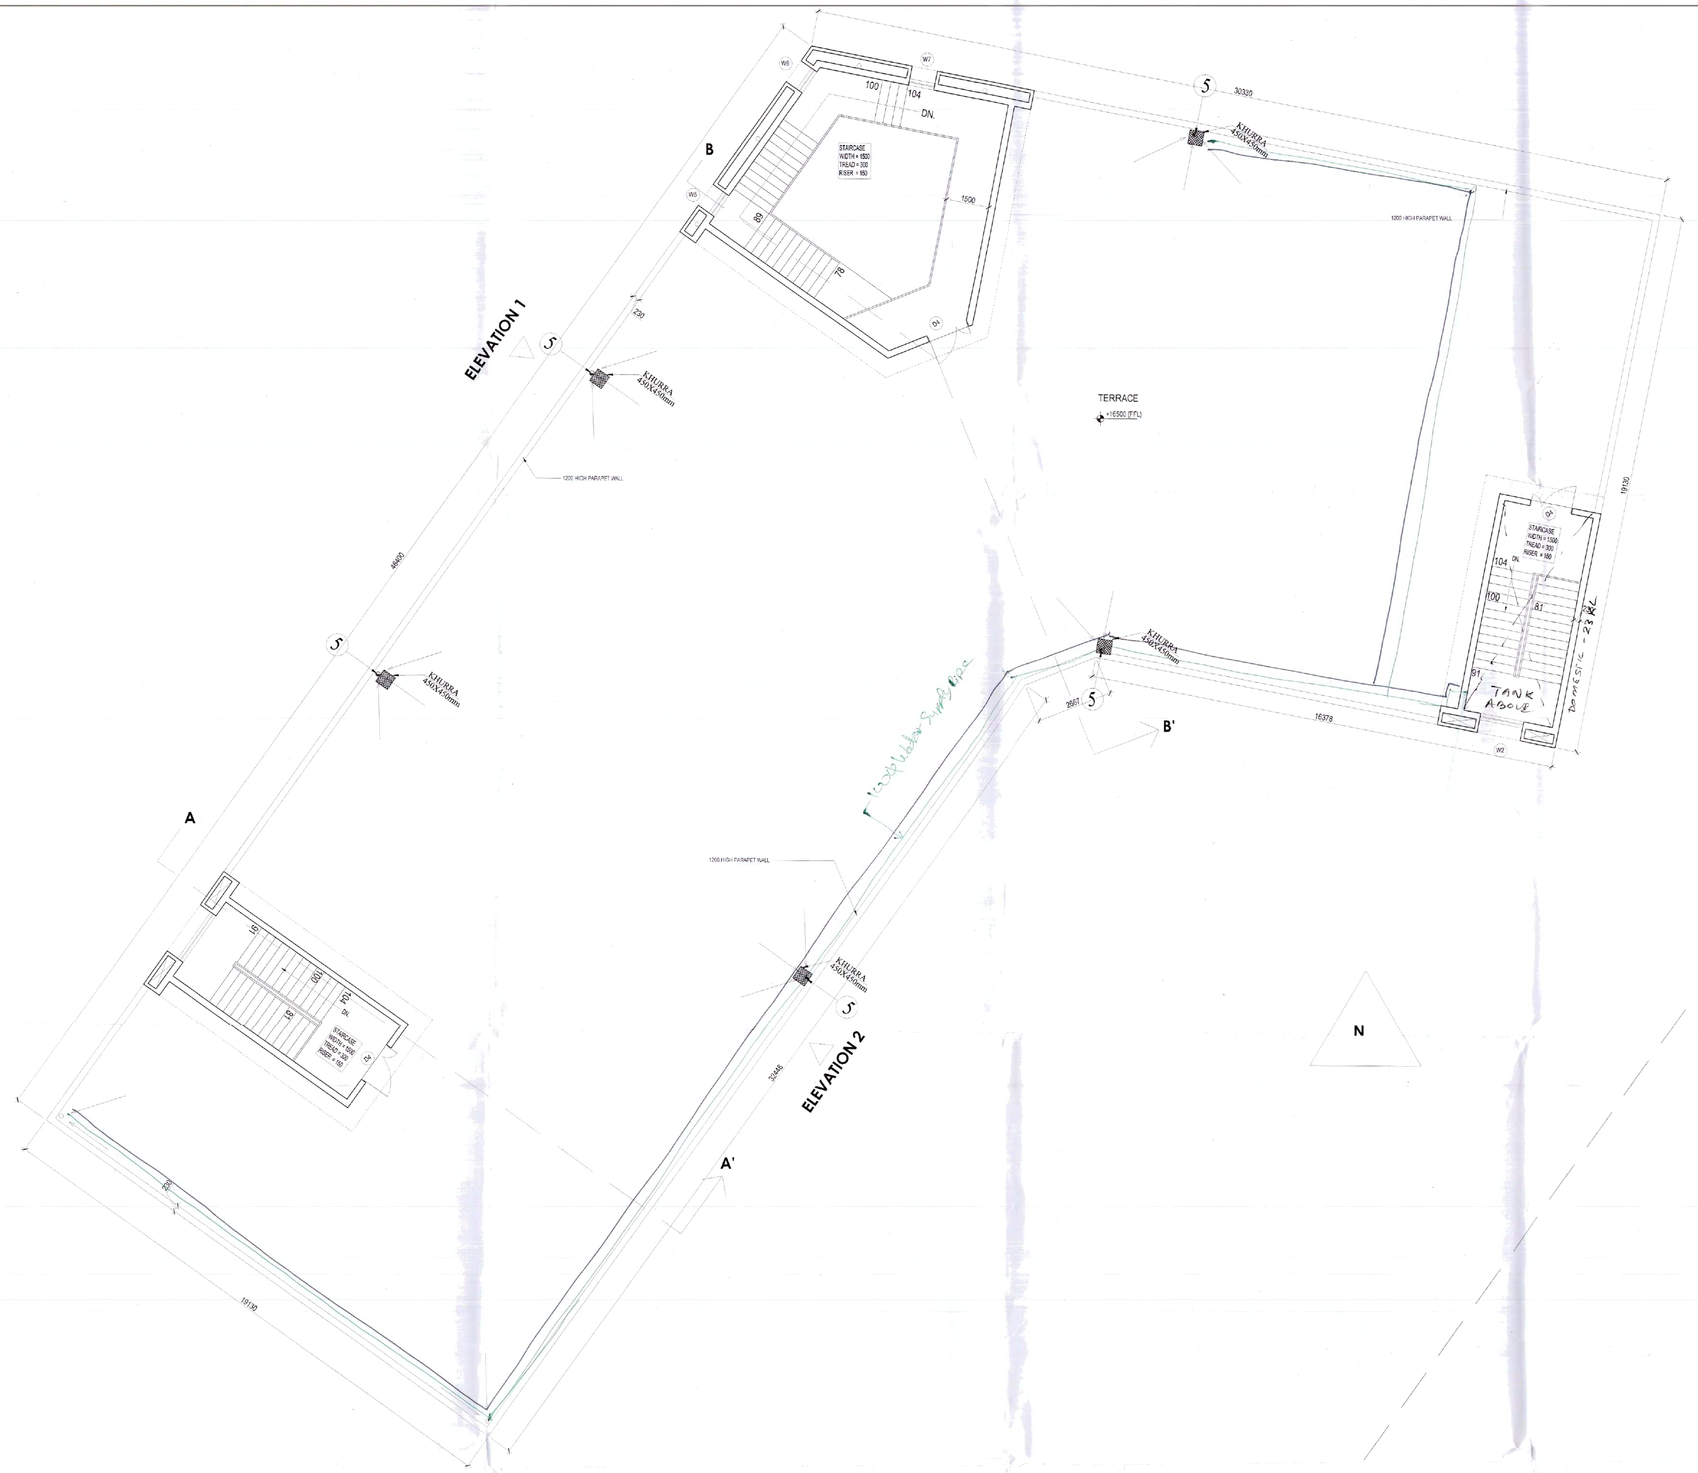

TERRACE FLOOR PLAN

TERRACE AREA DIAGRAM

SCHOOL TERRACE PLAN (BUILTUP CALCULATION)

LEGEND	LENGTH (m)	WIDTH (m)	TRIANGLE	Nos.	AREA (sqm)
ADDITIONS					
A				1	4.241
B	5.265	1.730		2	18.217
C	5.991	1.730		2	20.729
D	1.730	1.118	0.500	2	1.934
E	3.515	0.450		1	1.582
F	3.294	0.450		1	1.482
G	0.450	0.291	0.500	2	0.131
H	0.450	0.339		1	0.153
I	4.439	0.450		1	1.998
J	1.130	0.450		1	0.509
K	1.430	0.450	0.500	3	0.965
L	0.600	0.230		4	0.552
N	7.930	3.630		1	28.786
O	1.060	1.730	0.500	2	1.834
P	0.630	0.230		1	0.145
Q	1.260	0.450		1	0.567
R	3.660	7.930		1	29.024
TOTAL ADDITIONS					**112.847**
SUBTRACTIONS					
3	3.285	0.335		1	1.100
4	3.179	0.335		1	1.065
5	0.335	0.225		1	0.075
6	0.335	0.215	0.500	2	0.432
7	4.209	0.335		1	1.410
8	0.900	0.335		1	0.302
9	1.200	0.335		3	1.206
10	1.030	0.335		1	0.345
11					
TOTAL SUBTRACTIONS					**5.936**
TOTAL BUILTUP FOR TERRACE PLAN					**106.911**

PLUMBING LEGEND	
SYMBOL	DESCRIPTION
SP	100Ø SOIL PIPE
WP	100Ø WASTE PIPE
DW	DN. TAKE DOM. WATER SUPPLY PIPE
FW	DN. TAKE FLUSHING WATER SUPPLY PIPE
RW	160mm OD uPVC RAIN WATER PIPE FOR TERRACE
FR	FLUSHING WATER SUPPLY RISER
DR	DOMESTIC WATER SUPPLY RISER

AUTHORITY STAMP :

This is a " PROVISIONAL BUILDING PLAN" approved only for the purpose of inviting objections from the general public

D.T.P.(HQ) Member B.P.A.C. | S.T.P.(HQ) Member B.P.A.C. | S.T.P.(Q) Member B.P.A.C. | (Chairman) B.P.A.C.

Consultant Architect | ATP(HQ) | (Dinesh Kumar) PA

KEY PLAN :

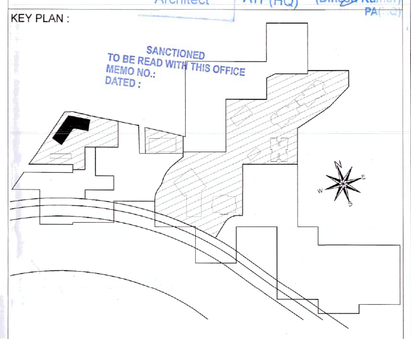

PROJECT ARCHITECT:-

rajeev agarwal architects

j -1963, chittaranjan park
new delhi - 110019
tel 011- 40526848
website: www.rajeevagarwal.com

STRUCTURE

NNC DESIGN INTERNATIONAL
CONSULTING STRUCTURAL ENGINEERS
G-70, 2nd FLOOR, JASWANT PLAZA, NEAR KALINDI KUNJ MAIN SARITA VIHAR ROAD, OKHLA, NEW DELHI-110025
PHONE NO.: +91-11-26940734/5/6/7/8 FAX: 26940738
E-Mail : nnc_consultants@hotmail.com
Web : www.nncdesigninternational.com

MEP Consultants

PDA
190, 2nd Floor, F.I.E, Patparganj
Industrial Area, Delhi – 110092.

M- 9717071532, Tel/Fax :
+91-11-42408301 -2

PROJECT LANDSCAPE CONSULTANTS

Greenbox Designs
P-1/23, DLF City Phase 2
Gurgaon
Haryana, India

PROJECT TITLE

REVISED BUILDING PLANS OF GROUP HOUSING COLONY UNDER TOD POLICY DATED 09.02.2016 FOR THE AREA MEASURING 30.38125 ACRES (LICENCE NO.39 OF 2013 DATED 04.06.2013) GRANTED FOR 25.10 ACRES & LICENCE NO. 85 OF 2014 DATED 08.08.2014 GRANTED FOR 2.38125 ACRES AND ADDITIONAL AREA MEASURING 2.90 ACRES(LICENCE NO. 166 OF 2023 DATED 18.08.2023) IN SECTOR-36-A, GURGAON MANESAR URBAN COMPLEX BEING DEVELOPED BY KRISUMI CORPORATION PVT. LTD.

ARCHITECT'S SIGNATURE / STAMP :

RAJEEV KUMAR AGARWAL
ARCHITECT CA/88/11915

STRUCTURE CONSULTANT SIGNATURE / STAMP :

OWNER SIGNATURE / STAMP :

For KRISUMI CORPORATION PVT. LTD.
Authorised Signatory

DRAWING TITLE :

NURSERY + PRIMARY & HIGH SCHOOL TERRACE PLAN

SCALE
1:100 (A0)

DATE
5 OCTOBER 2023

DRAWING NO.
S- 1.6

RELEASED FOR -
- [ ] INFORMATION
- [ ] EIA
- [ ] TENDER
- [ ] ADVANCE COPY
- [x] SUBMISSION DRG
- [ ] GFC