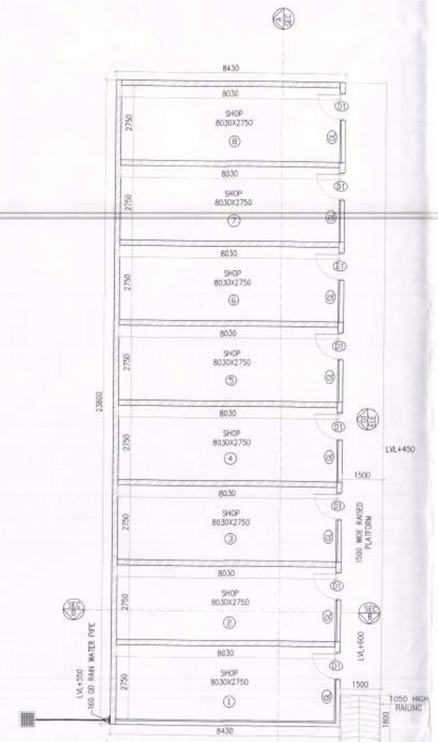

GROUND FLOOR PLAN
CONVENIENT SHOPPING
BLOCK-A (LVL+600)

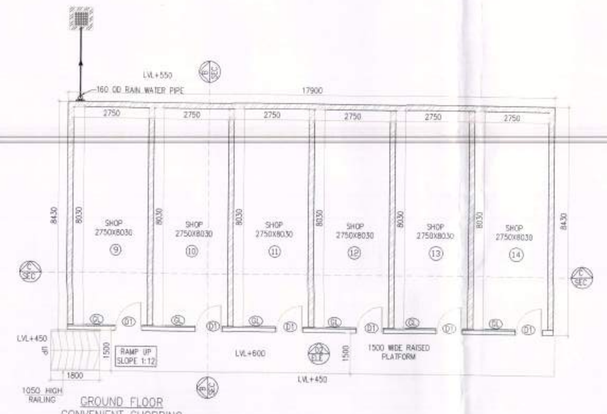

GROUND FLOOR
CONVENIENT SHOPPING
BLOCK-B

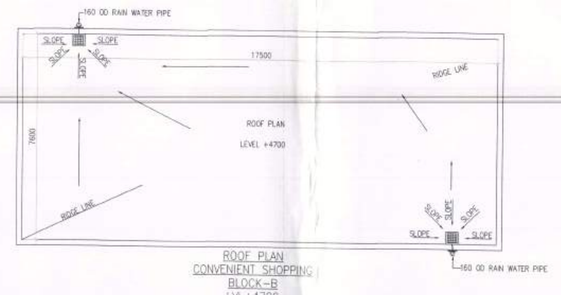

ROOF PLAN
CONVENIENT SHOPPING
BLOCK-B
LVL+4700

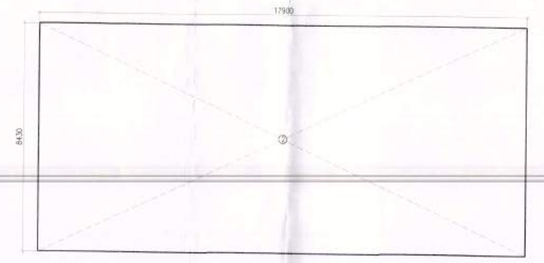

GROUND/GROUND COVERAGE
CONVENIENT SHOPPING
BLOCK-B

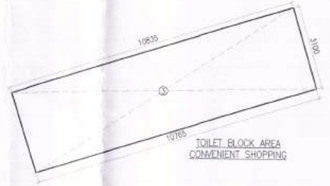

TOILET BLOCK AREA
CONVENIENT SHOPPING

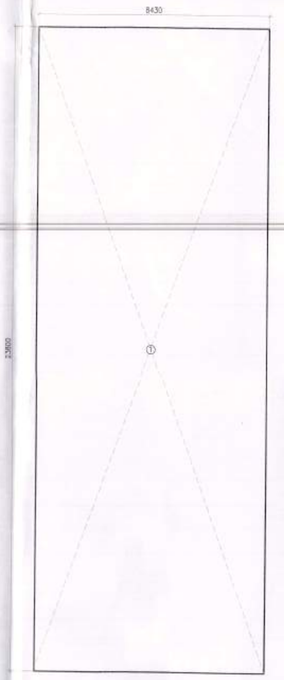

GROUND/GROUND COVERAGE
CONVENIENT SHOPPING
BLOCK-A

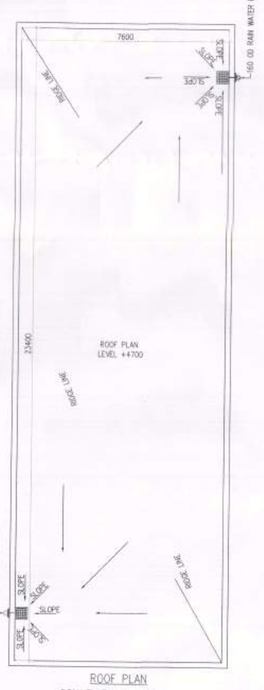

ROOF PLAN
CONVENIENT SHOPPING
BLOCK-A (LVL+4700)

ROOF PLAN
TOILET BLOCK
LVL+4700

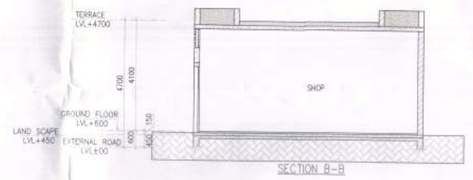

SECTION B-B

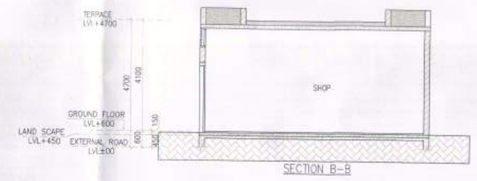

SECTION B-B

AREA CALCULATION CONVENIENT SHOPPING								
1	1	X	8.430	X	23.800	=	200.634	SQM
2	1	X	7.600	X	8.430	=	150.697	SQM
3	0.5	X	19.765	X	3.100	=	33.480	SQM
TOTAL FARA GROUND COVERAGE						=	385.811	SQM

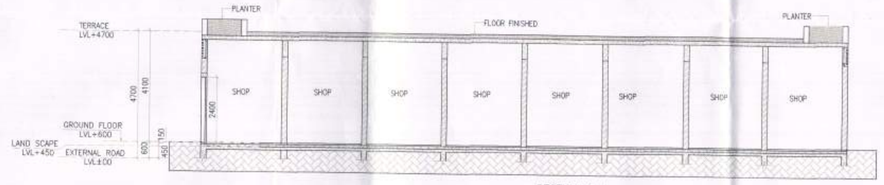

SECTION-A-A

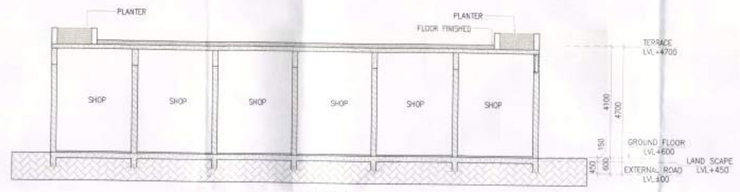

SECTION C-C

SCHEDULE OF OPENINGS ON FLOOR						
S.No	TYPE	WIDTH	HEIGHT	SILL HT.	LINTEL LVL.	NUMBERS
1.	D1.	1000	2400	-	2400	12
2	D2.	1500	2400	-	2400	01
3	D3	870	2400	-	2400	02
4	D4	750	2400	-	2400	05
5	D5.	1650	2400	-	2400	02
6.	V	1365	300	-	2700	01

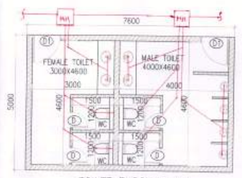

TOILET BLOCK PLAN
NORTH POCKET

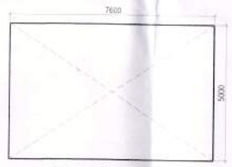

TOILET BLOCK AREA
NORTH POCKET

FAR AREA OF TOILET BLOCK NORTH POCKET
TOTAL= 7.600X5.000 =38 SQM.

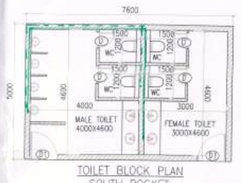

TOILET BLOCK PLAN
SOUTH POCKET

Toilet details are typical.
Water will be fed from raised Tower.
(DOM - 5,000 Ltr.)
(FLU - 3,000 Ltr.)

TOILET BLOCK AREA
SOUTH POCKET

FAR AREA OF TOILET BLOCK SOUTH POCKET
TOTAL= 7.600X5.000 =38 SQM.

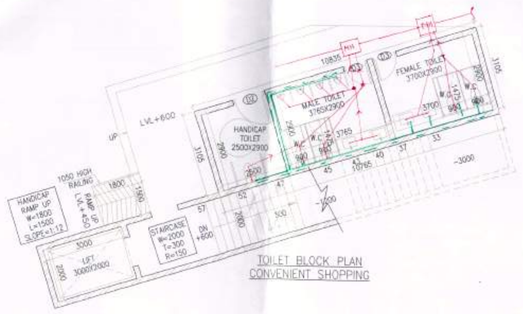

TOILET BLOCK PLAN
CONVENIENT SHOPPING

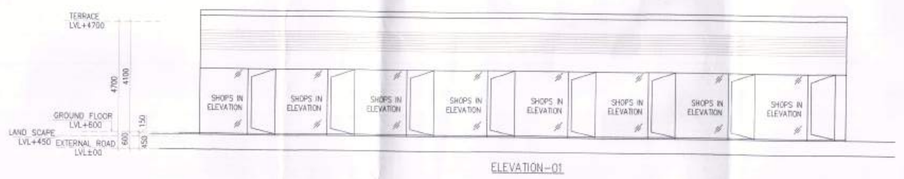

ELEVATION-01

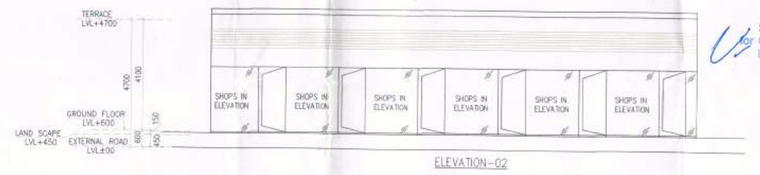

ELEVATION-02

Checked and found ok for Public Health (Internal) Service only subject to comments in forwarding letter No. 20285 Dt. 26/3/2024
Superintending Engineer (HQ)
Chief Engineer-I
HSVP, Panchkula

Note :-

1. BUILDING WILL BE DESIGNED (STRUCTURES) AS PER RELEVENT IS CODES FOR EARTH QUAKE RESISTANCE.
2. THE BUILDING IS ARTIFICALLY LIT AND MECHANICALLY VENTILATED.

LEGEND:-

PROJECT : THE ARBOUR

REVISED (2nd Revision) BUILDING PLANS OF GROUP HOUSING COLONY AREA MEASURING 25.087 ACRES (LICENCE NO. 123 OF 2012 DATED 20-12-2012 IN SECTOR-63, GURGAON BEING DEVELOPED BY ARLIE BUILDERS & DEVELOPERS PVT. LTD. AND OTHERS IN COLLABORATION WITH DLF HOME DEVELOPERS LTD(EARLIER KNOWN AS DLF NEW GURGAON HOME DEVELOPERS PVT.LTD)

ARCHITECTURE:
ARCOP
ARCOP ASSOCIATES PVT LTD
Plot No. 36B, Sector-32, Intitutional Area, Gurugram. Haryana. 122001. India
Tel.: 91-124-4595500
91-124-4595550
Fax: 91-124-4595550

ASSOCIATE ARCHITECTS
RSMS ARCHITECTS
RSMS ARCHITECTS PVT. LTD.
69,Nora Niwas Bhawani Kunj
(Behind D2), Vasant Kunj,
New Delhi-110070.
Tel.: 011-26898616,26898617
www.rsms-arch.com

This is a "PROVISIONAL BUILDING PLAN" approved only for the purpose of inviting objections from the general public

A.T.P. (HQ) Member B.P.A.C. | S.T.P (HQ) Member Secretary B.P.A.C. | S.T.P (G) Member B.P.A.C. | C.T.P (HQ) Chairman B.P.A.C.

ATP(HQ)
DDT(T) MEMBER BPAC
DINESH KUMAR FA(HQ)
S.T.P.(HQ) P.A. A.T.P.

TO BE REALISED WITH THIS OFFICE
DIARY NO.: 13197
DATE: 29.04.2024

ARCHITECT'S SEAL & SIGNATURE	OWNER'S SEAL & SIGNATURE
Council of Architecture Registration No. CA/2000-00082	DLF Home Developers Limited Authorised Signatory

MARCH :- 2024 | Scale : 1:100

Drawing Title:-
ALL FLOOR PAN , SCETION ELEVATION, SITE TOILET & AREA CALCULATION (CONVENIENT SHOPPING) (BLOCK-A & B)

Drawing No:- R-01