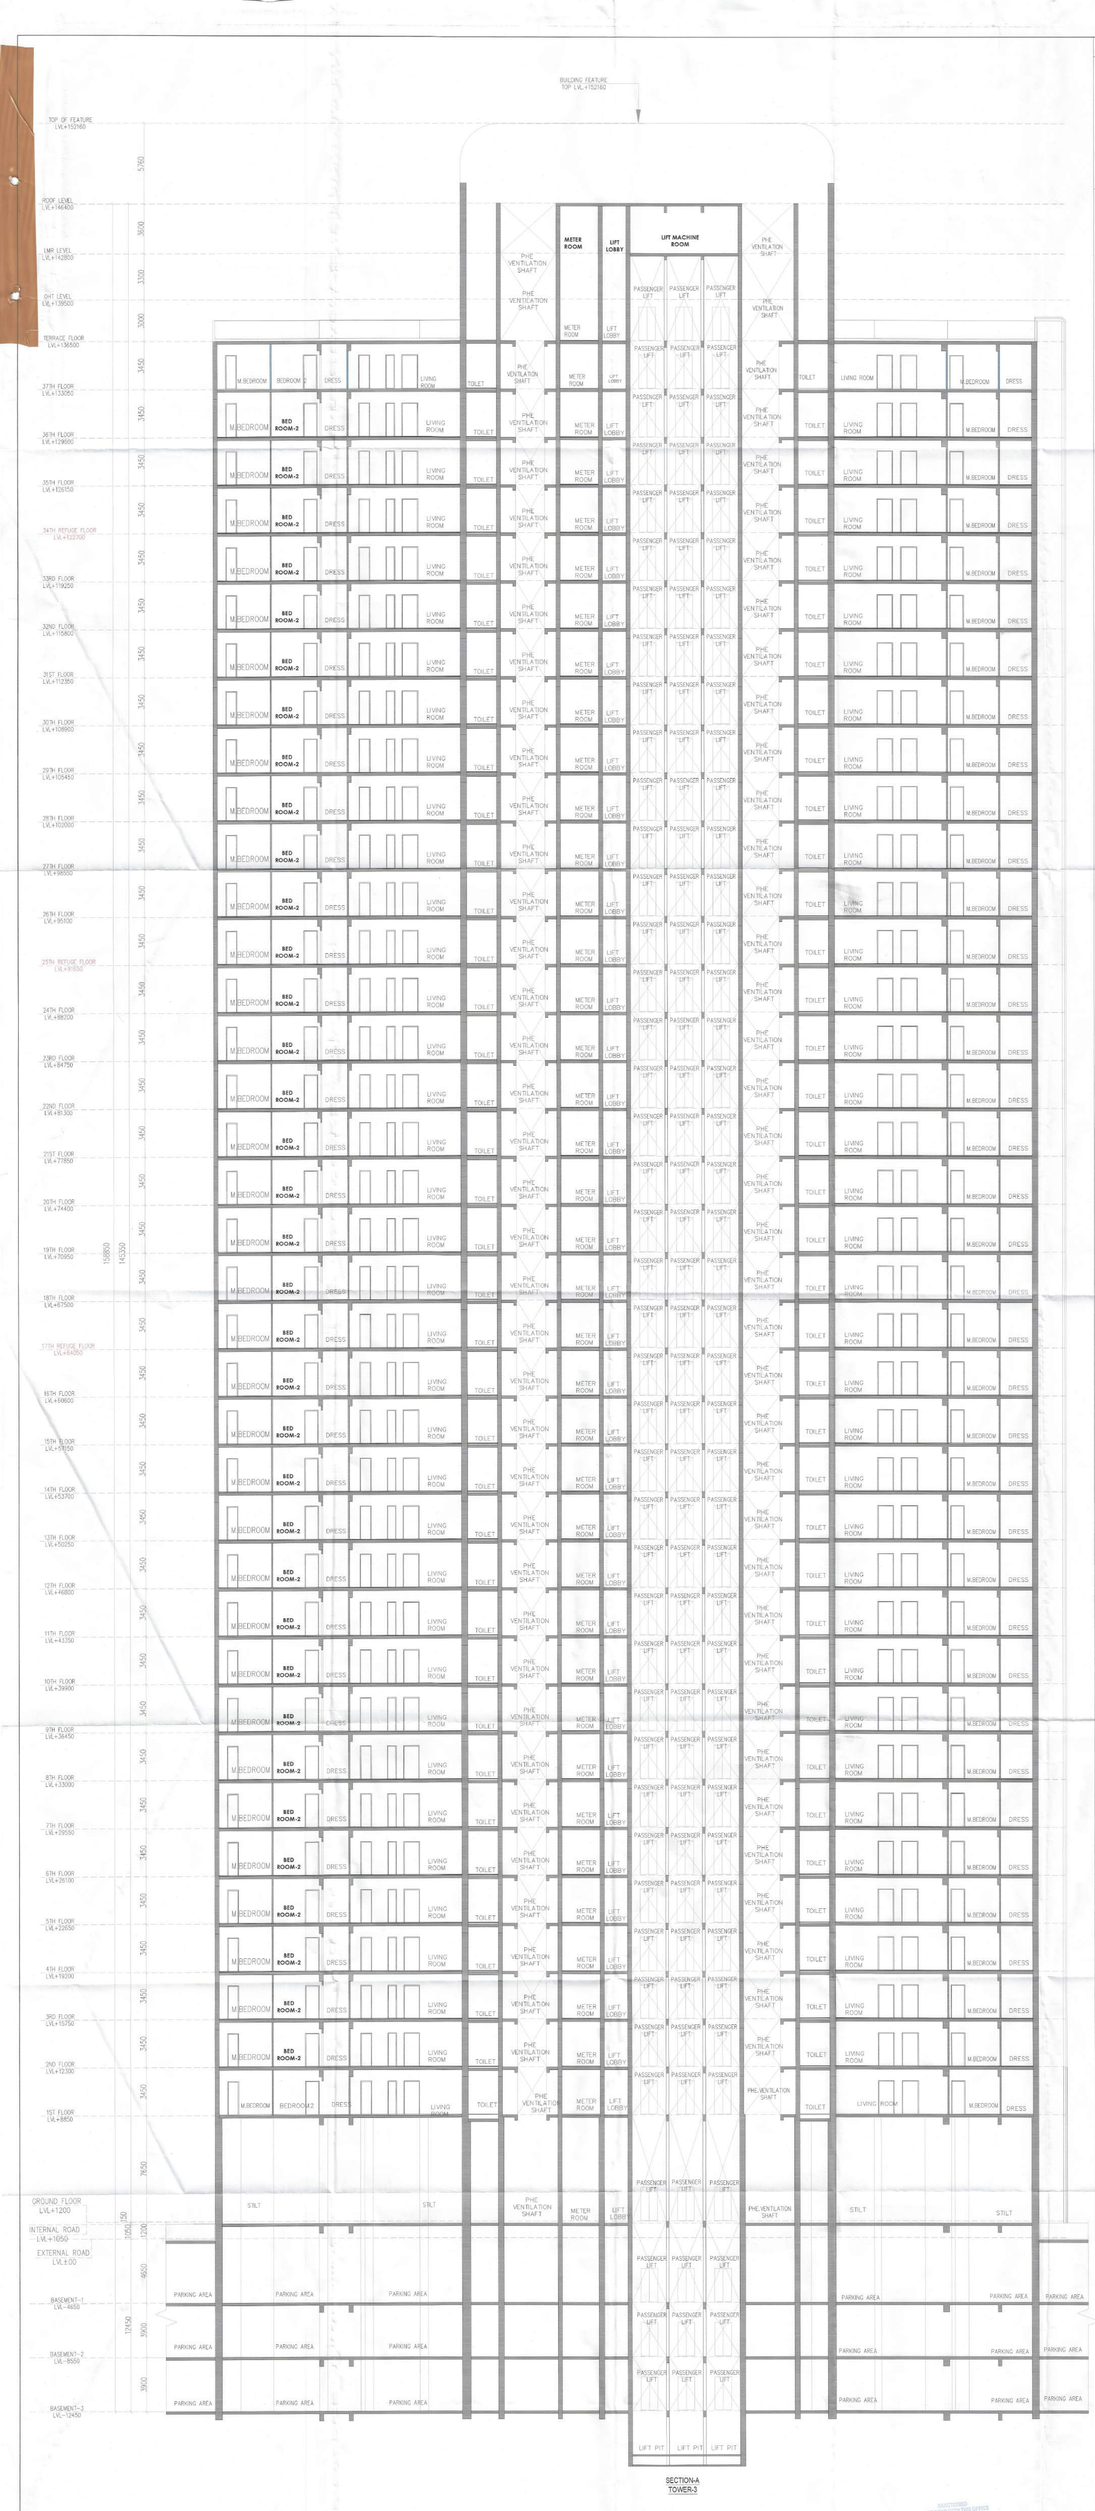

Note :-

1. BUILDING HAS AUTOMATIC SPRINKLER SYSTEM WHEREVER REQUIRED BY NBC.
2. BUILDING WILL BE DESIGNED (STRUCTURES) AS PER RELEVENT IS CODES FOR EARTH QUAKE RESISTANCE.
3. ALL TOILET & KITCHEN HAVE PERMANENT VENTILATION /EXHAUST
4. ALL BUILDINGS ARE NATURALLY VENTILATED AND WHERE EVER REQUIRED MECHANICAL VENTILATION IS PROPOSED WITH 100% POWER BACKUP.

Project

REVISED BUILDING PLAN OF GROUP HOUSING COLONY MEASURING 19.9743 ACRES (LICENSE NO-47 OF 2009 DATED 21.08.2009 GRANTED FOR 11.35 ACRES AND LICENSE NO-104 OF 2012 DATED 06.10.2012 GRANTED FOR 6.475 ACRES & LICENSE NO-24 OF 2026 DATED 09.02.2026 GRANTED FOR 2.15 ACRES) IN SECTOR-81 & 86, GURUGRAM BEING DEVELOPED BY INTERNATIONAL GREEN SCAPES LTD.

DESIGN CONSULTANT :

Architect
Hafeez
Contractor
29 Bank Street, Fort, Mumbai
400 023 Tel : 2266 1920

Client

M/s International Green Scapes Ltd.
Corporate Office: 1st Floor,
World Trade Tower, Barakhamba Lane,
New Delhi-110001

Associate Architects:

SBA Design N Code LLP
Architecture-Codes-Interiors
(Formerly known as SBA)
Plot no. 10 A&B, Bhawani Kunj,
Behind D2,Vasant Kunj,
New Delhi-110070.
Mob.: 9810791652,9811077209

DTP(HQ) ATP(HQ) ATP

ARCHITECT'S SEAL & SIGNATURE | OWNER'S SEAL & SIGNATURE

AUG-2026 | Scale 1:100

Drawing Title:- SECTION-A (TOWER-3) | Drawing No.:- SC-01

03-.25.08.26

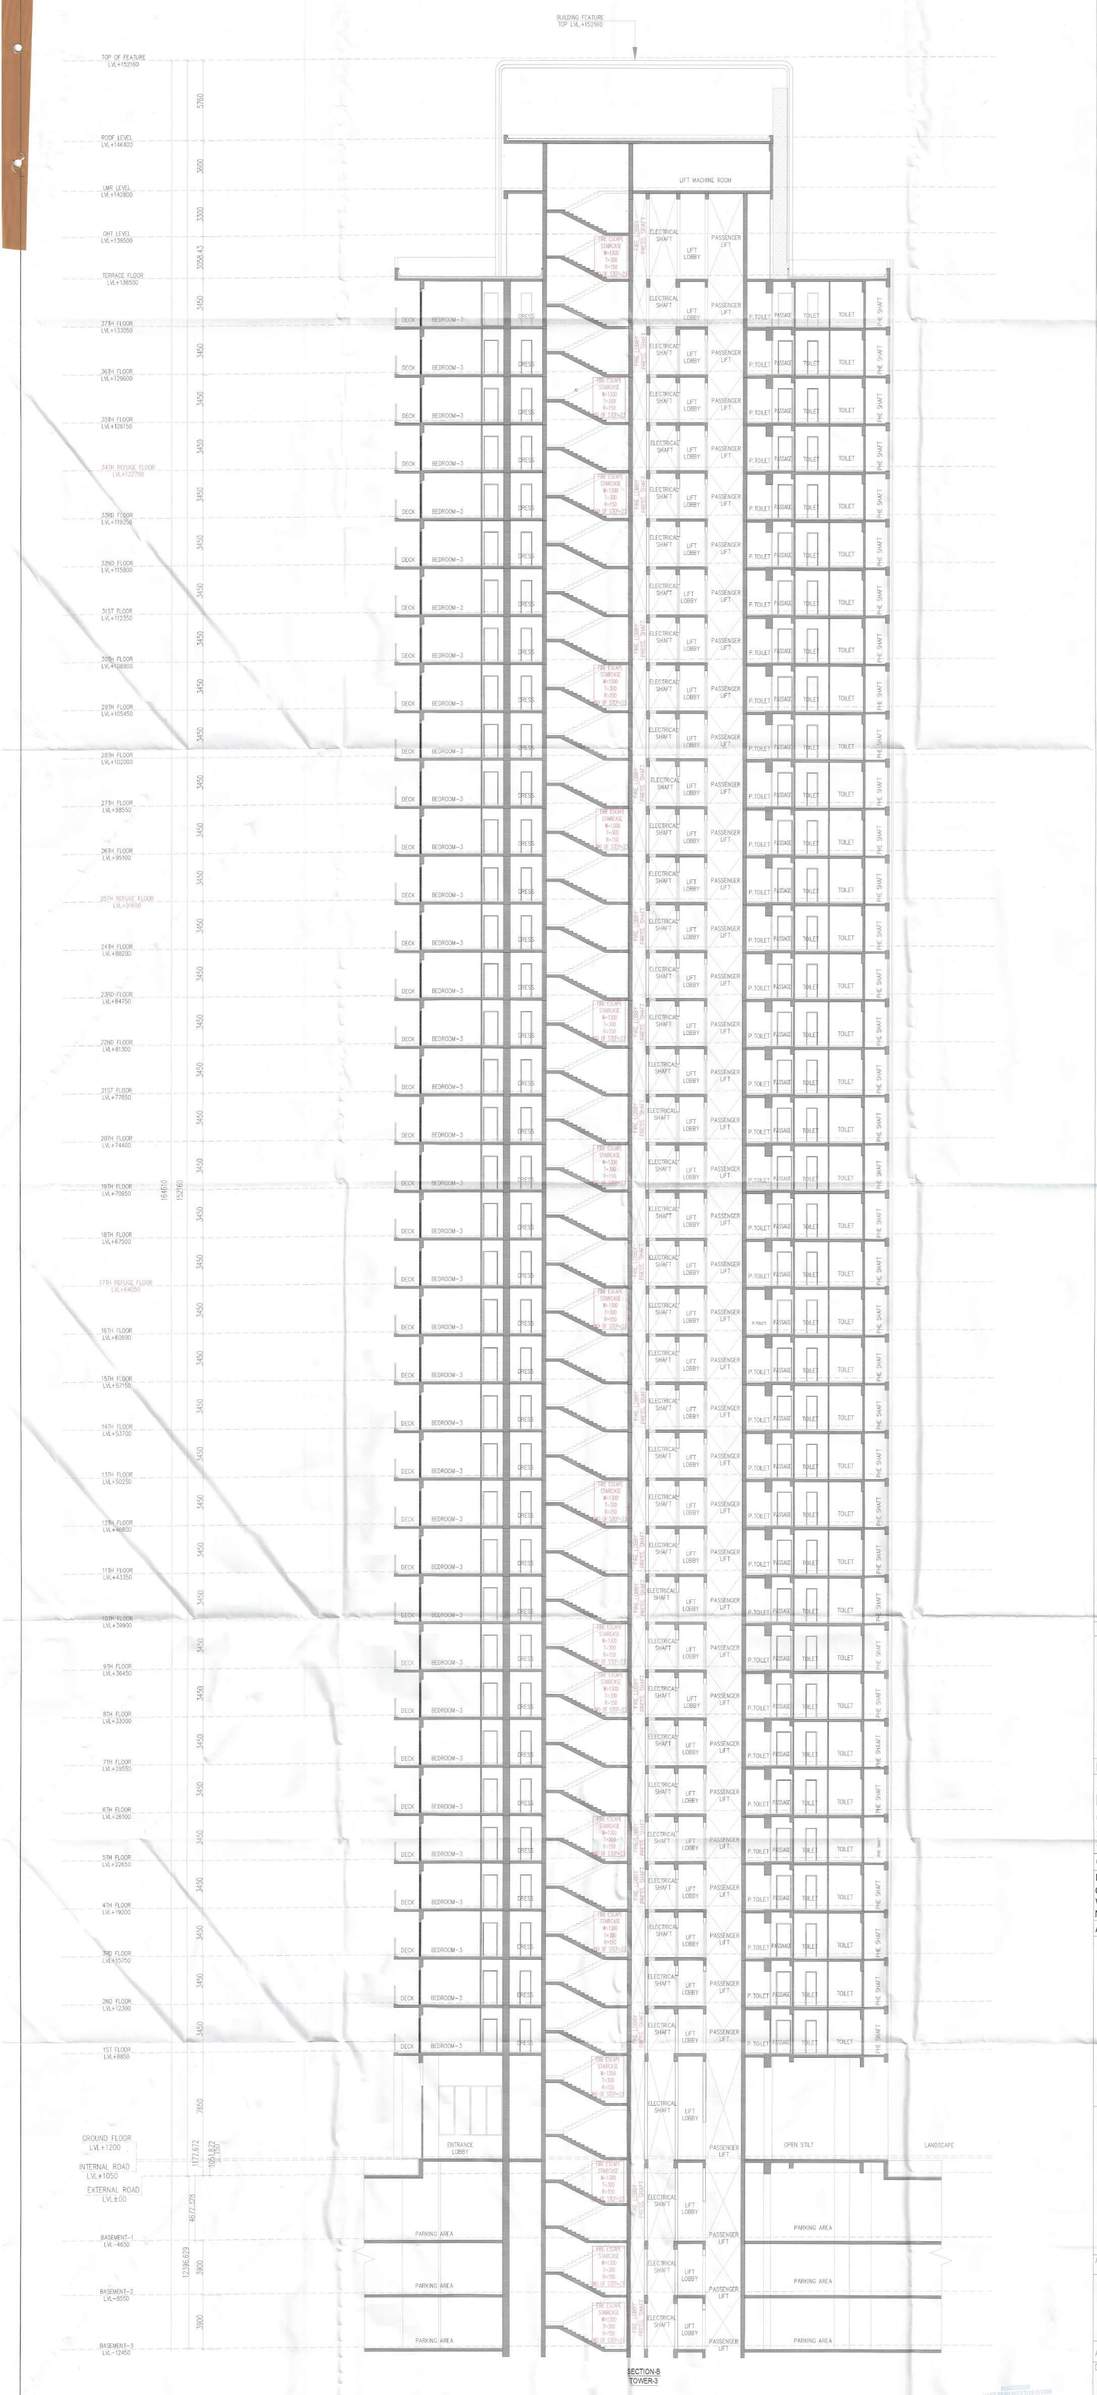

Note :-

1. BUILDING HAS AUTOMATIC SPRINKLER SYSTEM WHEREVER REQUIRED BY NBC.
2. BUILDING WILL BE DESIGNED (STRUCTURES) AS PER RELEVENT IS CODES FOR EARTH QUAKE RESISTANCE.
3. ALL TOILET & KITCHEN HAVE PERMANENT VENTILATION /EXHAUST.
4. ALL BUILDINGS ARE NATURALLY VENTILATED AND WHERE EVER REQUIRED MECHANICAL VENTILATION IS PROPOSED WITH 100% POWER BACKUP.

Project

REVISED BUILDING PLAN OF GROUP HOUSING COLONY MEASURING 19.9743 ACRES (LICENSE NO-47 OF 2009 DATED 21.08.2009 GRANTED FOR 11.35 ACRES AND LICENSE NO-104 OF 2012 DATED 06.10.2012 GRANTED FOR 6.475 ACRES & LICENSE NO-24 OF 2026 DATED 09.02.2026 GRANTED FOR 2.15 ACRES) IN SECTOR-81 & 86, GURUGRAM BEING DEVELOPED BY INTERNATIONAL GREEN SCAPES LTD.

DESIGN CONSULTANT :

Architect
Hafeez
Contractor
29 Bank Street, Fort, Mumbai
400 023 Tel : 2266 1920

Client

M/s International Green Scapes Ltd.
Corporate Office: 1st Floor,
World Trade Tower, Barakhamba Lane,
New Delhi-110001

Associate Architects:

SBA Design N Code LLP
Architecture-Codes-Interiors
(Formerly known as SSMS)
Plot no. 10 A&B, Bhawani Kunj,
Behind D2,Vasant Kunj,
New Delhi-110070.
Mob.: 9810791652,9811077209

DTP(HQ) ATP(HQ) ATP

ARCHITECT'S SEAL & SIGNATURE | OWNER'S SEAL & SIGNATURE

AUG-2026 | Scale :1:100

Drawing Title:- SECTION-B (TOWER-3)

Drawing No:- SC-02

03-25.08.26