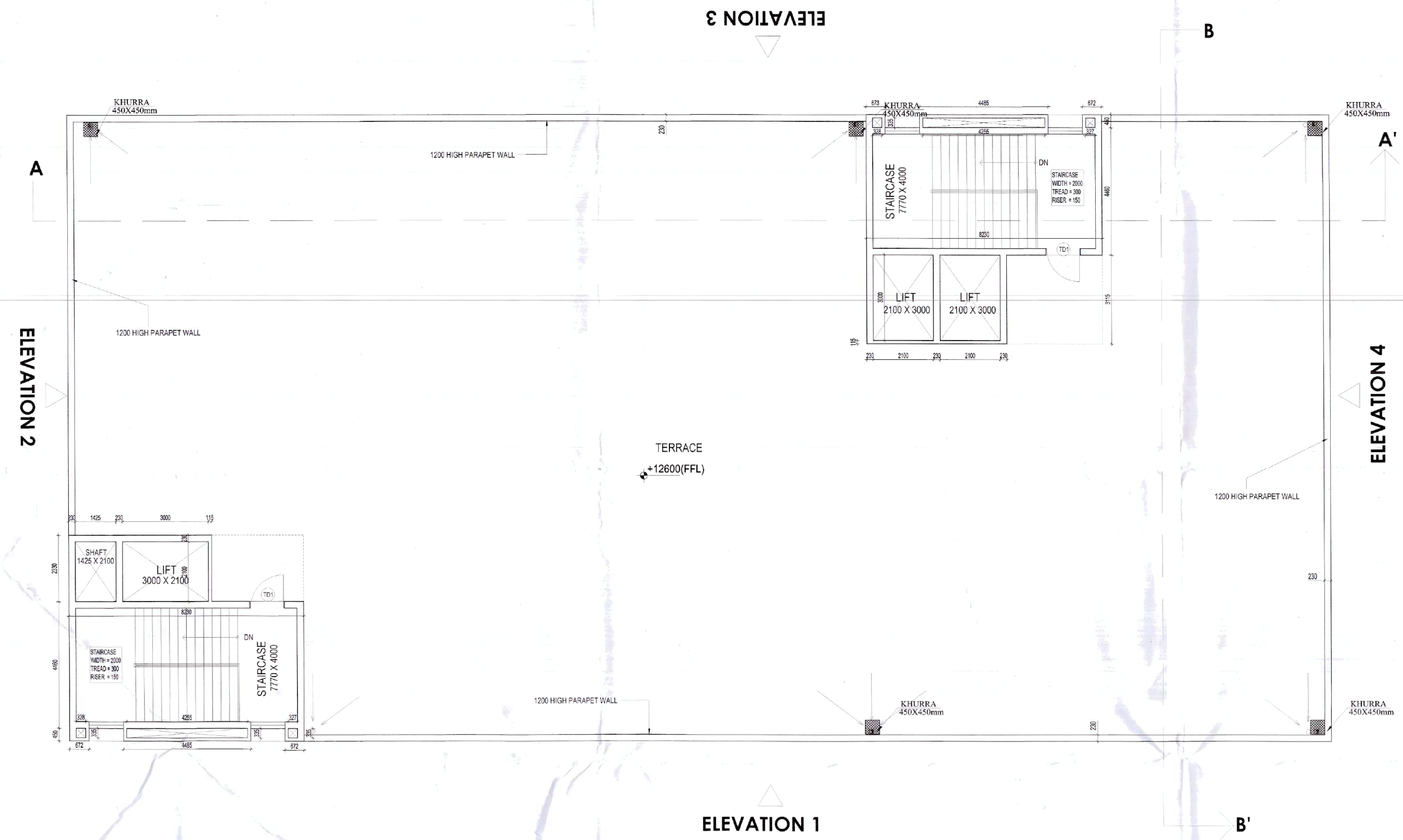

TERRACE FLOOR PLAN

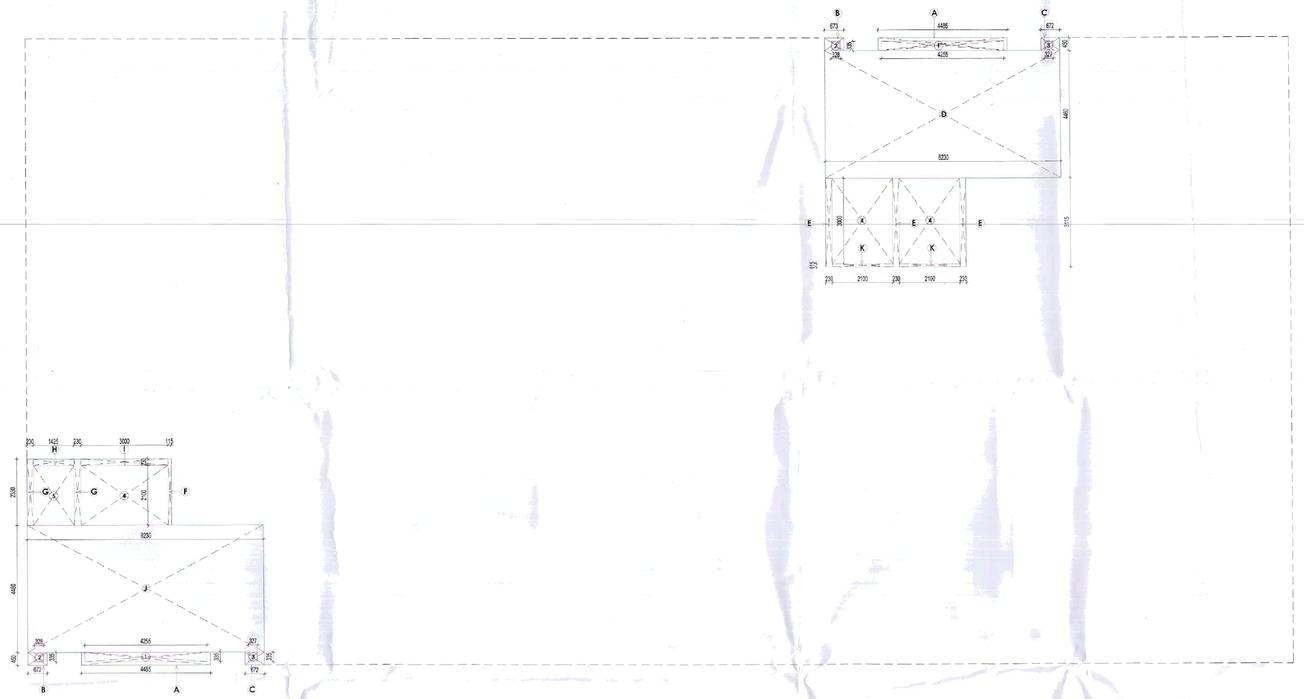

TERRACE FLOOR AREA DIAGRAM
SCALE 1:100

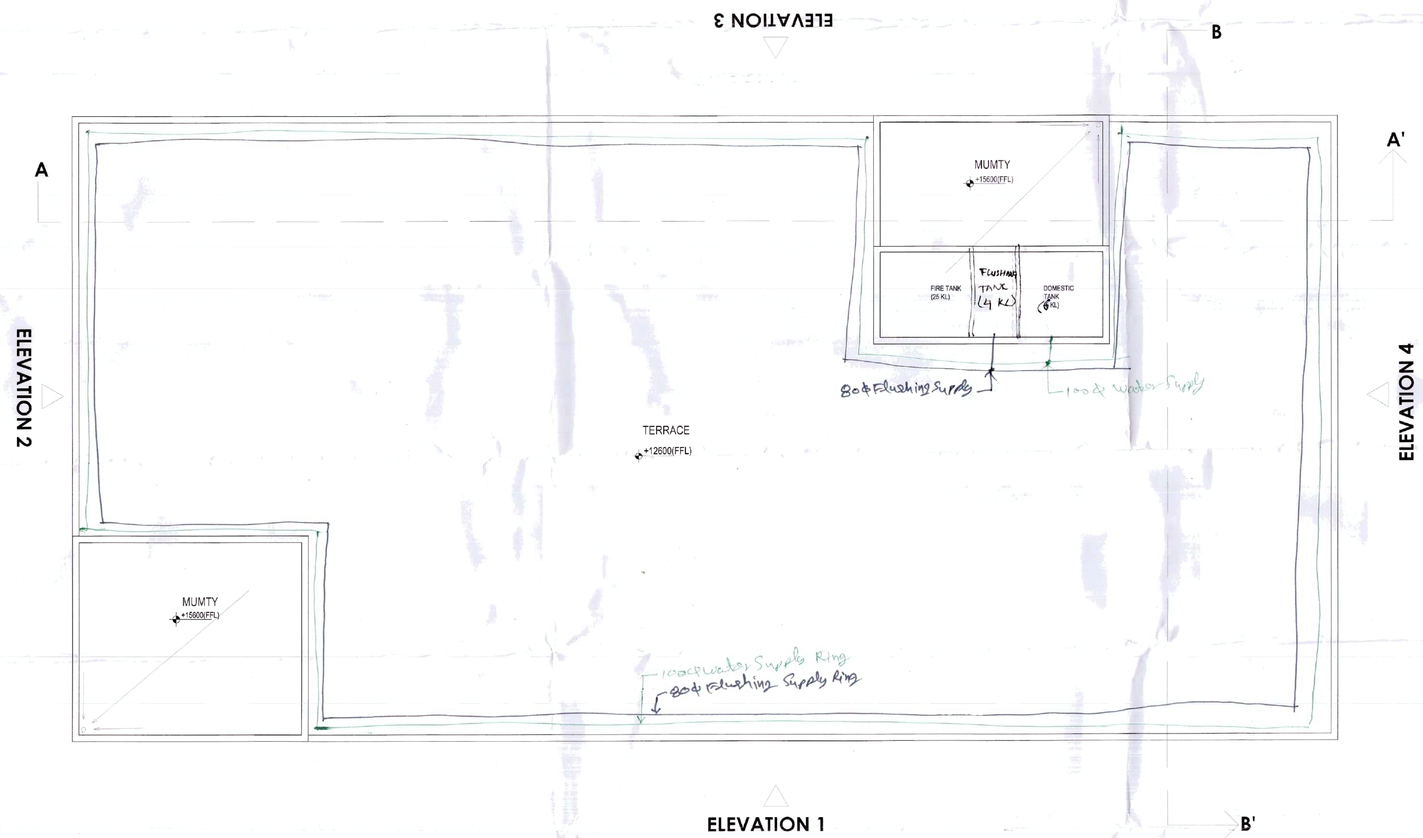

MUMTY LEVEL PLAN

PLUMBING LEGEND

SYMBOL	DESCRIPTION
⊕ (1)	100Ø SOIL PIPE
⊕ (2)	100Ø WASTE PIPE
(3)	DN. TAKE DOM. WATER SUPPLY PIPE
(4)	DN. TAKE FLUSHING WATER SUPPLY PIPE
(5)	160mm OD uPVC RAIN WATER PIPE FOR TERRACE
(6)	FLUSHING WATER SUPPLY RISER
(7)	DOMESTIC WATER SUPPLY RISER

DOOR & WINDOW SCHEDULE DISPENSARY

S.NO.	NAME	SIZE	SILL LVL.	LINTEL LVL
1	D1	2500 X 3000	-	3000
2	D2	1200 X 3000	-	3000
3	D3	1000 X 3000	-	3000
4	D4	800 X 3000	-	3000
5	FD1	1200 X 2400	-	2400
6	TD1	1200 X 2400	-	2400
7	W1	1200 X 2600	400	3000
8	W2	1200 X 1500	1500	3000

DISPENSARY TERRACE PLAN (BUILT UP CALCULATION)

LEGEND	LENGTH (m)	WIDTH (m)	Nos.	AREA (sqm)
ADDITIONS				
A	4.485	0.450	2	4.037
B	0.673	0.450	2	0.606
C	0.672	0.450	2	0.605
D	8.230	4.460	1	36.706
E	0.230	3.115	3	2.149
F	0.115	2.330	1	0.268
G	0.230	2.330	2	1.072
H	1.425	0.230	1	0.328
I	3.000	0.230	1	0.690
J	8.23	4.46	1	36.7058
K	2.1	0.115	2	0.483
TOTAL ADDITIONS				**83.648**
SUBTRACTIONS				
1	4.255	0.335	2	2.851
2	0.328	0.335	2	0.220
3	0.327	0.335	2	0.219
4	2.100	3.000	3	18.900
5	1.425	2.100	1	2.993
TOTAL SUBTRACTIONS				**25.182**
TOTAL BUILTUP OF DISPENSARY TERRACE				**58.466**
DISPENSARY TERRACE PLAN (BUILTUP AREA)				**58.466**

Checked and found ok for Public Health (Internal) Service only subject to comment in forwarding letter No. 2304/17 Dt. 24/8/23

AUTHORITY STAMP :

This is a " PROVISIONAL BUILDING PLAN " approved only for the purpose of inviting objections from the general public

D.T.P. (HQ) Member B.P.A.C. | S.T.P. (HQ) Member B.P.A.C. | S.T.P. (G) Member B.P.A.C. | (Hr.) Chairman B.P.A.C.

SANCTIONED
TO BE READ WITH THIS OFFICE MEMO NO.:
DATED :

Consultant | ATP(HQ) | (Dinesh Kumar) PA(HQ)

KEY PLAN :

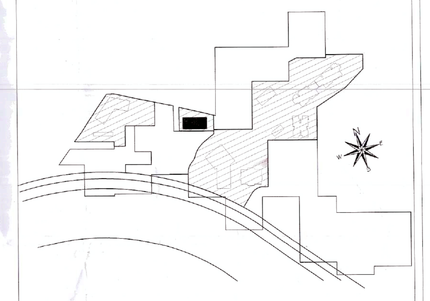

PROJECT ARCHITECT:-
rajeev agarwal architects
j -1963, chittaranjan park
new delhi - 110019
tel 011- 40526848
website: www.rajeevagarwal.com

STRUCTURE
NNC DESIGN INTERNATIONAL
CONSULTING STRUCTURAL ENGINEERS
G-70, 2nd FLOOR, ASHANT PLAZA, NEAR SAKINE RUM MAIN SARITA VIHAR ROAD, OKHLA, NEW DELHI-110025
PHONE NO.: +91-11-8594034/5/6/7/8 FAX: 26846058
E-Mail : nnc_consultants@hotmail.com
Web : www.nncdesigninternational.com

MEP Consultants
PDA
190, 2nd Floor, F.I.E. Patparganj Industrial Area, Delhi – 110092.
M- 9717071532 Tel/Fax - +91-11-42408301 -2

PROJECT LANDSCAPE CONSULTANTS
Greenbox Designs
P-1/23, DLF City Phase 2
Gurgaon
Haryana, India

PROJECT TITLE
REVISED BUILDING PLANS OF GROUP HOUSING COLONY UNDER TOD POLICY DATED 09.02.2016 FOR THE AREA MEASURING 30.38125 ACRES (LICENCE NO.39 OF 2013 DATED 04.06.2013) GRANTED FOR 25.10 ACRES & LICENCE NO. 85 OF 2014 DATED 08.08.2014 GRANTED FOR 2.38125 ACRES AND ADDITIONAL AREA MEASURING 2.90 ACRES(LICENCE NO. 166 OF 2023 DATED 18.08.2023) IN SECTOR-36-A, GURGAON MANESAR URBAN COMPLEX BEING DEVELOPED BY KRISUMI CORPORATION PVT. LTD.

ARCHITECT'S SIGNATURE / STAMP :
RAJEEV KUMAR AGARWAL
ARCHITECT CA/88/11515

STRUCTURE CONSULTANT SIGNATURE / STAMP :

OWNER SIGNATURE / STAMP :
For KRISUMI CORPORATION PVT. LTD.
Authorised Signatory

DRAWING TITLE :
DISPENSARY TERRACE & MUMTY PLAN

DDT (HQ) Member BPAC

SCALE
1:100 (A0)

DATE
4 SEPTEMBER 2023

DRAWING NO.
S- 1.9

RELEASED FOR -
- [ ] INFORMATION
- [ ] EIA
- [ ] TENDER
- [ ] ADVANCE COPY
- [x] SUBMISSION DRG.
- [ ] GFC