

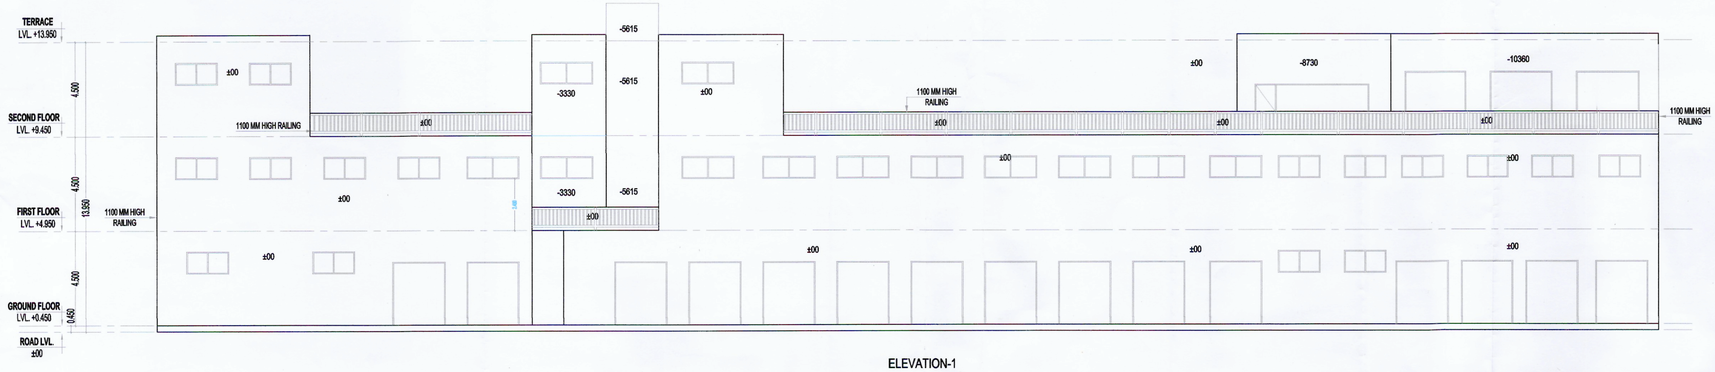



ELEVATION-1

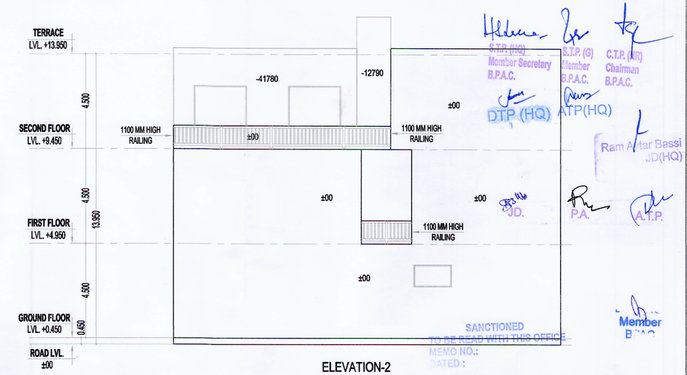


ELEVATION-2

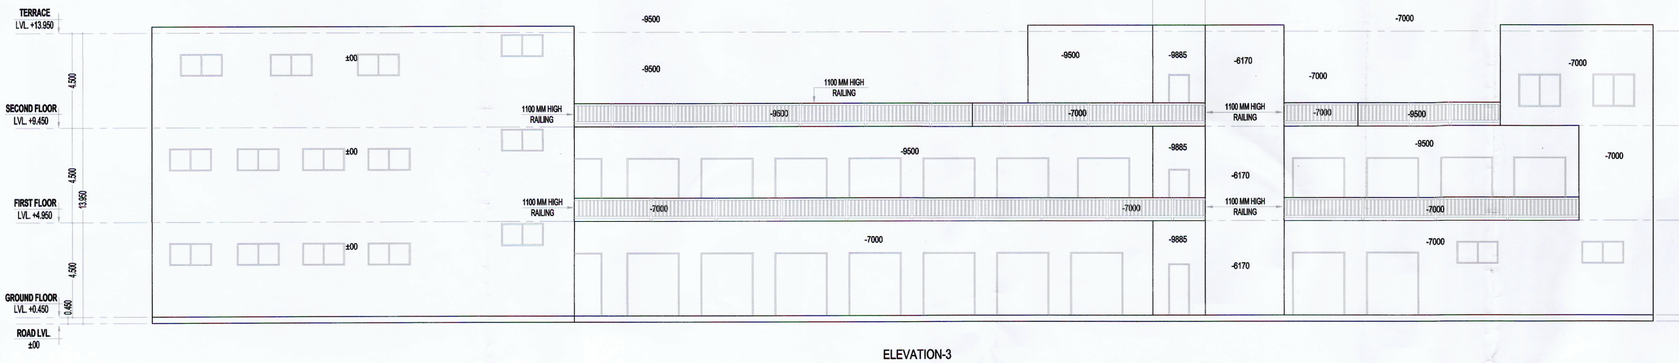


ELEVATION-3

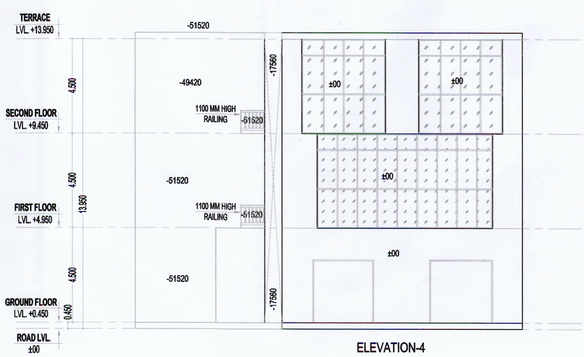

ELEVATION-4

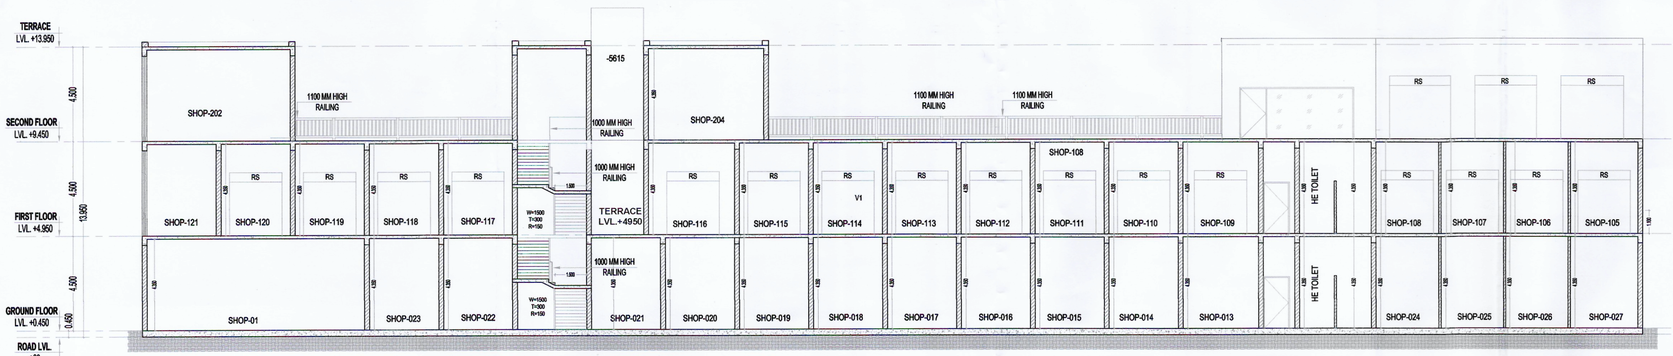

SECTION-YY'

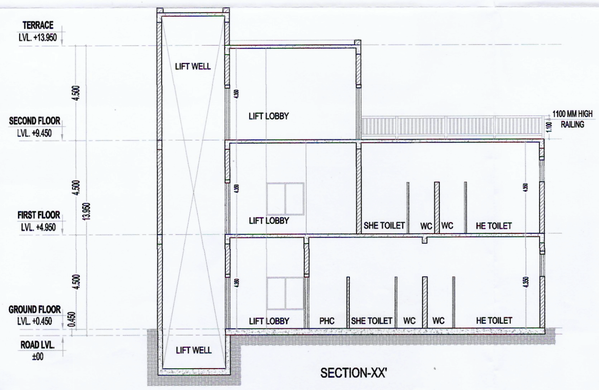

SECTION-XX'

NOTES:-

1. ALL DIMENSIONS IN MM.
2. LIFT SHALL BE WITH 100% POWER BACKUP.

PROJECT:-

PROPOSED BUILDING PLAN FOR AN ADDITIONAL AREA MEASURING 1.375 ACRES (LICENCE NO-269 OF 2023 DATED-28-12-2023) IN THE ALREADY LICENCE GRANTED FOR AFFORDABLE GROUP HOUSING COLONY MEASURING 8.309 ACRES (LICENCE NO.235 OF 2023 DATED 02.11.2013), TOTAL AREA MEASURING 9.684 ACRES IN SECTOR-36, SOHNA, DISTRICT GURUGRAM BEING DEVELOPED BY 4S DEVELOPERS PVT. L T D .

ARCHITECT :-

VIKAS AHLAWAT ARCHITECTS

ARCHITECTURE , INTERIORS , PLANNING

Unit.No.303,Ninex Time Center, Suncity,Sector -54,Golf Course Road,Gurgaon
O :- 0124-4284293 M:- 0-9899158486 Mail :- ar.vikas.ahlawat@gmail.com

OWNERS SIGNATURE:-

For 4S Developers Pvt. Ltd.
Authorised Signatory

ARCHITECT SIGNATURE:-

Ar. VIKAS AHLAWAT
CA/2013/59929

DRAWING TITLE :

COMMERCIAL-1
ELEVATION & SECTION

DATE:-	FEB-2023		SHEET NO.
SCALE:-	1:80 (A1)		C1-02

S.T.P.(HQ) Member Secretary B.P.A.C. — D.T.P. (Q) Member B.P.A.C. — C.T.P. (HQ) Chairman B.P.A.C.
DTP (HQ) — ATP(HQ) — Ram Avtar Bassi JD(HQ)
JD. — P.A. — A.T.P.