PLUMBING LEGEND:-

(V)	100ø Soil Pipe (SP)
(W)	100ø Waste Pipe (WP)
(V)	75ø Vent Pipe (VP)
DS	Domestic Water Supply Drop From Tank To Toilet / Kitchen For Top Five Floor (33th To 37th)
DS	Domestic Water Supply Drop From Tank To Toilet / Kitchen For First To 32nd Floor.
RS	Recycled Water Supply Drop From Tank To Toilet For Top Five Floor (33th To 37th)
RS	Recycled Water Supply Drop From Tank To Toilet For First To 32nd Floor.
(D)	Domestic Water Supply Riser Pipe Fill To O.H.T.
(R)	Recycled Water Supply Riser Pipe Fill To O.H.T.
(W)	100ø Waste Pipe (For Use Kitchen Waste)
(W)	150ø Terrace Rain Water Pipe
(V)	100ø Soil Pipe upto Third Floor (SP)
(W)	100ø Waste Pipe upto Third Floor (WP)
(W)	100ø Balcony Rain Water Pipe
S.S.	Service Slab
M.FT.	Multi Floor Trap
FD	Floor Drain
COP	Clean Out Plug
	Soil Pipe
ø C1	
200 M.FT.	Cutout Size: 200x200 mm (For Use Soil/Waste & Rain Water Drainage)
ø FD	Cutout Size: 150x150 mm (For Use WC & Floor P'Trap)
	Cutout Size: 100x100 mm (For Use Floor Drain)

SCHEDULE OF WINDOWS

TYPE	OPENING SIZE	SILL	LINTEL (F.F.L. 1.0.0)	LINTEL	REMARK	
W1	8000 x 2400	±00	+2400	+2450	LIVING & DINING ROOM	
W2	5400 x 2400	±00	+2400	+2450	LIVING & DINING ROOM	
W3	2250 x 2400	±00	+2400	+2450	BEDROOM 3	
W4	2450 x 2400	±00	+2400	+2450	BEDROOM 2 & MASTER BEDROOM	
W5	2950 x 2400	±00	+2400	+2450	MASTER BEDROOM	
W6	1250 x 2400	±00	+2400	+2450	KITCHEN	
W7	1250 x 1500	+900	+2400	+2450	MASTER BEDROOM	
W8	800 x 2100	+300	+2400	+2450	TOILET (SHOWER AREA)	
W9	800 x 1400	+1000	+2400	+2450	TOILET (BEHIND WC)	

SCHEDULE OF DOORS

TYPE	OPENING SIZE	SILL	LINTEL (F.F.L. 7.0.5)	LINTEL	REMARK	
TD	1450 x 2400	±00	+2400	+2450	ENTRANCE	
D1	1250 x 2400	±00	+2400	+2450	ENTRANCE	1HR
D2	1050 x 2400	±00	+2400	+2450	BEDROOM ENTRANCE	
D3	800 x 2400	±00	+2400	+2450	TOILETS & SERVANT ROOM	
D4	900 x 2400	±00	+2400	+2450	UTILITY	
D5	800 x 2400	±00	+2400	+2450	VENTILATED SERVANT ROOM	
FD	1250 x 2400	±00	+2400	+2450	STAIRCASE & FIRE LOBBY	2HR
FD1	900 x 2150	+300	+2100	+2150	FHC SHAFT	2HR
FD2	800 x 2150	+300	+2100	+2150	FHC SHAFT	2HR
FD3	2000 x 2150	+300	+2100	+2150	METER ROOM	2HR
FD4	1800 x 2150	+300	+2100	+2150	ELECTRICAL SHAFT	2HR
AD2	800 x 2150	+200	+2100	+2150	LIFT SHAFT	
AD3	700 x 2150	+300	+2100	+2150	SHT MAINS/ CDS	
AD4	600 x 2150	+200	+2100	+2150	SHT MAINS/ CDS (STILT LEVEL)	
D3	2800 x 2150	+300	+3200	+3250	ENTRANCE LOBBY	

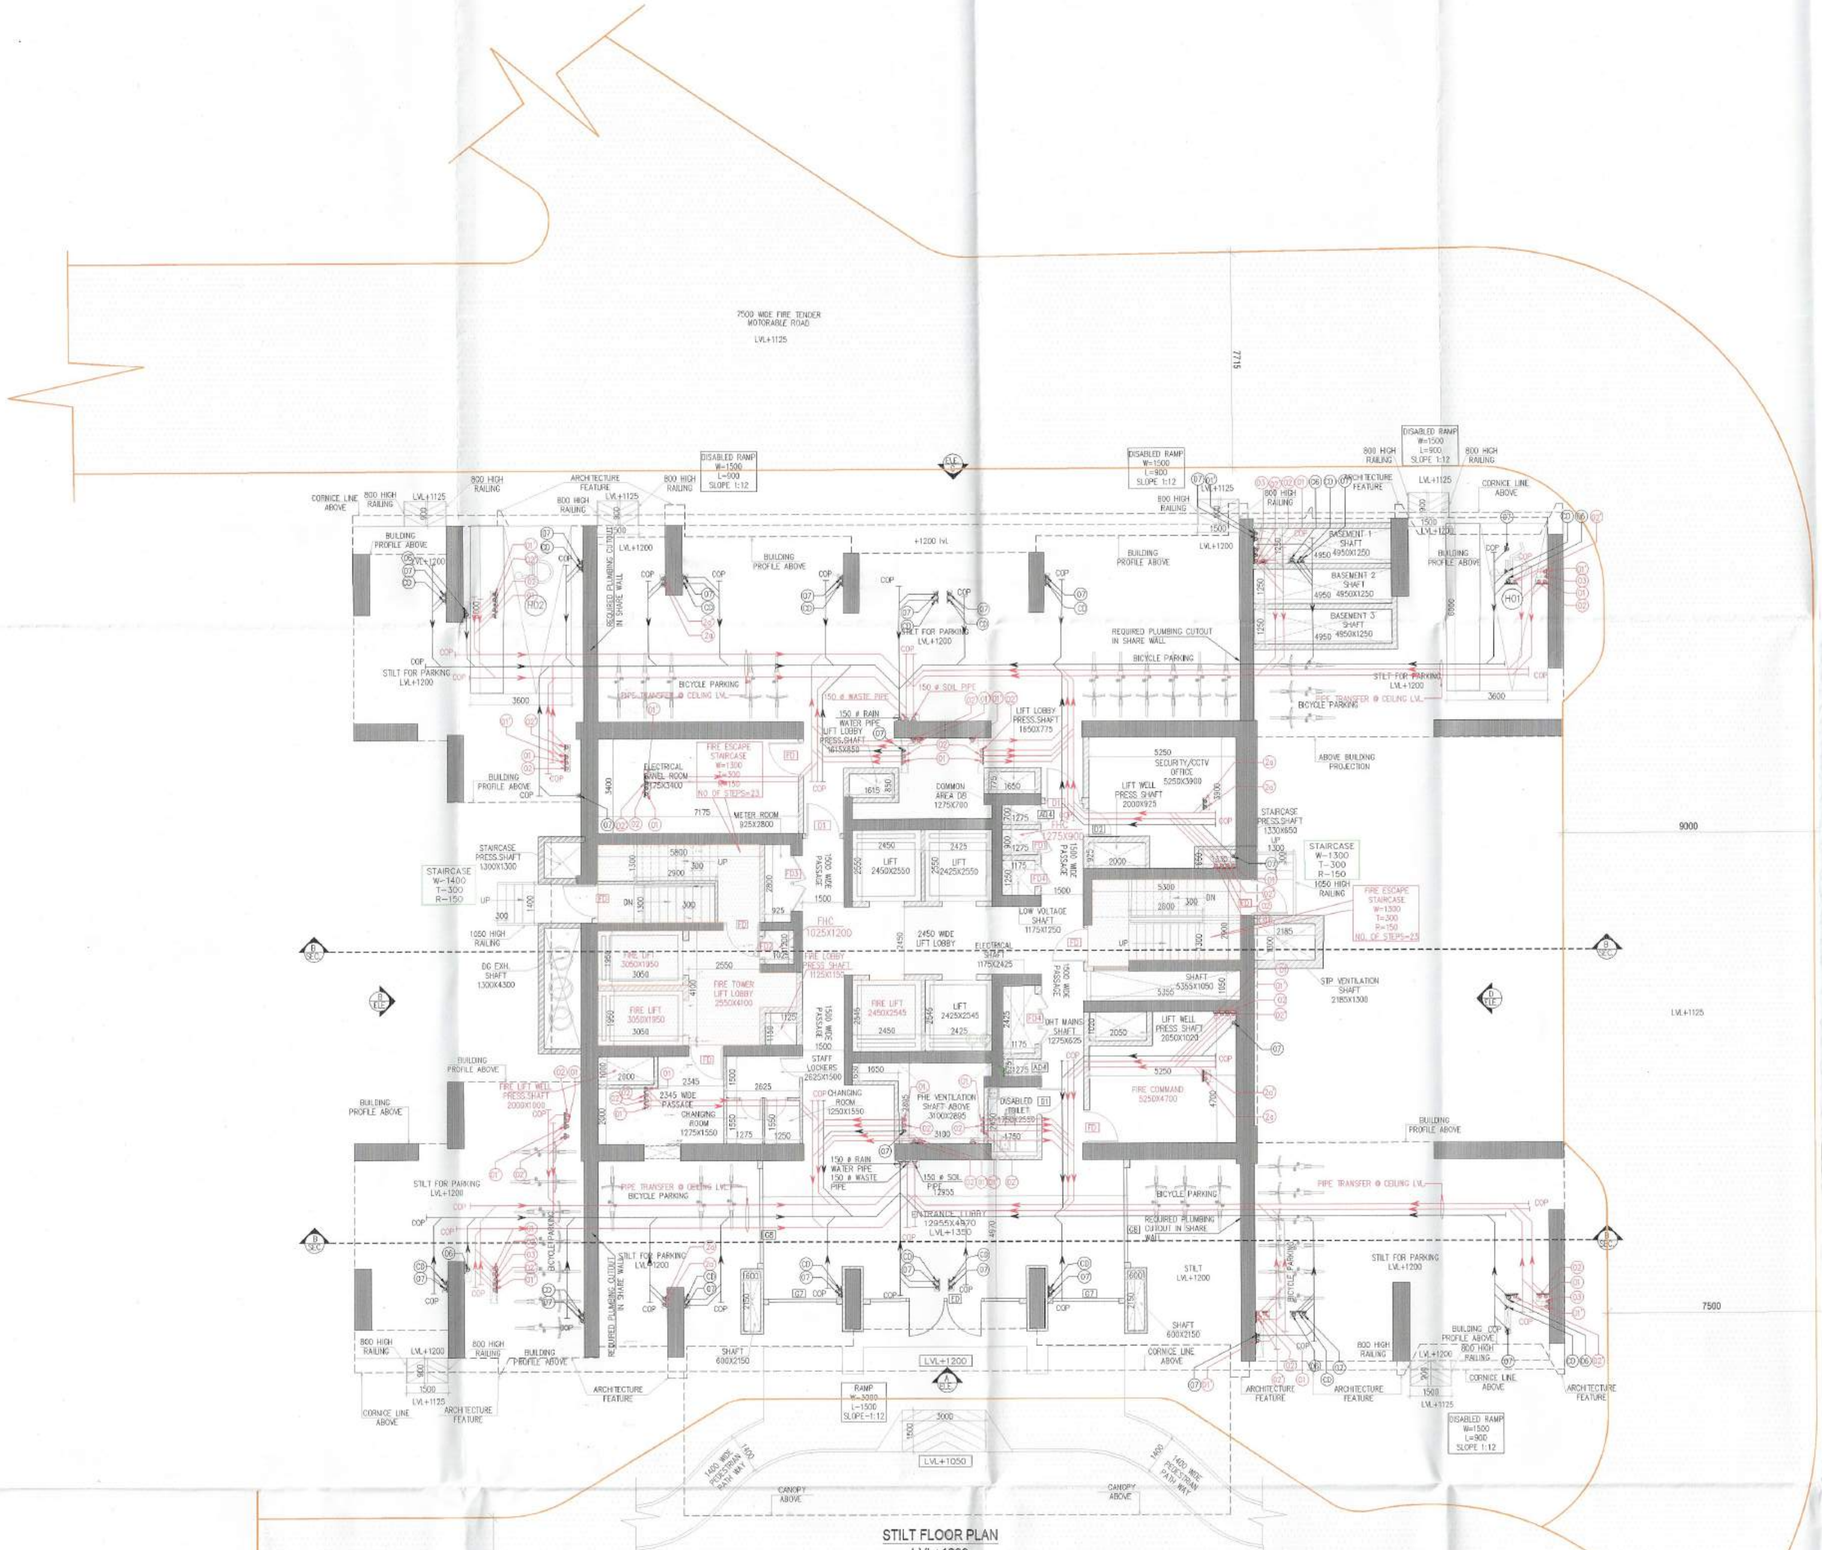
7500 WIDE FIRE TENDER MOTORABLE ROAD
LVL+1125
7215
9000
7500
10540 WIDE FIRE TENDER MOTORABLE ROAD
LVL+1050
10540
LVL+1200
LVL+1050
LVL+1125
RAMP i=1:12
SHAFT 6302X2150
CANOPY ABOVE
BUILDING PROFILE ABOVE
CORNICE LINE ABOVE
ARCHITECTURE FEATURE
BICYCLE PARKING
STILT FOR PARKING LVL+1200
DISABLED RAMP W=1500 L=900 SLOPE 1:12
800 HIGH RAILING
FIRE ESCAPE STAIRCASE W=1300 T=300 R=150
LIFT 2450X2545
FIRE LIFT 2450X2545
FIRE LIFT WELL PRESS.SHAFT 2000X1000
FIRE TOWER LIFT LOBBY 2550X4700
FIRE LIFT 3050X1950
LIFT WELL PRESS SHAFT 2050X1050
FIRE COMMAND 5250X4700
SHAFT 5350X1650
SHAFT 5350X1650
SHAFT 2185X1300
SHAFT 1300X4300
SHAFT 1300X1650
SHAFT 1175X2425
SHAFT 1275X625
SHAFT 1275X625
SHAFT 1275X1200
SHAFT 1275X1200
SHAFT 1275X1200