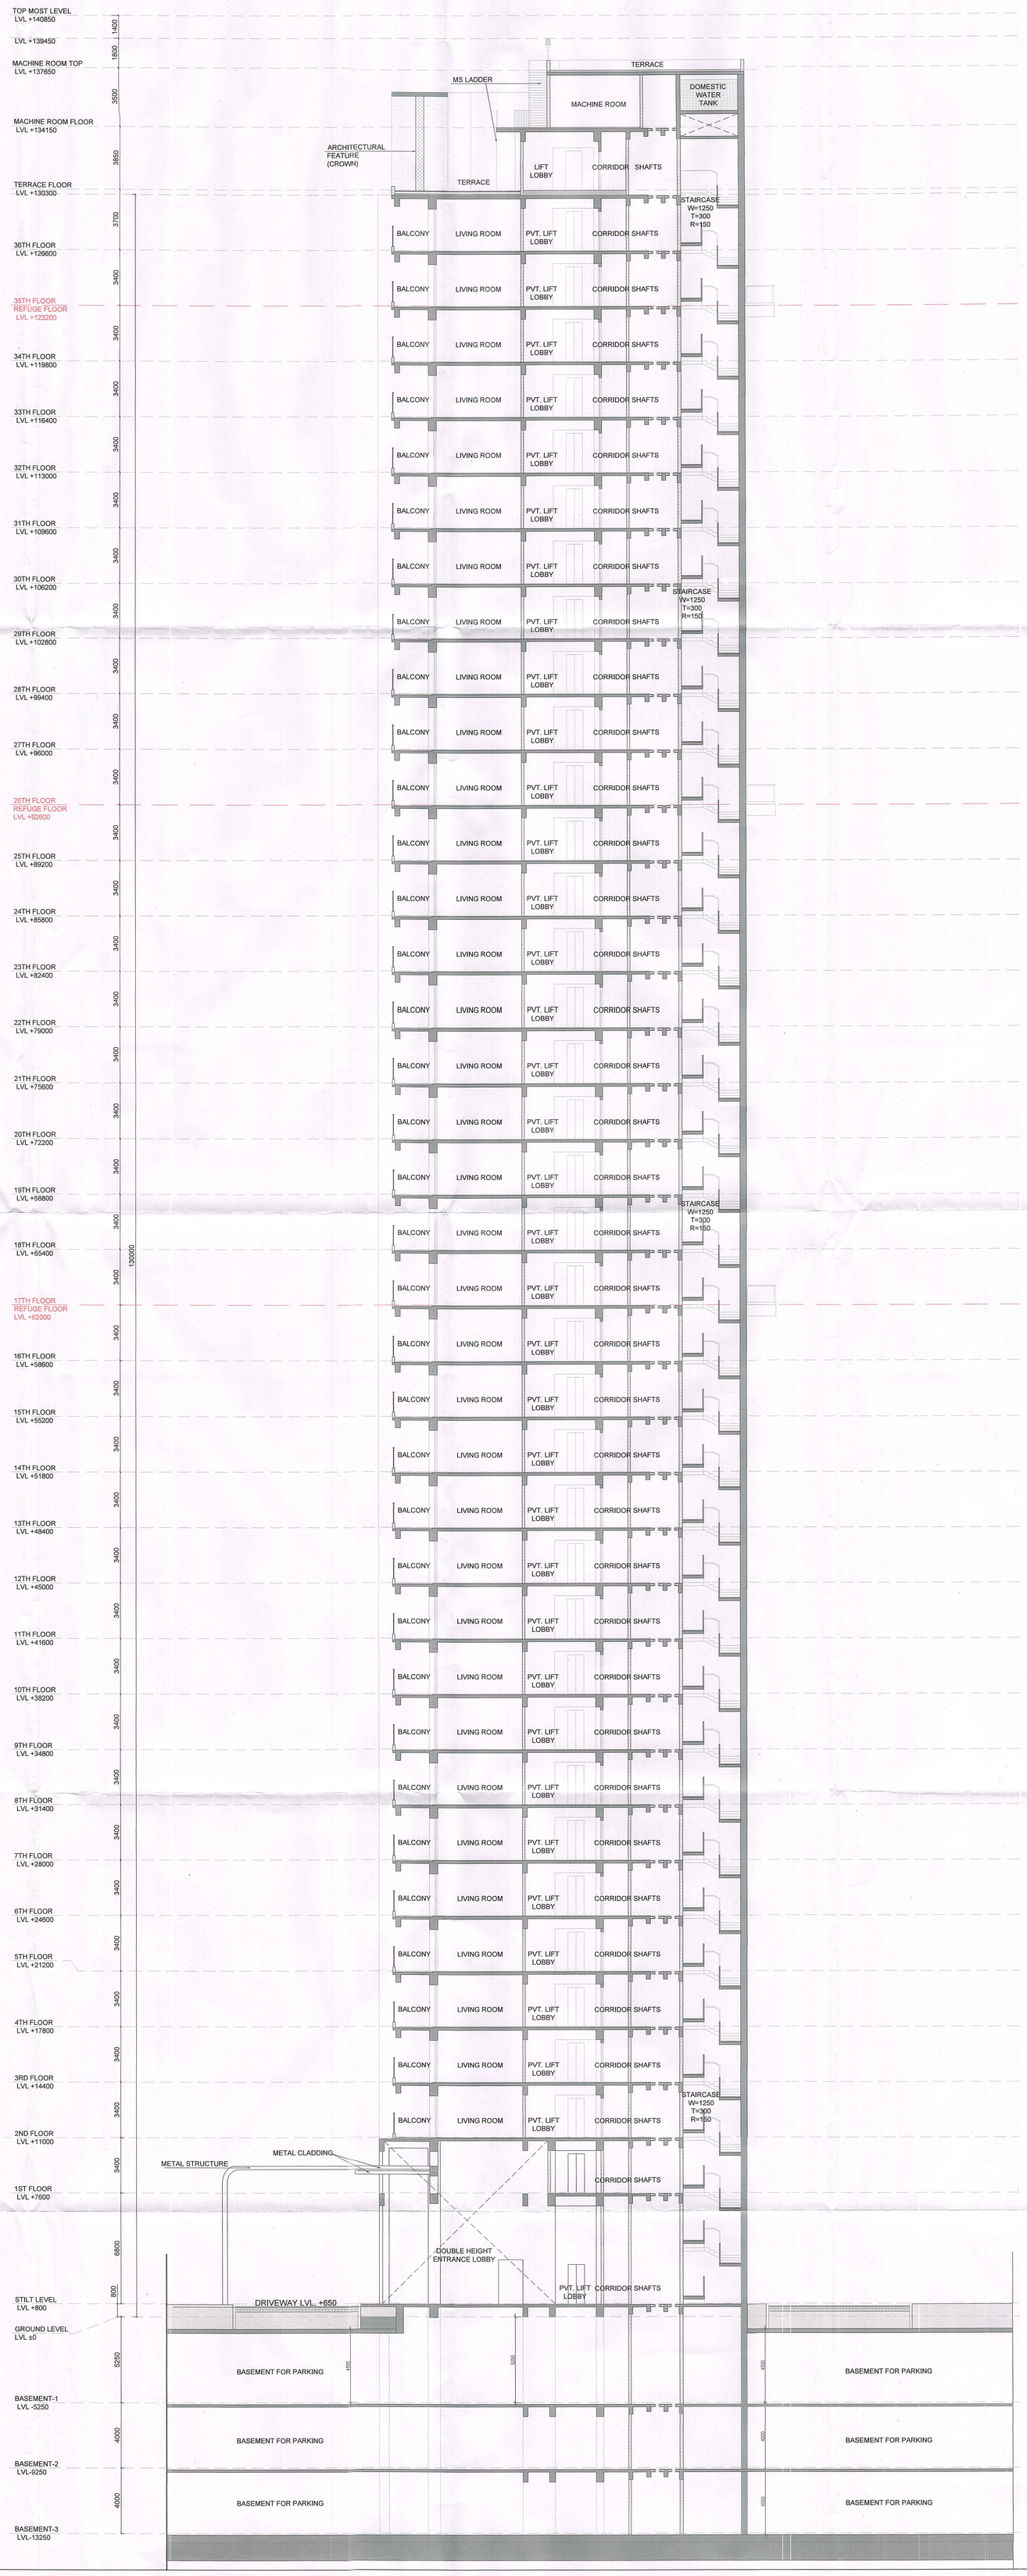

DTP (HQ) Member BPAC
STP (HQ) Member Secretary BPAC
CTP Chairman BPAC

SANCTIONED VIDE MEMO No. 52213 DATED 30.3.26

Note :-

1. BUILDING HAS AUTOMATIC SPRINKLER SYSTEM WHEREVER REQUIRED BY NBC.
2. BUILDING WILL BE DESIGNED (STRUCTURES) AS PER RELEVENT IS CODES FOR EARTH QUAKE RESISTANCE.
3. ALL BUILDING 100% POWER BACKUP.

PROJECT:

PROPOSED BUILDING PLAN OF G.H. SITE NO.24 IN SECTOR-53 GURUGRAM OF AREA MEASURING 7.413 ACRES BEING DEVELOPED BY M/S GODREJ PROPERTIES LTD.

GG ASSOCIATES
134, First floor, Vipul Business Park, Sohna Road, Sector-48, Gurugram-122018(Hr.)
(PH-9560794794,9871004573)

OWNER'S SEAL & SIGNATURE

Godrej Properties Limited

ARCHITECT'S SEAL & SIGNATURE

FSO, (HQ) Member BPAC

Ar. Ravinder Kumar (9871004573) CA/2012/55571

FEB-2026	Scale : 1:100	
TOWER- 01 &2 SECTION -XX		Drawing No:- SC-2A