

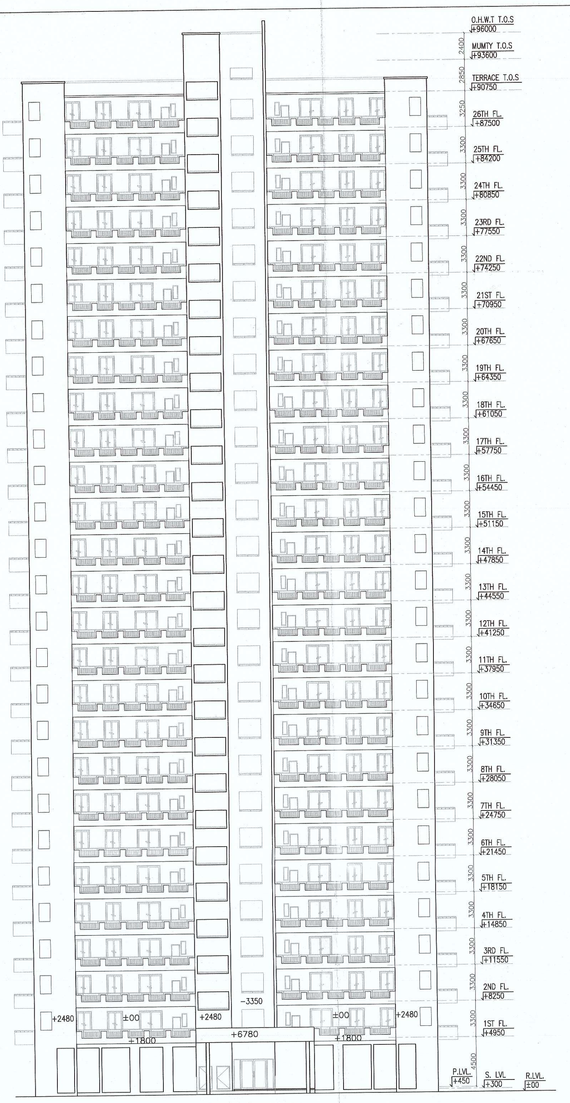



ELEVATION–01

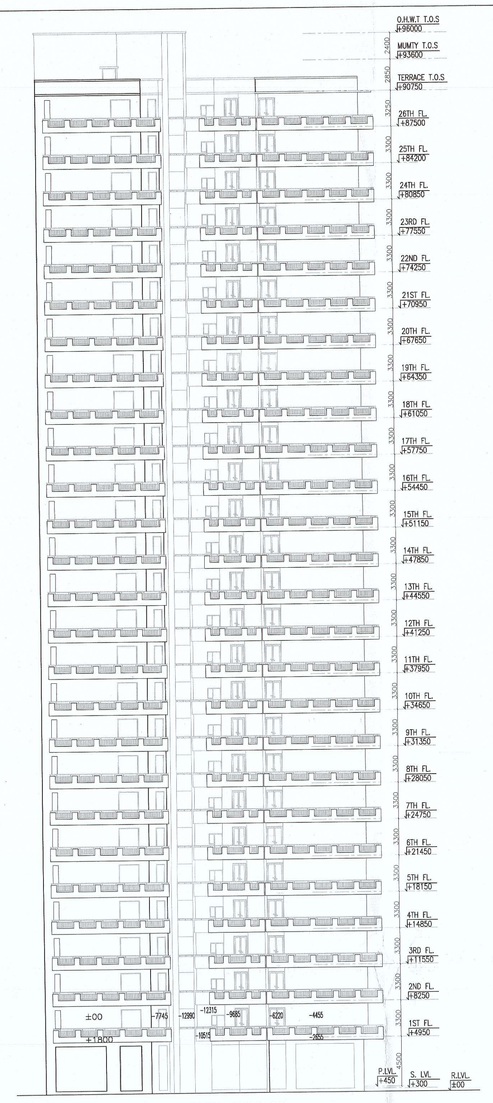


ELEVATION–02

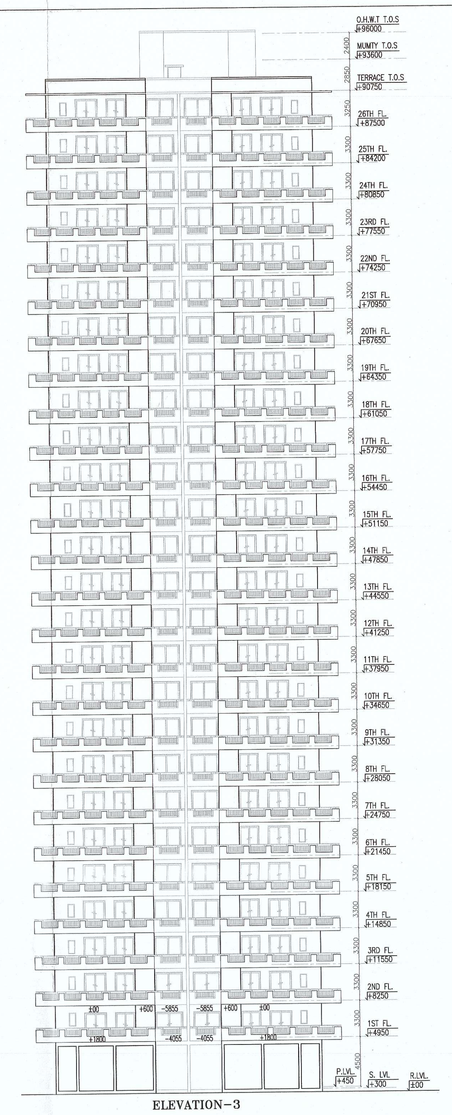


ELEVATION–3

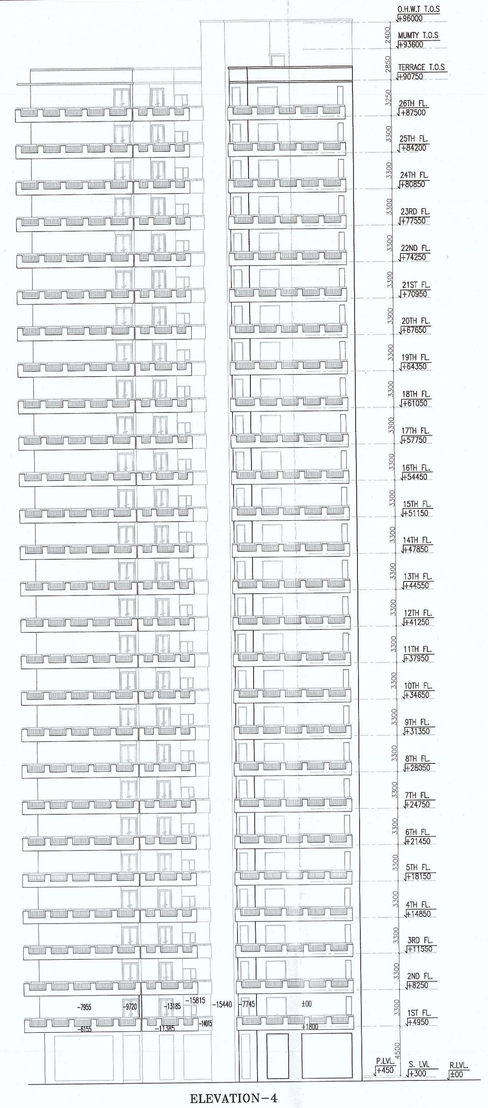

ELEVATION–4

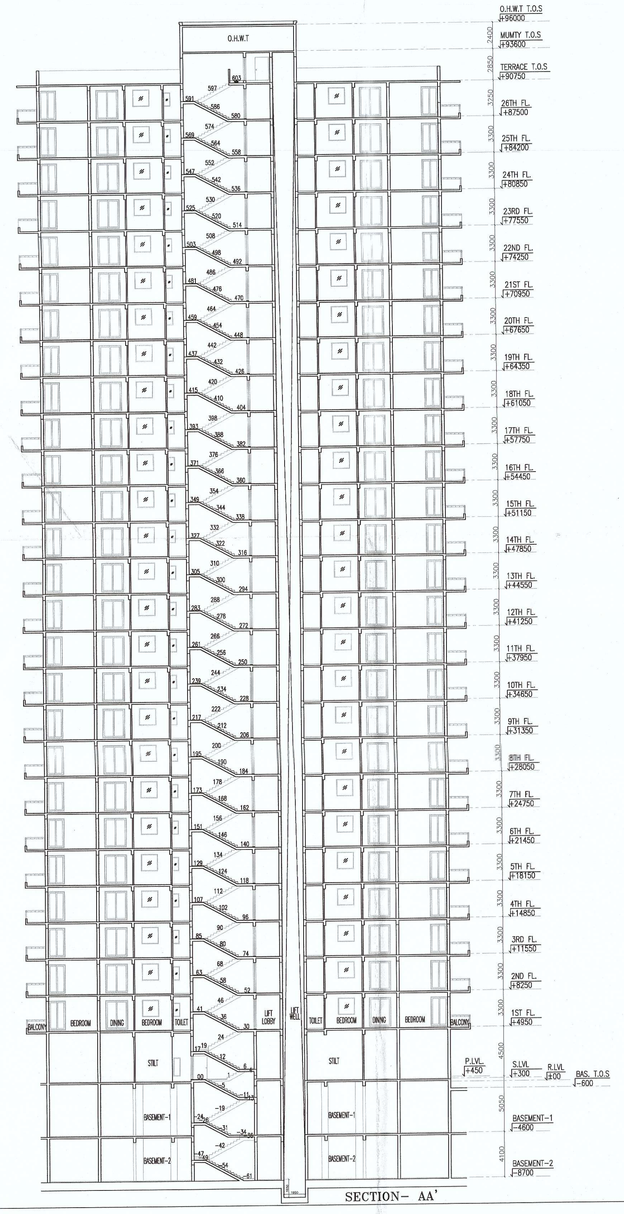

SECTION– AA'

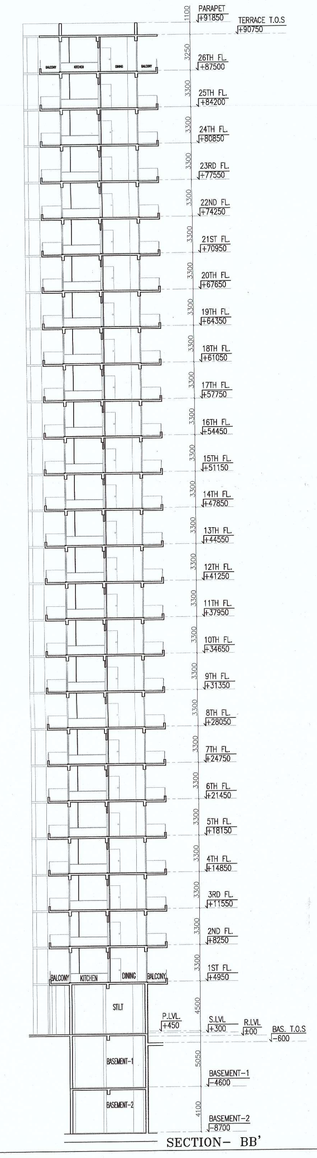

SECTION– BB'

DTP (HQ)

S.T.P.(HQ) Member Secretary BPAC

S.T.P.(G) Member BPAC

C.T.P.(HQ) Chairman BPAC

Consultant Architect

ATP(HQ)

SANCTIONED TO BE READ WITH THIS OFFICE MEMO NO.: DATED:

JD.

P.A.

A.T.P. (Direct. Admn.) PA(HQ)

DD(HQ) Member BPAC

ARCHITECT,S SIGN

BHUPENDERA KUMAR
ARCHITECT
CA/2004/33970

CLIENT'S SIGN

For ADORE PROPMART LLP

Authorized Signatory

PROJECT

APPROVAL OF BUILDING PLANS OF GROUP HOUSING COLONY AN AREA MEASURING 9.2453 ACRES (LICENSE NO. 264 OF 2023 DATED 19-12-2023) IN SECTOR-77, GURUGRAM BEING DEVELOPED BY ADORE PROPMART LLP.

BUILDING NO.

T-4 (3 BEDROOM+UTILITY) 26 STOREY

SHEET TITLE

ELEVATIONS & SECTIONS

DEALT S.K.	SCALE 1:250		JOB NO
CHECKED B.K.	DATE		DRG. NO GH-SD-15

ARCHITECT

SAHA & ASSOCIATES

ARCHITECTS,PLANNERS & INT. DESIGNERS
D-22, PAMPOSH ENCLAVE,(L.G.F.)
NEW DELHI-110048
TEL. 26285932, 26461121, FAX. 011 91 26426755
email:- bhupsaha@gmail.com