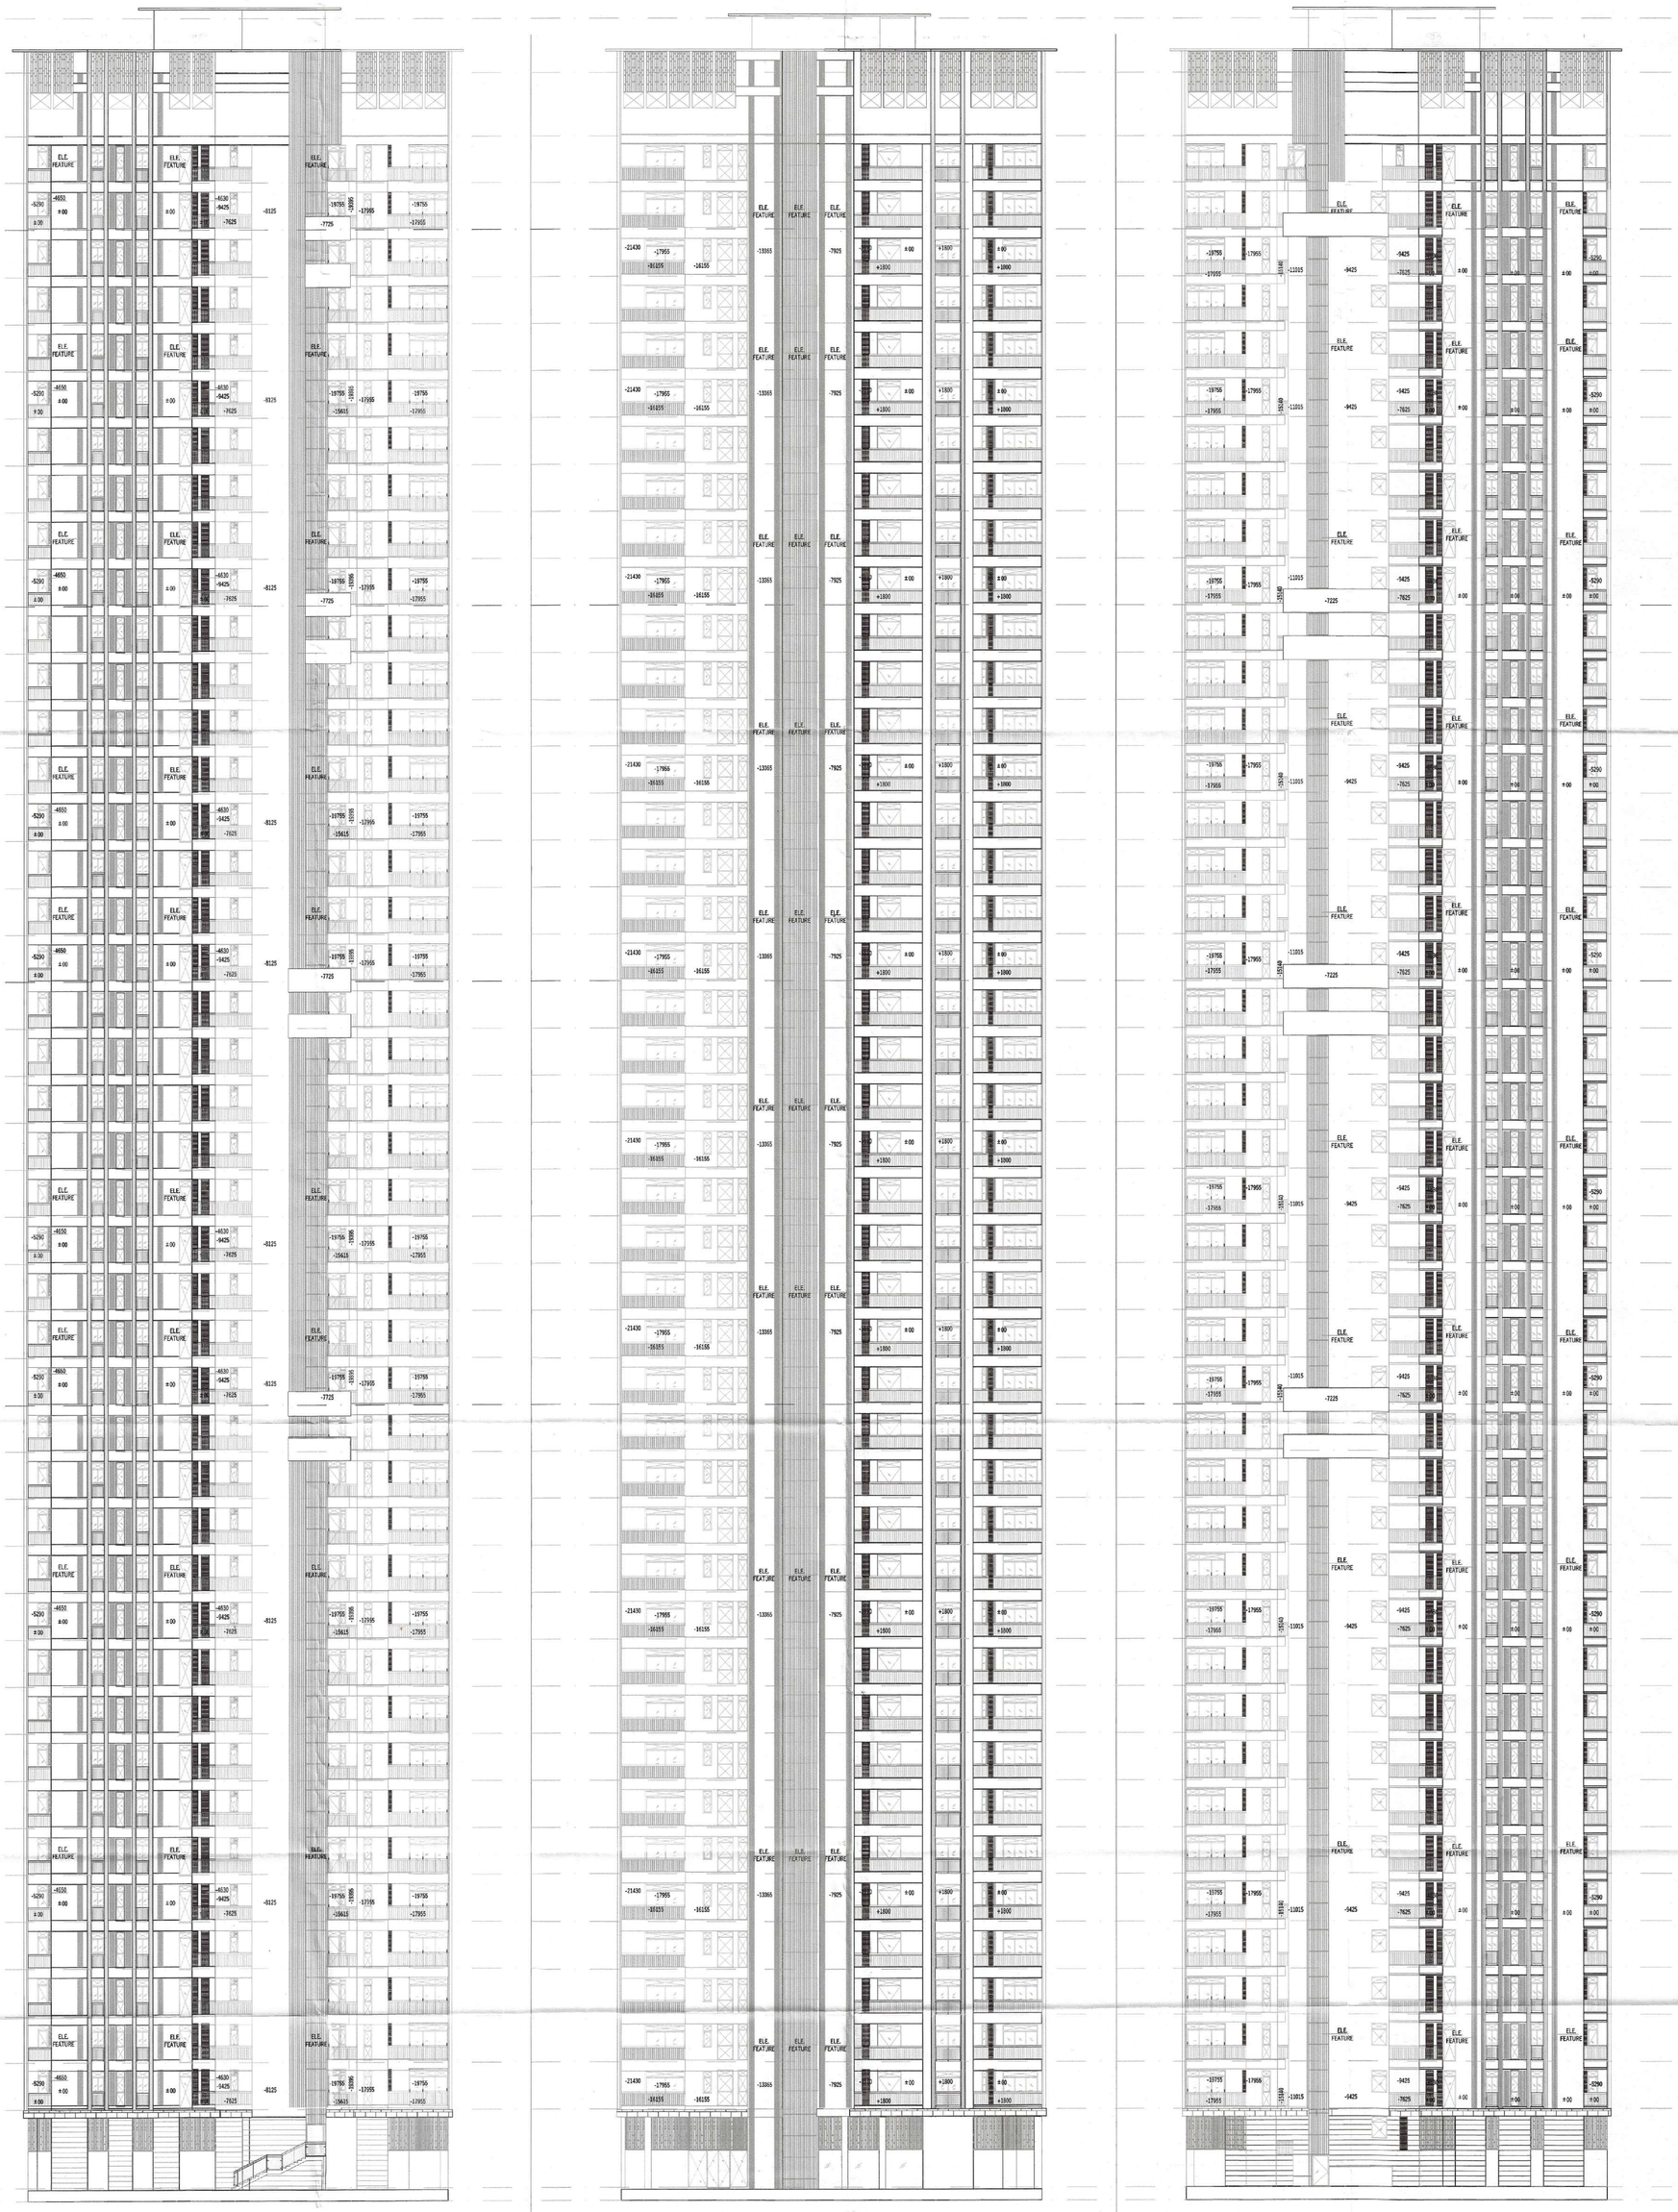


This is a "PROVISIONAL BUILDING PLAN" approved only for the purpose of inviting Objections from the general public

S.T.P. (HQ) Member Secretary B.P.A.C.
S.T.P. (G) Member B.P.A.C.
C.T.P. (HR.) Chairman B.P.A.C.

DTP(HQ)
ATP(HQ)
JD.
P.A.
A.T.P

TO BE READ WITH THIS OFFICE MEMO NO.:
DATED :

JDA (T) MEMBER BPAC

DINESH KUMAR PA(HQ)

NOTES:-

1. FD,FD1,FD2,SD1,SD2,SD3,SD4 ARE 2 Hr. FIRE RATED.
2. D1 AREA 1 Hr. FIRE RATED DOOR
3. All INTERNAL WALLS ARE 100MM BLOCK WORK AND EXTERNAL WALLS ARE 160MM THICK RCC WALL.
4. LIFT SHALL BE WITH 100% POWER BACKUP.
5. P.R. - POWER

PROJECT:-

REVISED BUILDING PLAN OF GROUP HOUSING COLONY AREA MEASURING 9.1405 ACRES LICENSE NO-137 OF 2013 DATED 05.07.2013(6.95 ACRES), LICENSE NO. 15 OF 2025 DATED 29-01-2025 (1.26875 ACRES), LICENSE NO 99 OF 2025 DATED 13.06.2025 (0.64375 ACRES) & LICENCE NO. 100 OF 2025 DATED 17.06.2025 (0.278 ACRES) IN SECTOR- 63, GURUGRAM MANESAR URBAN COMPLEX BEING DEVELOPED BY TARC LTD.

OWNERS SIGNATURE:-

TARC LIMITED NEW DELHI

ARCHITECT SIGNATURE:-

ARCHITECT VIKKEY
CA/2017-86236
Off. No. 313, AKD Tower, Sec.-14, Gurugram, Haryana

DRAWING TITLE :

TOWER- 2
ELEVATION - 1,2,3

20/55

DATE:- SEP-2025		SHEET NO.
SCALE:- 1:100 (A1)		T-2-P-8