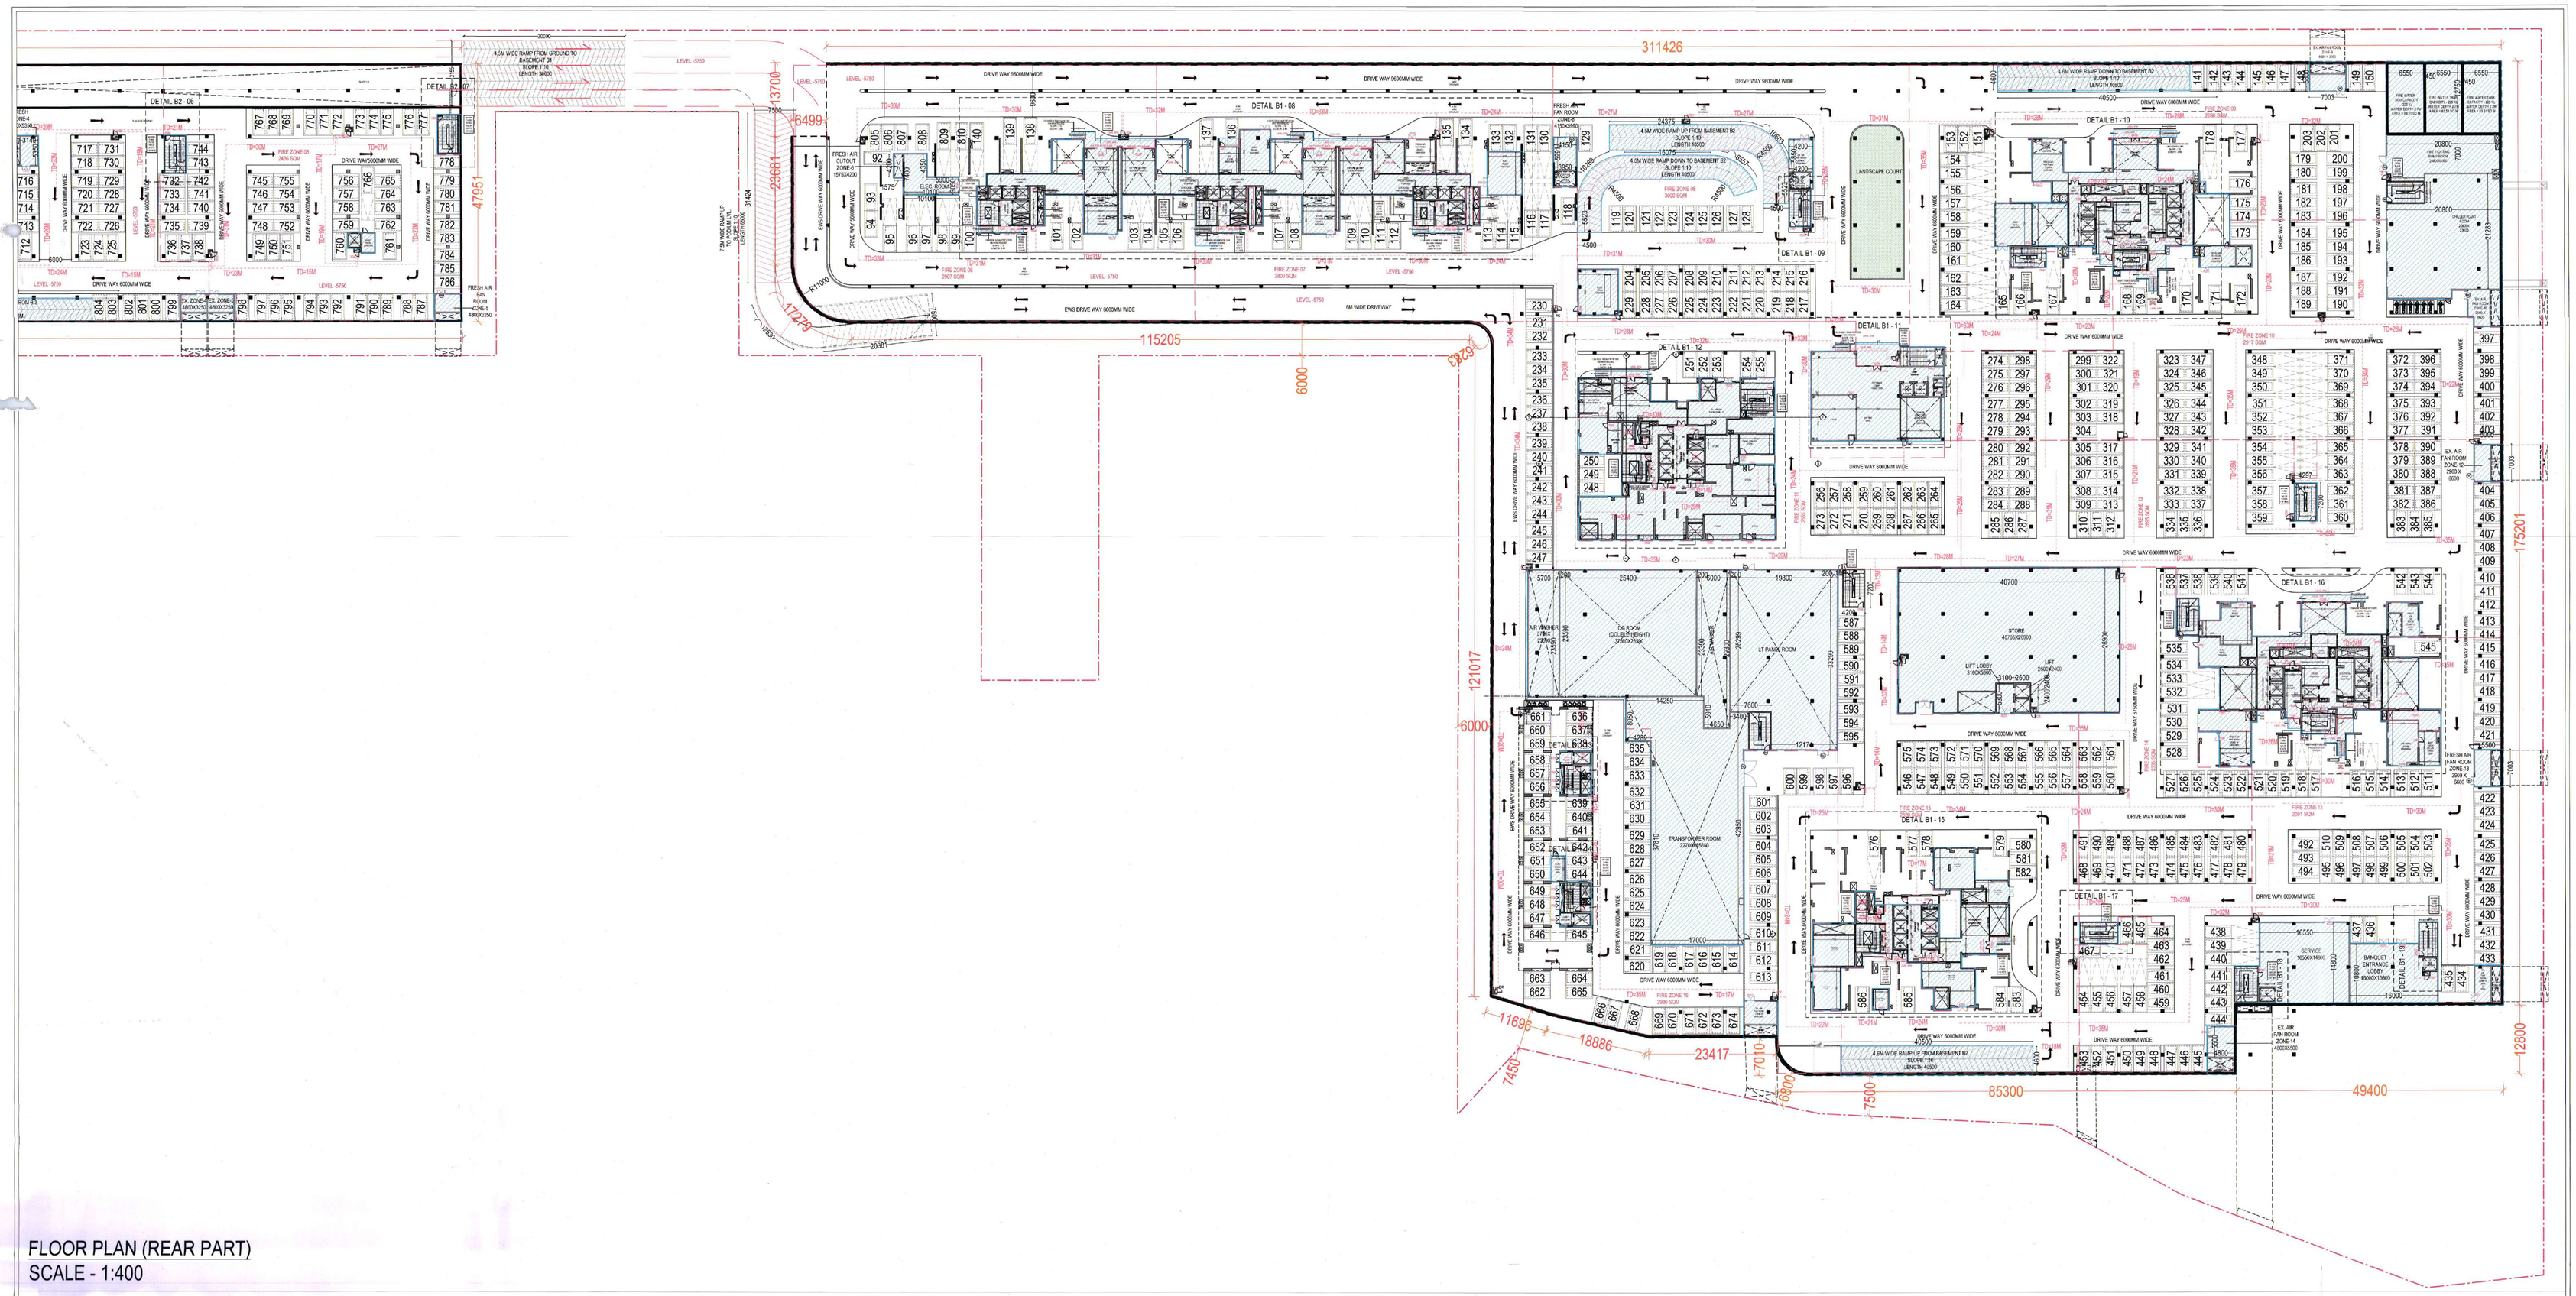

FLOOR PLAN (REAR PART)
SCALE - 1:400

FLOOR PLAN (FRONT PART)
SCALE - 1:400

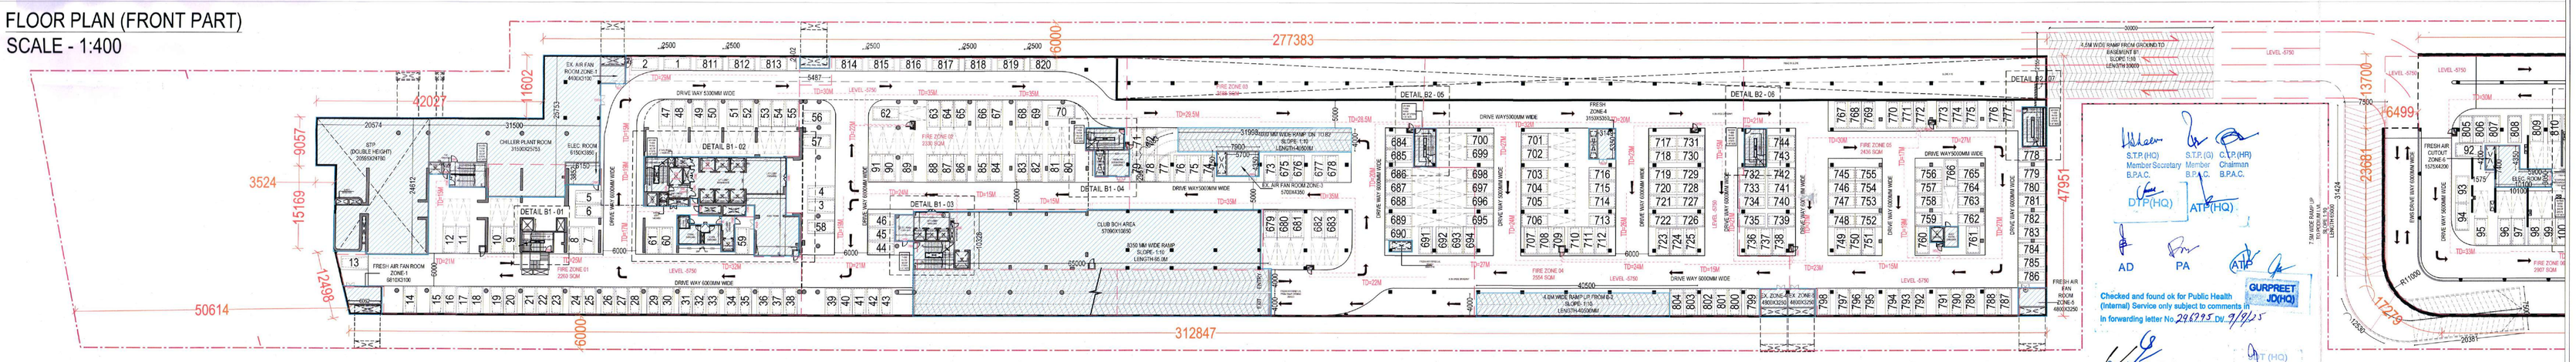

S.T.P. (HQ) Member Secretary B.P.A.C. | S.T.P. (G) Member B.P.A.C. | C.T.P. (HR) Chairman B.P.A.C.

DTP (HQ) | ATP (HQ)

AD | PA | ATP

Checked and found ok for Public Health (Internal) Service only subject to comments in forwarding letter No. 296995 Dt. 9/9/25

GURPREET JD(HQ)

Superintending Engineer (HQ) for Chief Engineer-I HSVP, Panchkula

ATP (HQ) Member BPAC

SANCTIONED
TO BE READ WITH THIS OFFICE
MEMO NO:-
DATED :

PROJECT	DEVELOPER	DESIGN CONSULTANTS	SERVICES CONSULTANTS	STRUCTURAL CONSULTANTS	ARCHITECT ON RECORD	TITLE	SHEET NO.	ARCHITECT SIGNATURE	OWNER SIGNATURE
PROPOSED GROUP HOUSING COLONY MIX LAND USE (93.95% RESIDENTIAL COMPONENT + 6.05% COMMERCIAL COMPONENT) FOR AN AREA MEASURING 18.2375 ACRES (LICENCE NO. 50 OF 2025, DATED 09/04/2025) IN SECTOR 36, GURUGRAM, HARYANA.	**MAX ESTATES GURGAON TWO LIMITED** LEVEL 20, MAX TOWERS, C-001/A-1, SECTOR - 16B, NOIDA, UP - 201301	**RSP Design Consultants Pvt. Ltd.** Unit 103, Bestech Business Tower, Sector 48, Sohna Road, Gurugram - 122018. Head Office No. 30, Museum Road, Bangalore - 560001. Tel: 25596868, Fax: 25596818, Email: rsp@rspindia.net, Web: www.rspindia.net	**AEON INTEGRATED BUILDING DESIGN CONSULTANTS LLP** A-122, 6th Floor, Sector 136, Noida, UP - 201305 Tel: 0120-6909526	**NNC Design International** G-70, Second Floor, Jaswant Plaza, Shaheen Bagh, Okhla, New Delhi - 110025. Tel: 011-26940734/5/6, Fax: 011-26940734, Email: nnc.mail7@gmail.com	**CONTINENTAL DESIGN STUDIO** #1006, 1st Floor, Sector - 4, Panchkula, Haryana - 134112 Tel: 0172-4014404 Email: continentaldesignstudio@gmail.com	*BASEMENT -1*	29A (A0)	PARATTAN PAL SINGH ARCHITECT CA/2016/52823	