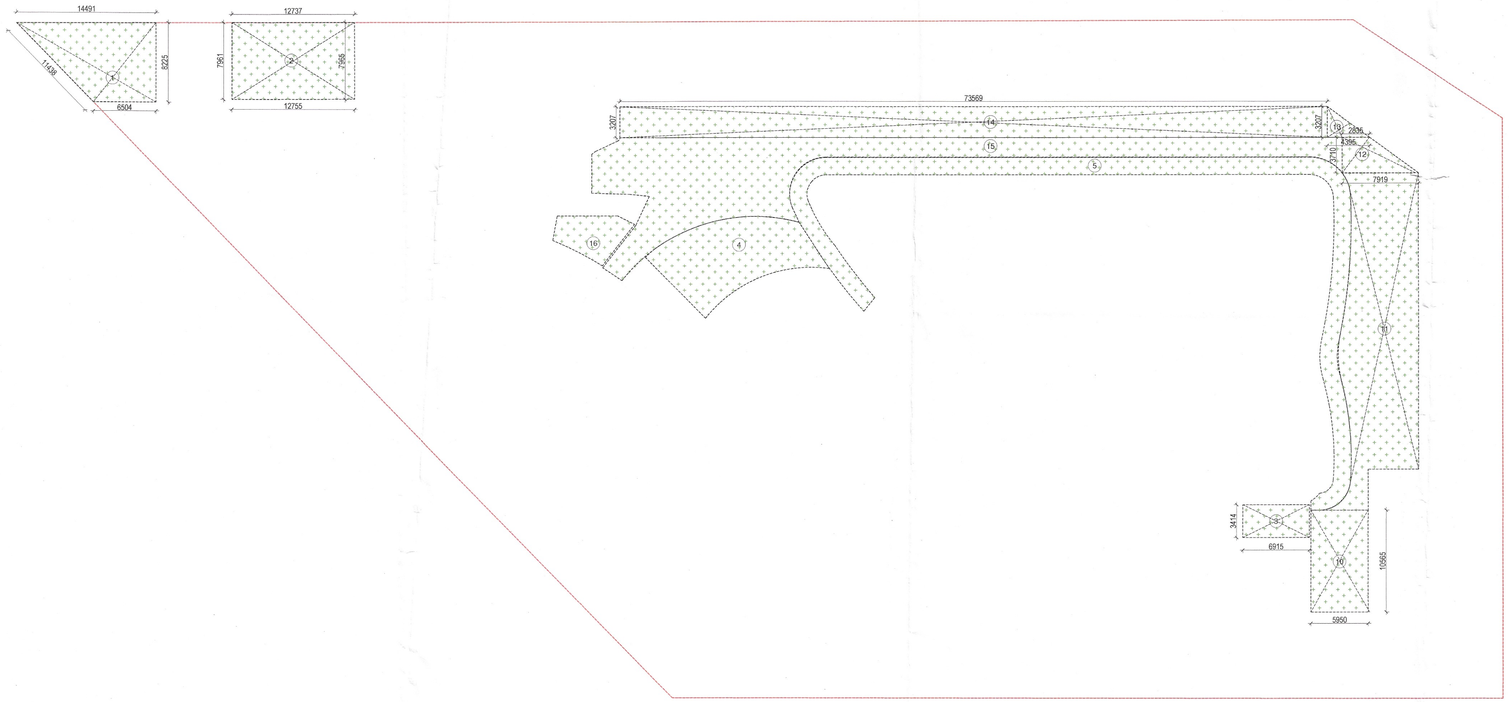

1 Green Area Envelope

Scale: 1:300

GREEN AREA CALCULATION

TYPE	QUANTITY	SHAPE	FORMULA	DETAIL		CALCULATION EACH AREA IN SQ.M
OUTLINE						
1	1	TRAPEZIUM	1/2 (B1+B2)X H	10.498	8.225	86.342
2	1	TRAPEZIUM	1/2 (B1+B2)X H	7.963	12.737	101.425
3	1	RECTANGLE	L x B	6.915	3.414	23.608
4	1	AS/PLAN				106.130
5	1	AS/PLAN				193.360
10	1	RECTANGLE	L x B	5.950	10.565	62.862
11	1	AS/PLAN				239.186
12	1	TRAPEZIUM	1/2 (B1+B2)X H	5.377	3.710	19.949
13	1	TRIANGLE	1/2 x B x H	4.395	3.207	7.047
14	1	RECTANGLE	L x B	73.569	3.207	235.936
15	1	AS/PLAN				304.280
16	1	AS/PLAN				28.130
TOTAL GREEN AREA						**1408.254**

Sign & Stamp

This is a "PROVISIONAL BUILDING PLAN approved only for the purpose of inviting objections from the general public

S.T.P. (Hr.) Member Secretary B.P.A.C. | S.T.P. (G) Member B.P.A.C. | C.T.P. (Hr.) Chairman

DTP (HQ) ATP(HQ)

AD PA ATP

Ram Avtar Bassi JD(HQ)

DDT (HQ) Member BPAC

PROJECT NAME & ADDRESS

PROPOSED GROUP HOUSING DEVELOPMENT AT RAMPRASTHA PROMOTERS & DEVELOPERS PVT. LTD. AT SECTOR - 37 D, AREA - 2.303 ACRE. LICENCE NO. - 33 OF 08 DATED -19-02-2008

CLIENT NAME & ADDRESS

M/S RAMPRASTHA PROMOTERS & DEVELOPERS PVT. LTD.,
114, SECTOR-44, GURUGRAM HARYANA- 122002

ARCHITECT'S SIGN & STAMP | CLIENT'S SIGN & STAMP

MANOJ KUMAR CA/2008/42027

DRAWING TITLE

GREEN AREA CALCULATION

SCALE	DRAWING NO.	NORTH
1:300 ON A1	GN-01	
DATE		
31-05-2024		