This drawing is a "COPYRIGHT" contents of this drawing or part thereof may not be used or reproduced without the permission of the Architect.

This is a "PROVISIONAL BUILDING PLAN" approved only for the purpose of inviting objections from the general public

S.T.P. (HQ) Member Secretary B.P.A.C. | S.T.P. (G) Member B.P.A.C. | C.T.P. (HQ) Chairman B.P.A.C.

SANCTIONED
TO BE READ WITH THIS OFFICE MEMO NO.: 9122
DATED : 13.03.2025

JD. PA. A.T.P.

DTP(HQ) ATP(HQ)

DDTP(HQ) Member B.P.A.C.

Parveen Kumar SD(HQ)

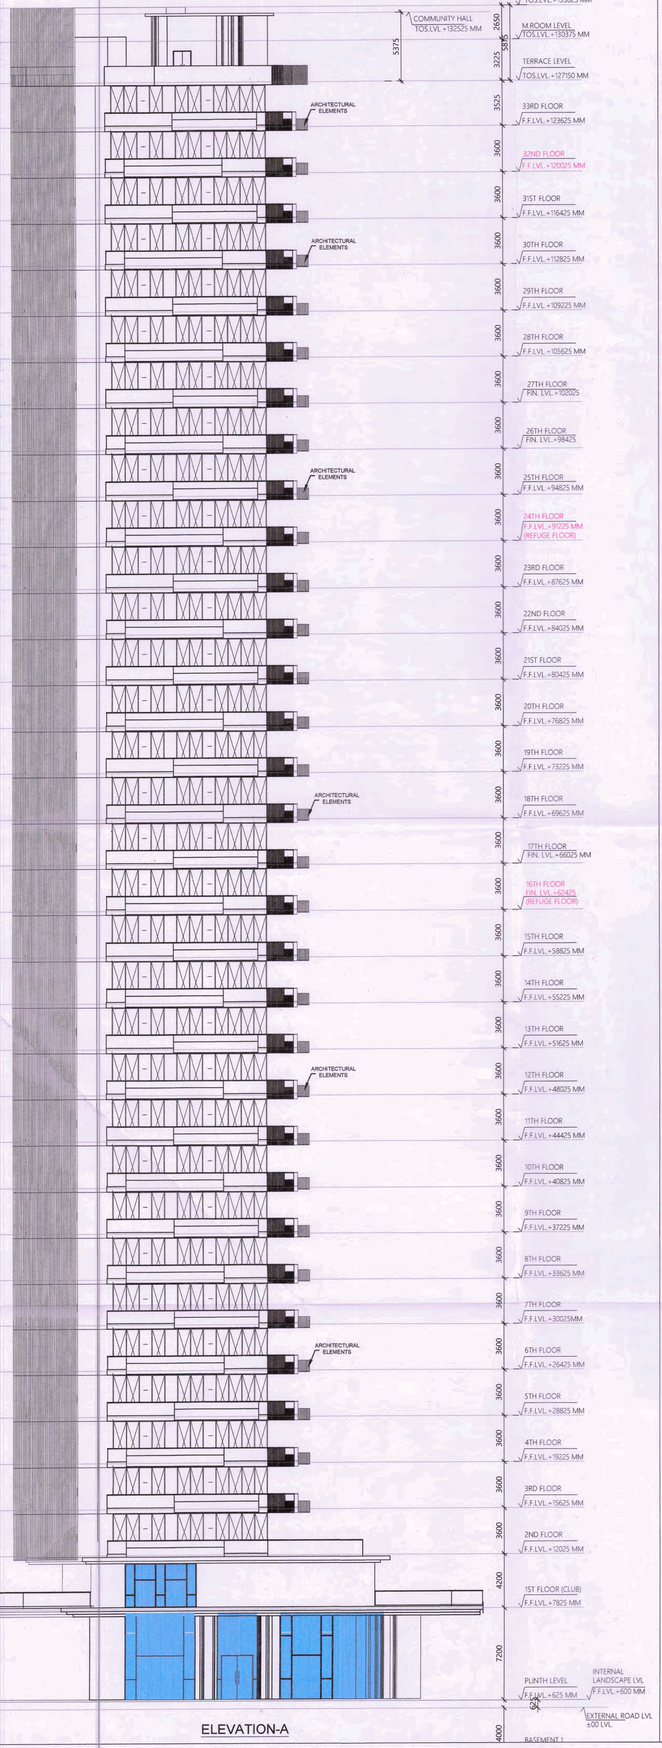

ELEVATION-A

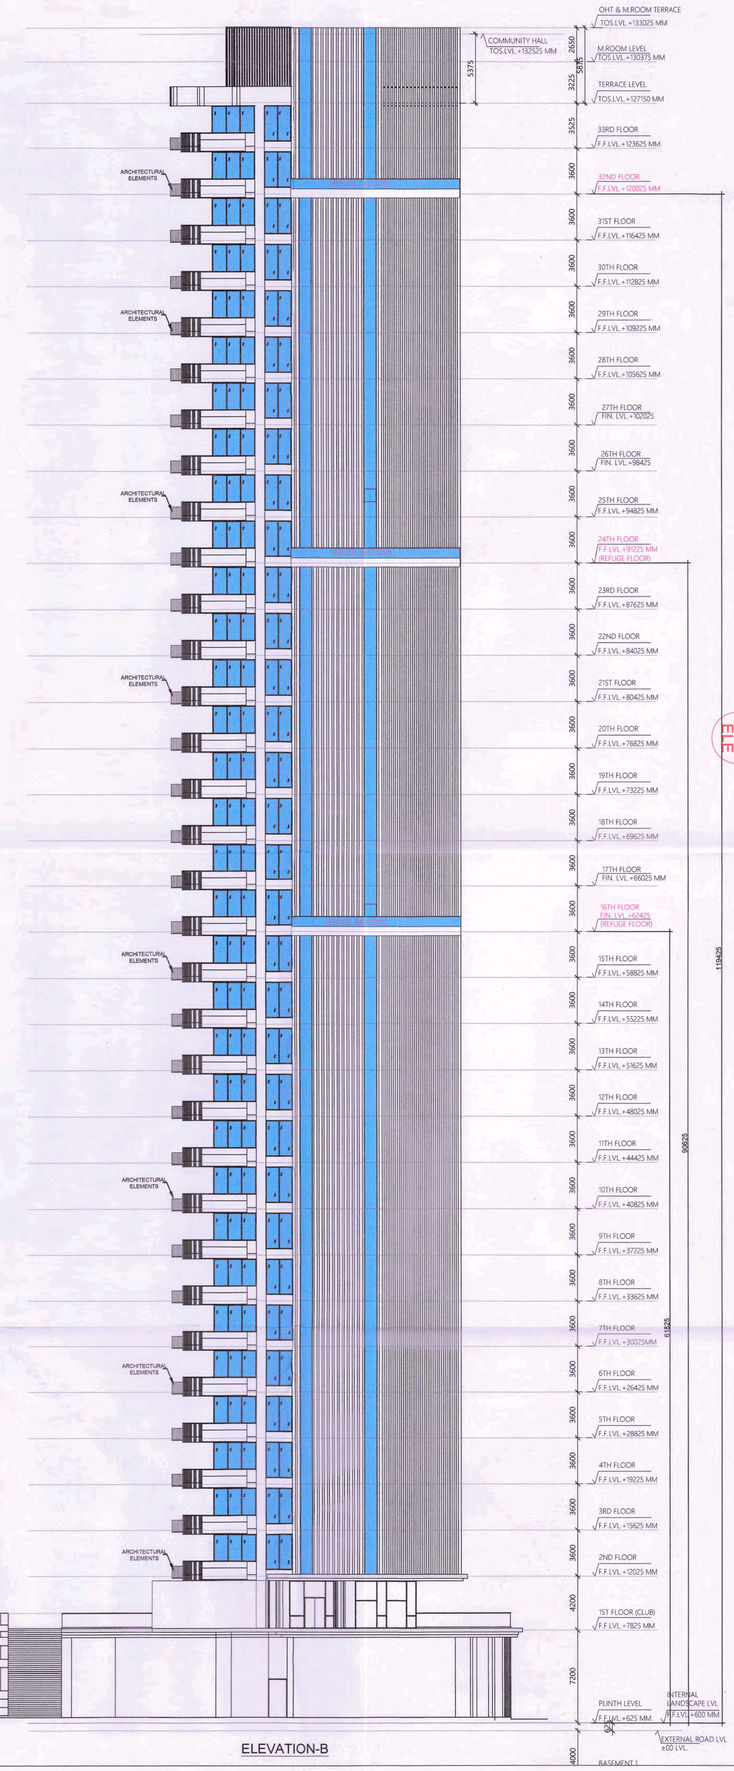

ELEVATION-B

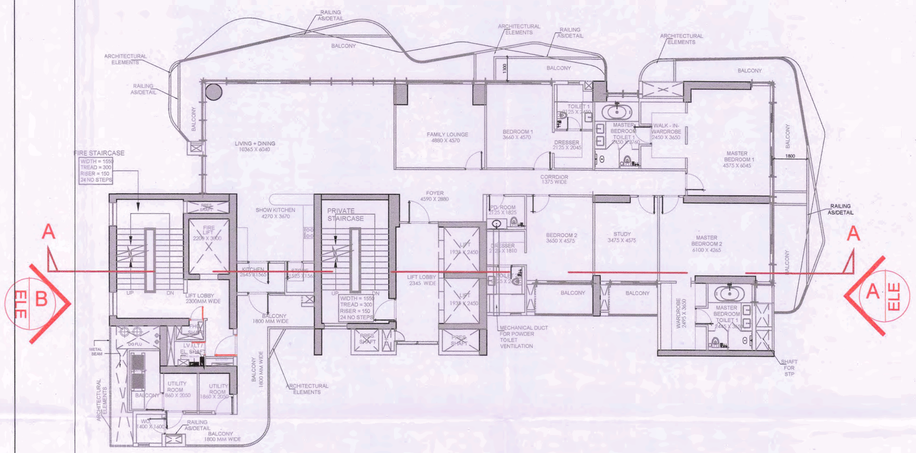

REFUGE FLOOR LEVELS			
S.NO.	FLOOR	REFUGE LEVEL FROM EXTERNAL ROAD LEVEL ±0.00	REFUGE LEVEL FROM INTERNAL ROAD LEVEL +600
01	16TH FLOOR	F.F.L. +62425MM	F.F.L. +61825MM
02	24TH FLOOR	F.F.L. +91225MM	F.F.L. +90625MM
03	32TH FLOOR	F.F.L. +120025MM	F.F.L. +119425MM

OWNER SIGN | ARCHITECT SIGN

KEY PLAN

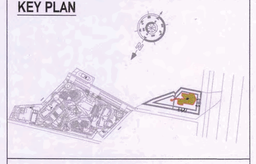

SUBMISSION DRAWING

OWNER

M/S ADANI INFRASTRUCTURE AND DEVELOPERS PRIVATE LIMITED.

PROJECT

APPROVAL OF REVISED BUILDING PLAN OF PHASE-2 OF GROUP HOUSING COLONY AREA MEASURING 12.356 ACRES (LICENSE NO. 98 of 2011 DATED 11.11.2011) SECTOR-2, GWAL PAHARI, GURUGRAM BEING DEVELOPED BY ADANI INFRASTRUCTURE AND DEVELOPERS PRIVATE LIMITED.

SCALE	DATE	
1:100	06.01.2025	

DRAWING TITLE

ELEVATION-A & B

ARCHITECTS

Confluence
NEW DELHI , INDIA

F-1 ,First floor Mira corporate suit, Ishwar Nagar, New Delhi
Ph- +91-11-46130600 Ph- +91-11-40564788
cos@inconfluence.com www.inconfluence.com
Member of IGBC ISO - 9001 : 2000
architecture | urban design | hospitality | interiors

DRAWING NO.	REVISION
S-14	R0