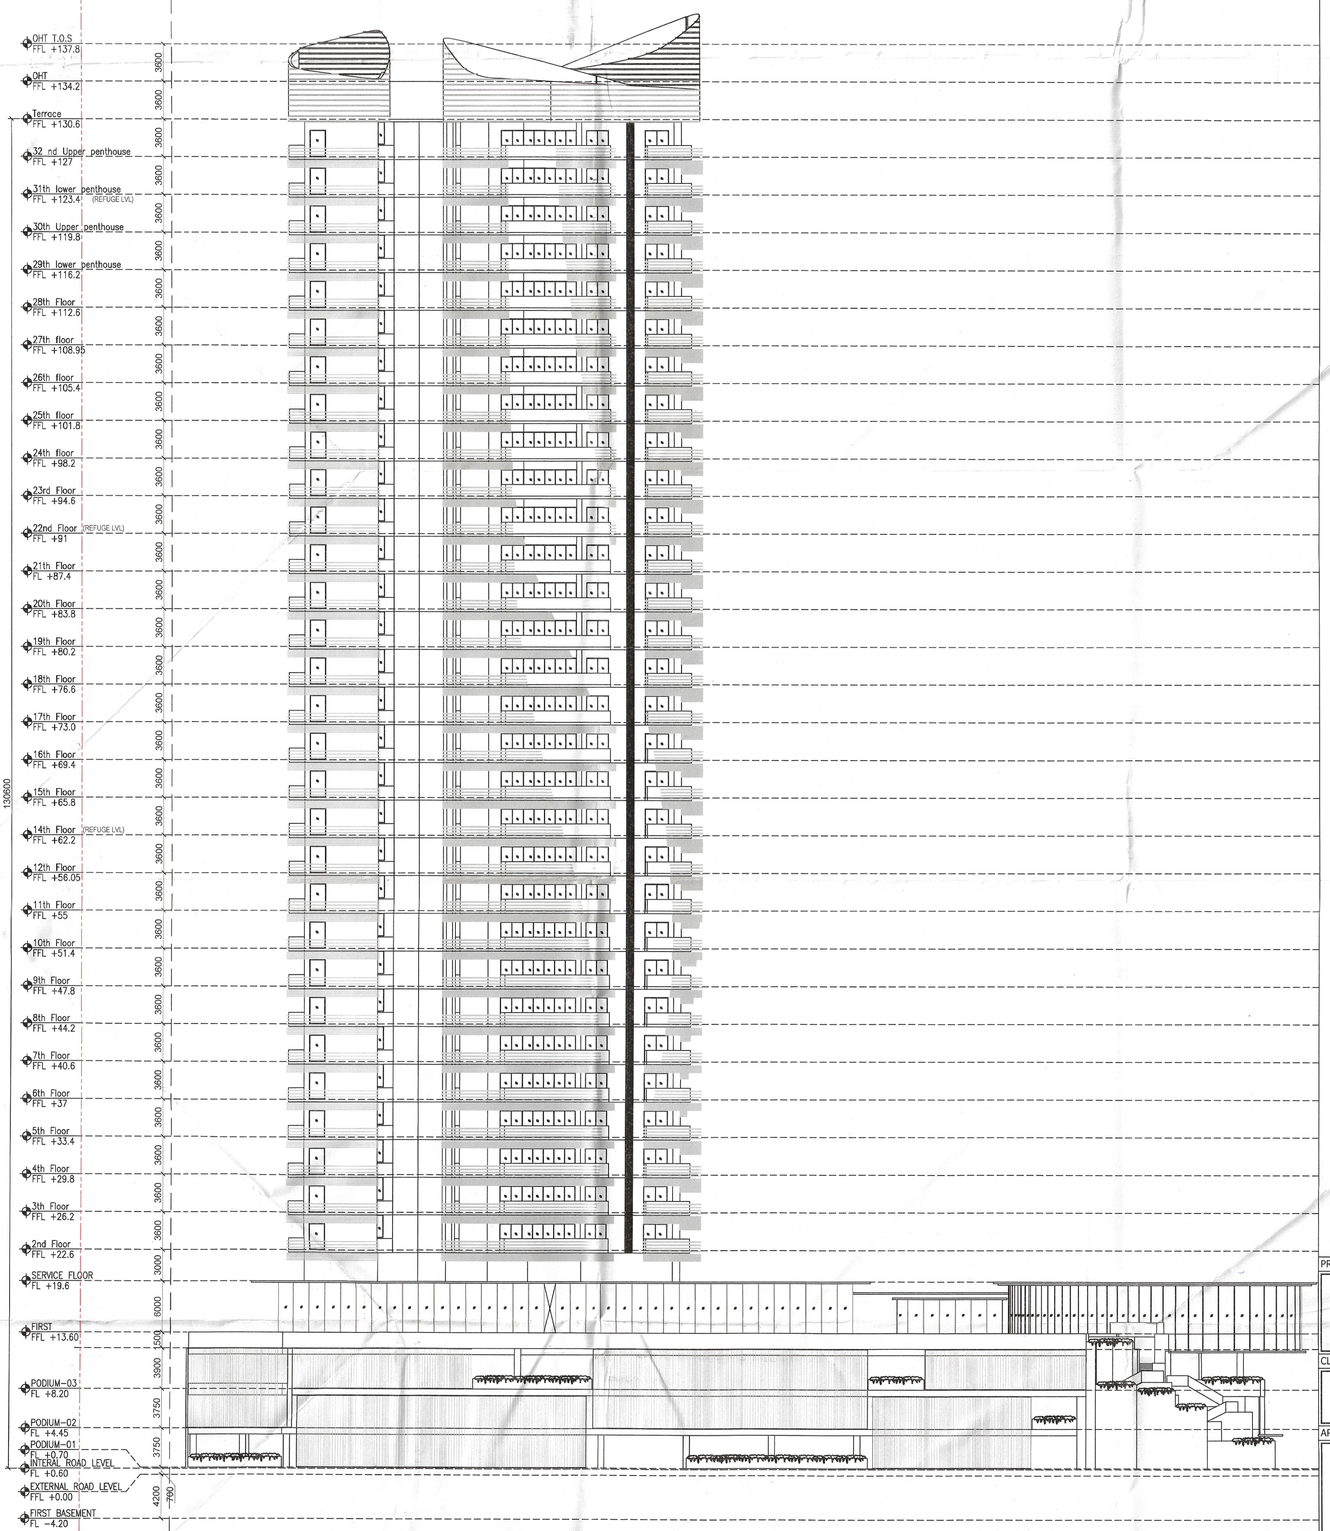

1 PLOT B ELEVATION-2

SCALE 1:275

Sign & Stamp

This is a "PROVISIONAL BUILDING PLAN" approved only for the purpose of inviting objections from the general public

S.T.P. (G) Member B.P.A.C.

C.T.P. (Hr.) Chairman B.P.A.C.

AD PA ATP

DTP (HQ) ATP(HQ)

DDT (HQ) Member

Ram Avtar Bassi JD(HQ)

PROJECT NAME & ADDRESS

PROPOSED GROUP HOUSING DEVELOPMENT AT RAMPRASTHA PROMOTERS & DEVELOPERS PVT. LTD. AT SECTOR - 37 D, AREA - 2.303 ACRE. LICENCE NO. - 33 OF 08 DATED -19-02-2008

CLIENT NAME & ADDRESS

M/S RAMPRASTHA PROMOTERS & DEVELOPERS PVT. LTD.,
114, SECTOR-44, GURUGRAM HARYANA- 122002

ARCHITECT'S SIGN & STAMP | CLIENT'S SIGN & STAMP

MANISH KUMAR CA/2[illegible]027

DRAWING TITLE

PLOT B - ELEVATION -2

SCALE	DRAWING NO.	NORTH
1:275 on A1	E-02	
DATE		
31-05-2024		