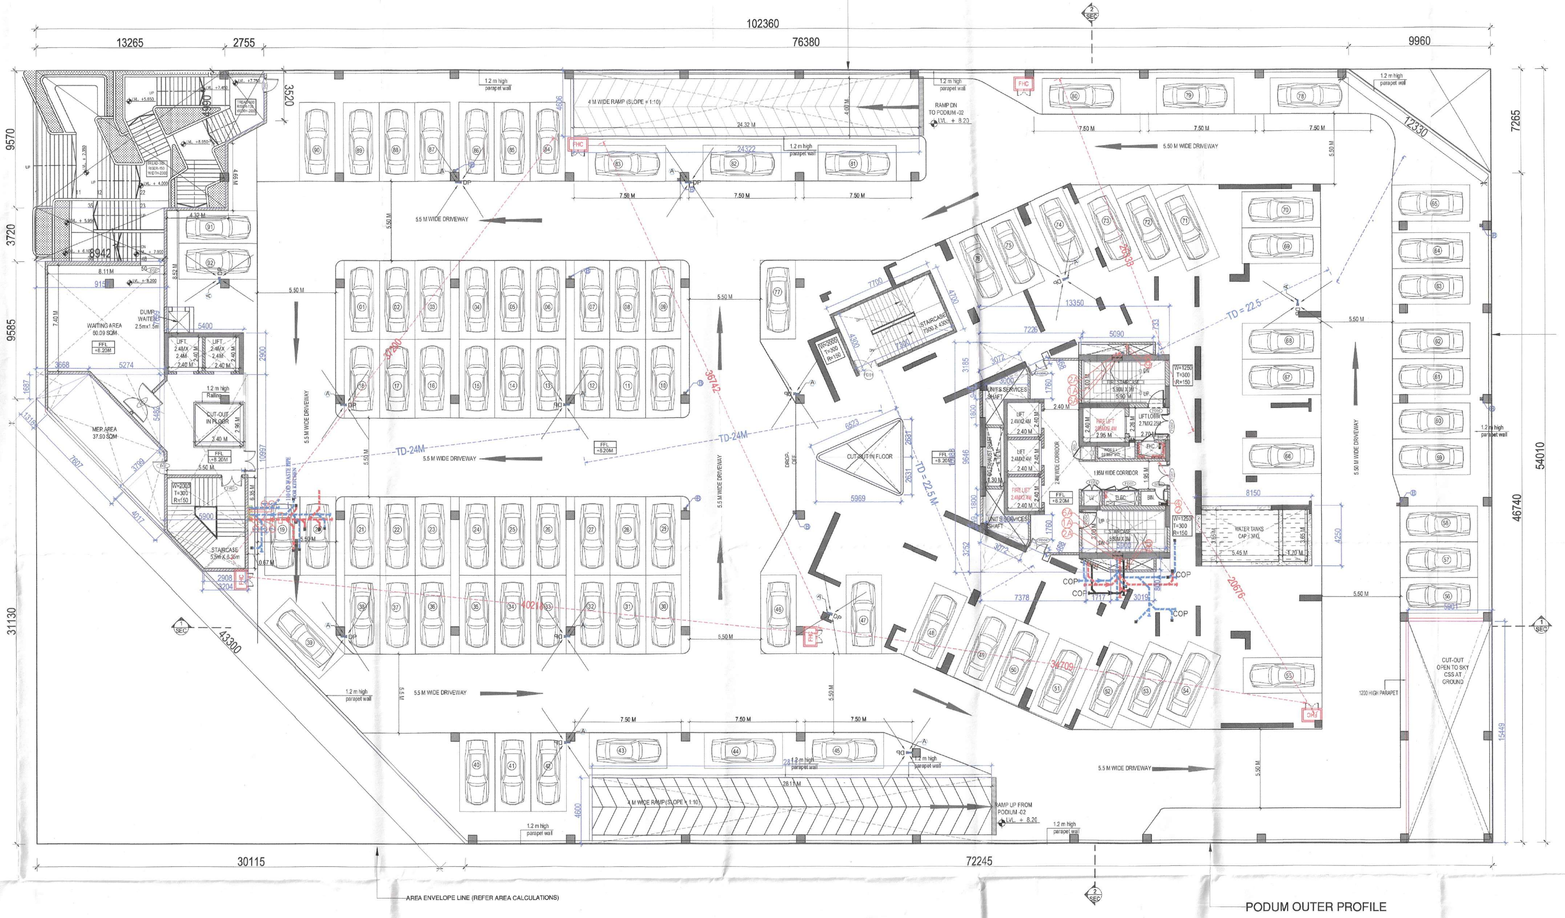


LEGEND

SYMBOL	DECRIPATION
①	110 OD SOIL AND VENT PIPE
1ø	160 OD SOIL AND VENT PIPE
②	110 OD WASTE AND VENT PIPE
2ø	160 OD WASTE AND VENT PIPE
③	75ø ANTISYPHONAGE PIPE
④	DOMESTIC WATER SUPPLY DN. TAKE PIPE (12th To BASEMNET)
4A	DOMESTIC WATER SUPPLY DN. TAKE PIPE TOP FIVE FLOORS (PRESSURE SUPPLY)
4B	DOMESTIC WATER SUPPLY DN. TAKE PIPE (13tH To 26th)
⑤	FLUSHING WATER SUPPLY DN. TAKE PIPE (16tH To BASMENT)
5A	FLUSHING WATER SUPPLY DN. TAKE PIPE (31st To 16th)
⑥	160 OD uPVC TERRACE RAIN WATER PIPE
6ø	200ø uPVC MUMTY RAIN WATER PIPE
⑦	75ø uPVC RAIN WATER PIPE (BALCONY)
7A	110 DIA uPVC MUMTY RAIN WATER PIPE
⑧	DOMESTIC WATER SUPPLY RISER
⑨	FLUSHING WATER SUPPLY RISER
FD	FLOOR DRAIN
FD	FLOOR TRAP
	LEDGE WALL
	CUTOUT IN FLOOR
	SEWERAGE SUMP PUMP
	DRAINAGE SUMP PUMP

1 Podium Level -03 Floor Plan
Scale: 1:150

Sign & Stamp

This is a "PROVISIONAL BUILDING PLAN" approved only for the purpose of inviting objections from the general public

DTP (HQ) ATP(HQ)

Ram Avtar Bassi JD(HQ)

AD PA ATP

Checked and found ok for Public ...with (Internal) Service only subject to comments in

In forwarding letter No. 165736 DL 29/05/2024

Superintending Engineer (HQ) for Chief Engineer-I HSVP, Panchkula

DOOR - WINDOW SCHEDULE

INTERNAL DOORS

DOOR TAG	STRUCTURAL OPENING WIDTH	HEIGHT	LEVEL FROM FFL CILL	LINTEL	FIRE RATED(HRS.)
D00	1800	2450	±00	2400	
D0A	1500	2450	±00	2400	
D01	1350	2450	±00	2400	
D01A	1250	2450	±00	2400	
D02A	1050	2450	±00	2400	
D02	1000	2450	±00	2400	
D03	900	2450	±00	2400	2HRS
D03A	900	2450	±00	2400	
D04	850	2450	±00	2400	
D05	750	2450	±00	2400	
FD01A	2000	2450	±00	2400	2HRS
FD01	1500	2450	±00	2400	2HRS
FD02	1500	2450	100	2400	2HRS
FD03	1450	2450	100	2400	2HRS
FD04	1250	2450	±00	2400	2HRS
FD04A	1000	2450	±00	2400	2HRS
FD05	800	2450	100	2400	2HRS
SD1	750	2450	±00	2400	
SD2	700	2450	±00	2400	

PROJECT NAME & ADDRESS

PROPOSED GROUP HOUSING DEVELOPMENT AT RAMPRASTHA PROMOTERS & DEVELOPERS PVT. LTD. AT SECTOR - 37 D, AREA - 2.303 ACRE. LICENCE NO. - 33 OF 08 DATED -19-02-2008

CLIENT NAME & ADDRESS

M/S RAMPRASTHA PROMOTERS & DEVELOPERS PVT. LTD., 114, SECTOR-44, GURUGRAM HARYANA- 122002

ARCHITECT'S SIGN & STAMP | CLIENT'S SIGN & STAMP

LKS BRAHAM KUMAR CA/2000/42027

DRAWING TITLE

Podium Level -03 Floor Plan

SCALE	DRAWING NO.	NORTH
1:150 ON (1200x594)	006	
DATE 31-05-2024		