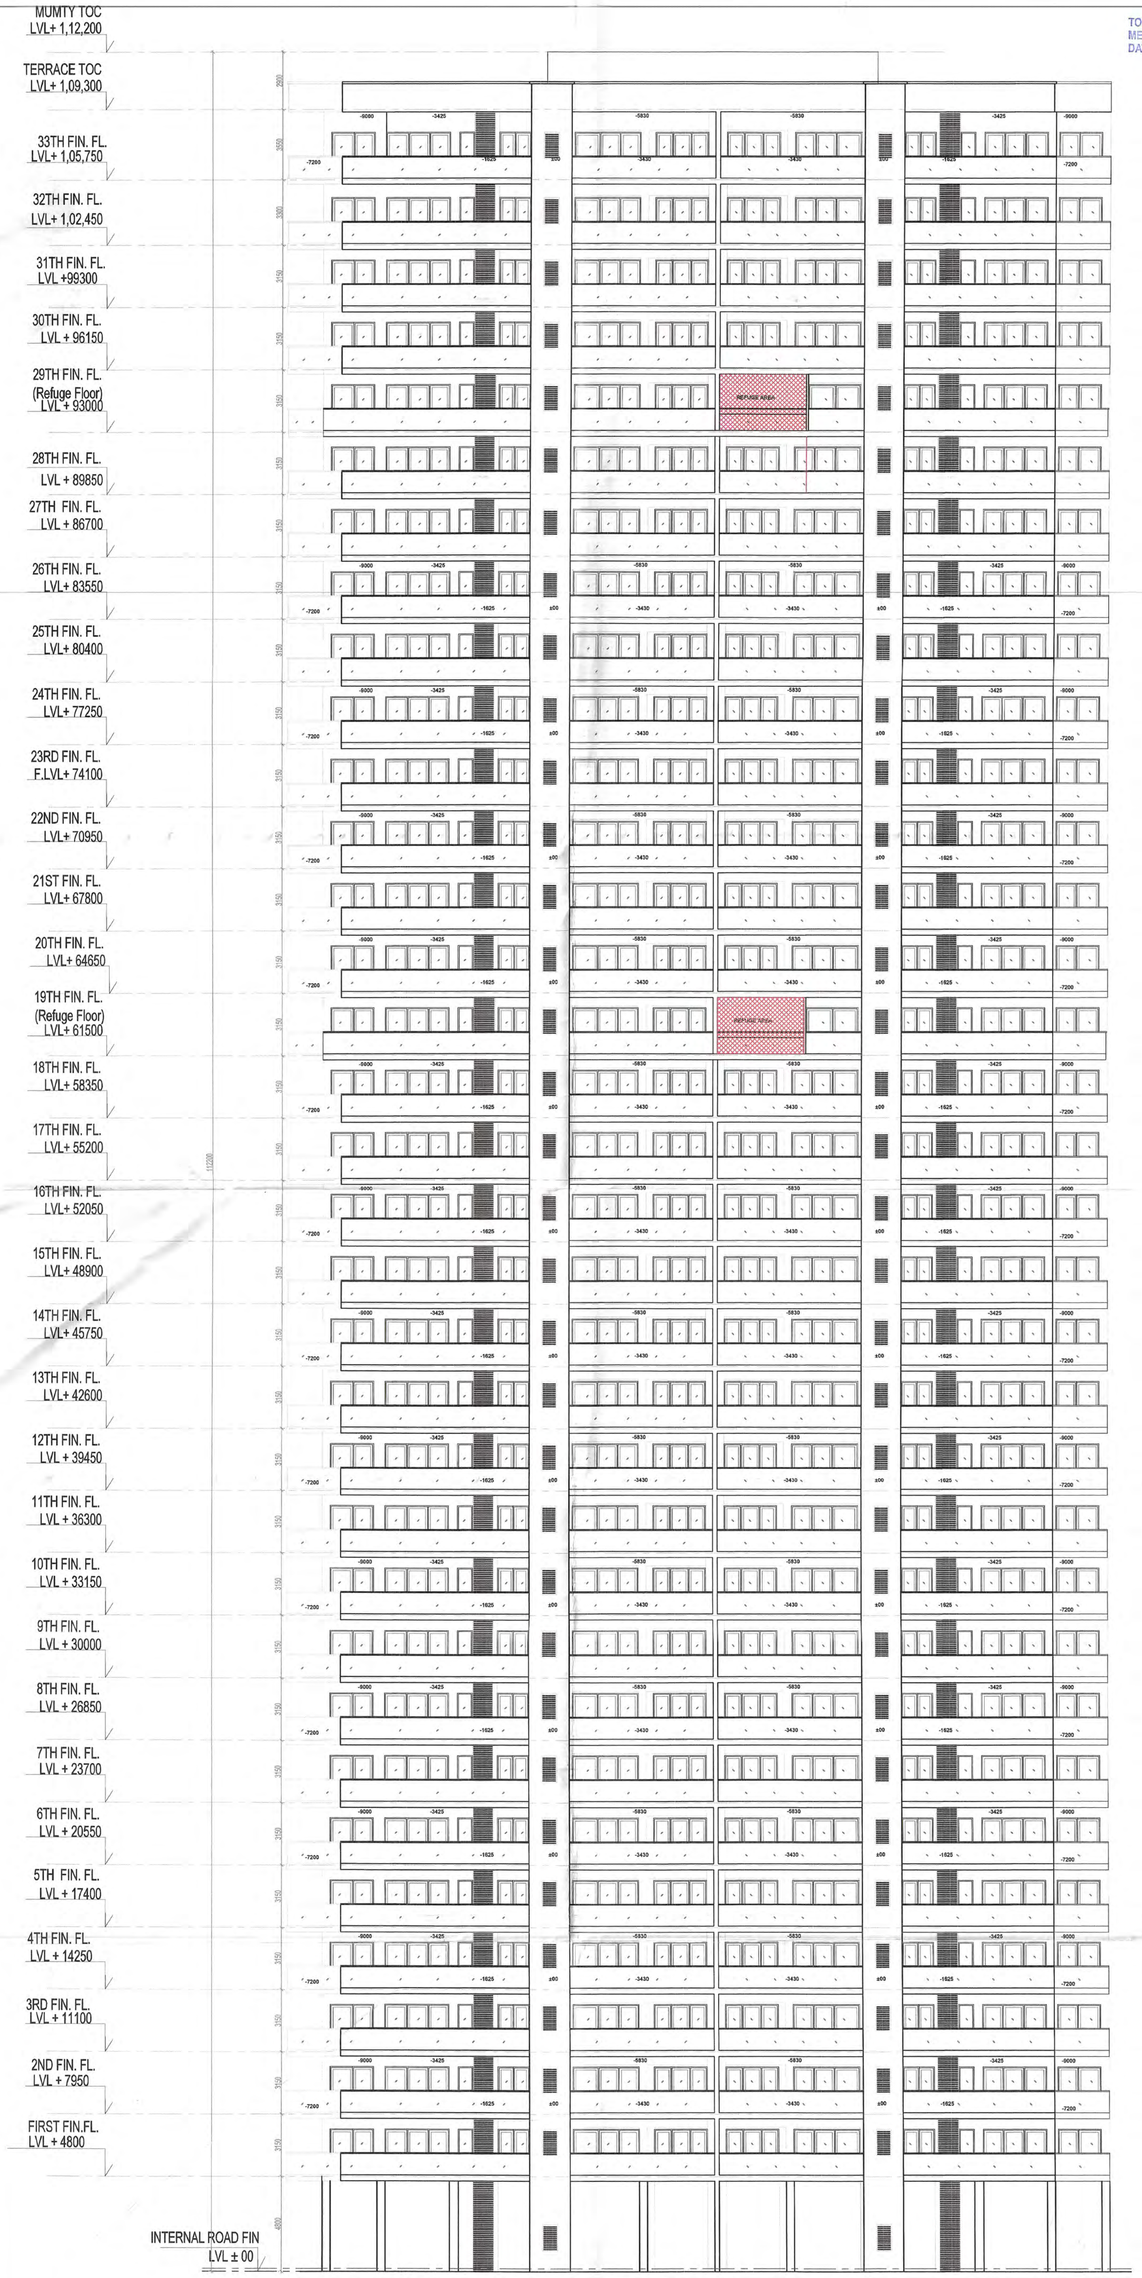

ELEVATION-1

SANCTIONED
TO BE READ WITH THIS OFFICE
MEMO NO. 6214
DATED : 20/02/2024

S.T.P. (HQ) Member Secretary B.P.A.C.
S.T.P. (G) Member B.P.A.C.
C.L.P. (HQ) Chairman B.P.A.C.
DTP(HQ)

Consultant Architect

DD(T) MEMBER BPAC
ATP(HQ)

Rajesh Dutt JD(HQ)
A.D.
P.A.
A.T.P.

KEY PLAN

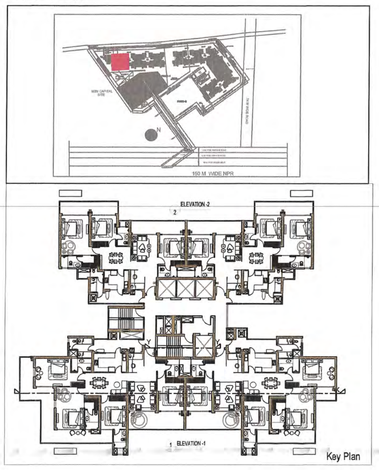

OWNER,S NAME :
Union Buildmart Pvt.Ldt, Vibrant infratech Pvt. Ltd, Targe Buildcon Pvt in Collaboration with Union Buildmart Pvt. Ltd

Architect:
GIAN P. MATHUR AND ASSOCIATES (P) LTD.
C - 55, East Of Kailash, New Delhi-110065
T : 011-46599599 / F 011-46599512
E : info@gpmindia.com / W : www.gpmindia.com

Project Title:
GROUP HOUSING COLONY (MIX LAND USE RESIDENTIAL 99.5% AND 0.5% COMMERCIAL) ON THE AREA MEASURING 10.225 ACRES **(LICENCE NO. 229 OF 2023 DATED 02-11-2023) IN** SECTOR -113, GURUGRAM

Status: SUBMISSION DRAWING

Sheet Title:
RESIDENTIAL TOWER-K
ELEVATION-1

Owner's Sign: Union Buildmart Pvt. Ltd. Authorized Signatory

Architect's Sign: GIAN P MATHUR ARCHITECT B. Arch., M.C.A. I.I.A CA/86. 80/5769

SCALE 1:150

DATE:

DWG. No. SD/AR/M3M-113A/T-K-107