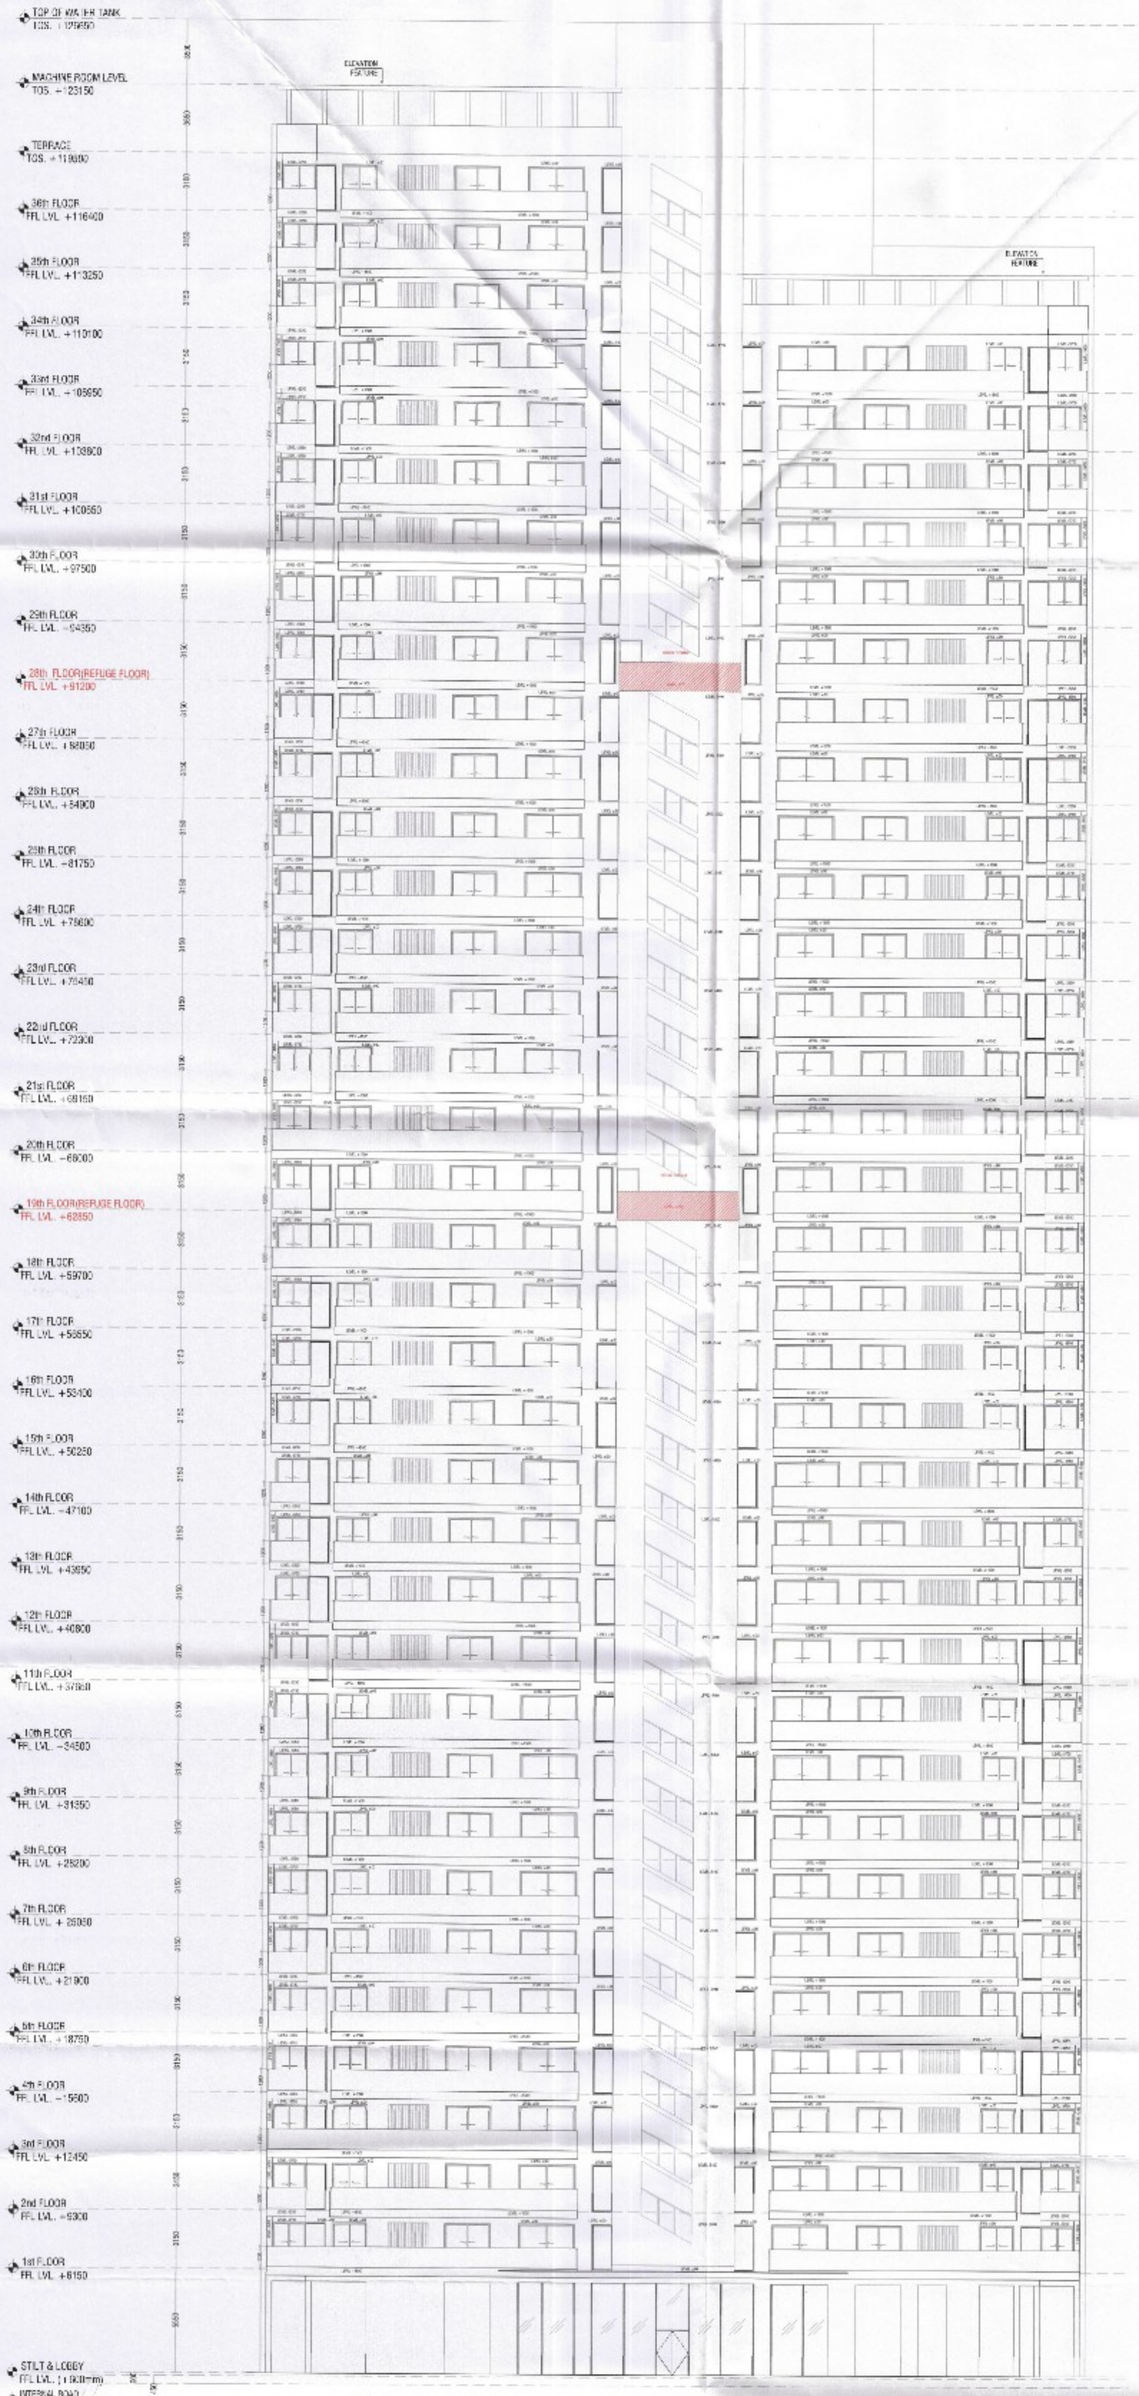

ELEVATION -A

ELEVATION -B

SANCTIONED TO BE READ WITH THIS OFFICE MEMO NO.: 3747 DATED: 17/9/25

DTP(HQ)

ATP(HQ) Member Secretary BPAC

ATP(HQ) Member BPAC

JD(HQ) Member BPAC

AD

PA

ATP

DIWESH KUMAR PAI(HQ)

PRINCIPAL ARCHITECT

ACPL

ACPL Design Ltd

CLIENT

EMAAR INDIA LTD.

PROJECT

PROPOSED RESIDENTIAL COLONY (UNDER MAP POLICY DATED 11.06.2022) ON THE ADDITIONAL AREA MEASURING 1.4825 ACRES (LICENCE NO. 76 OF 2025 DATED 22.06.2025) ADJOINING TO ALREADY LICENSE GRANTED AREA MEASURING 24.4375 ACRES (LICENCE NO. 10 OF 2025 DATED 15.01.2025) IT-EREBY MAKING TOTAL AREA MEASURING 25.90 ACRES SECTOR-66, GURUGRAM BEING DEVELOPED BY EMAAR INDIA LTD.

EMAAR INDIA LIMITED

OWNER/AUTH. SIGNATURE

ARCHITECT'S SIGNATURE

DRAWING TITLE

TOWER B1 ELEVATION: A & B

DRAWING NO. A-12

SCALE 1:150

KEY PLAN

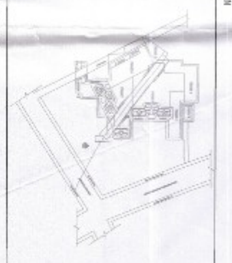

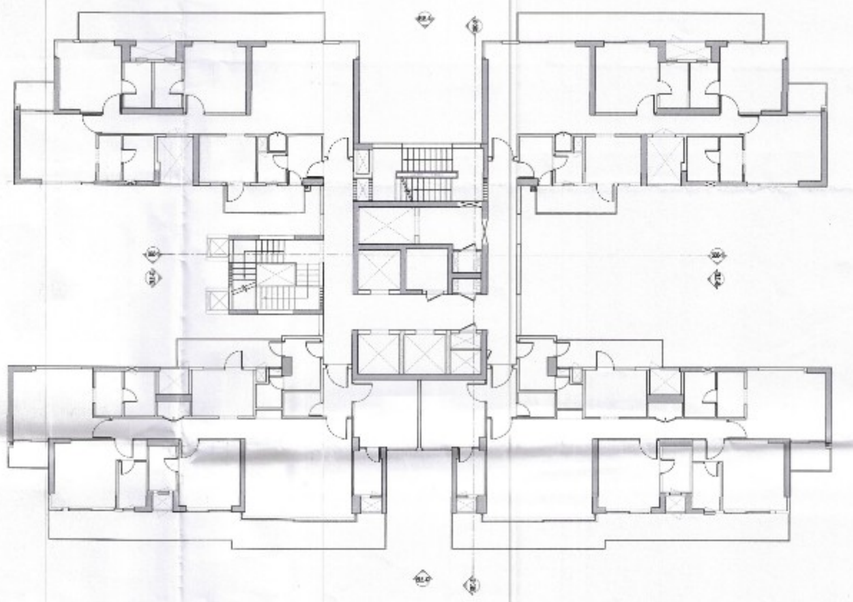

TOWER B KEY PLAN

12