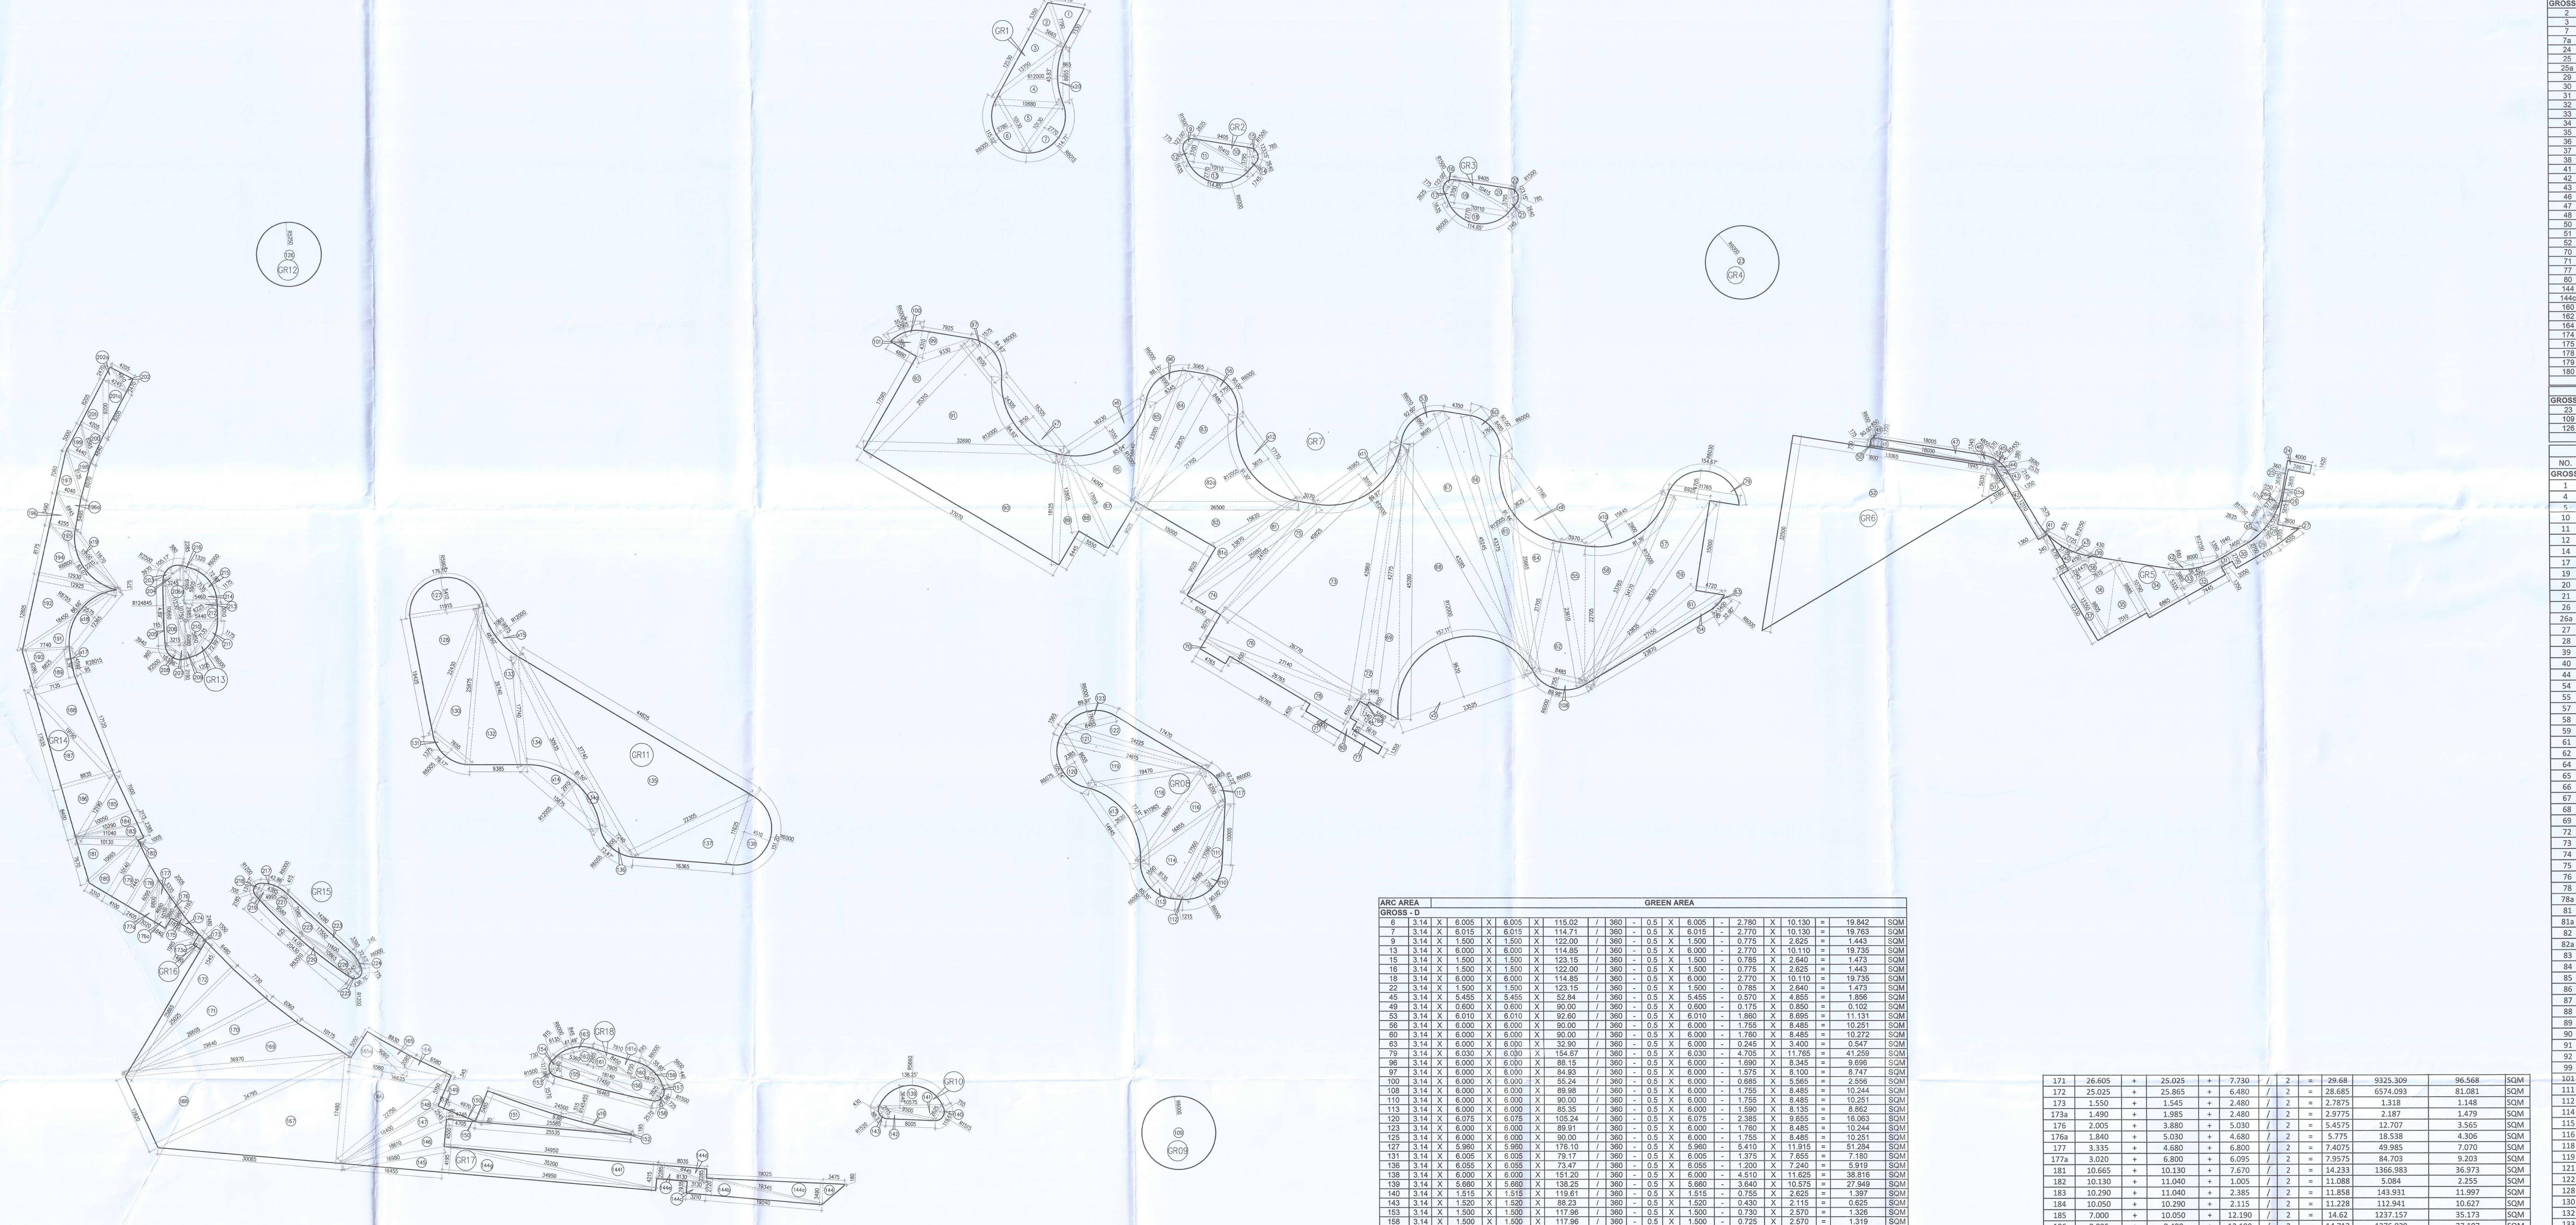


Organized open space i.e. tot lots and play ground calculation(Additional)											
GROSS - A											
2	=	0.5	X	5.665			X	5.350	=	15.154	SQM
3	=	0.5	X	12.530			X	5.665	=	35.491	SQM
7	=	1	X	1.680			X	4.970	=	8.350	SQM
7a	=	0.5	X	1.690	+	0.170	X	2.645	=	2.460	SQM
24	=	0.5	X	4.000	+	3.960	X	1.420	=	5.652	SQM
25	=	0.5	X	0.360			X	3.695	=	0.665	SQM
25a	=	0.5	X	0.250			X	3.685	=	0.461	SQM
29	=	0.5	X	2.700	+	4.785	X	4.315	=	16.149	SQM
30	=	1	X	3.450			X	2.700	=	9.315	SQM
31	=	0.5	X	1.940	+	2.050	X	1.350	=	2.693	SQM
32	=	0.5	X	7.555	+	7.445	X	1.350	=	10.125	SQM
33	=	0.5	X	3.985	+	1.350	X	7.555	=	20.153	SQM
34	=	0.5	X	5.335	+	10.790	X	6.865	=	55.349	SQM
35	=	0.5	X	7.510			X	9.885	=	37.118	SQM
36	=	0.5	X	7.615			X	9.805	=	37.333	SQM
37	=	0.5	X	12.350	+	12.330	X	1.700	=	20.978	SQM
38	=	0.5	X	7.615	+	4.475	X	2.545	=	15.385	SQM
41	=	0.5	X	0.340			X	2.575	=	0.438	SQM
42	=	0.5	X	1.350	+	1.360	X	12.110	=	16.409	SQM
43	=	0.5	X	1.350			X	2.145	=	1.448	SQM
46	=	0.5	X	1.345	+	0.380	X	1.945	=	1.678	SQM
47	=	0.5	X	18.005			X	1.345	=	12.108	SQM
48	=	0.5	X	18.000			X	1.350	=	12.150	SQM
50	=	0.5	X	0.750	+	1.350	X	0.600	=	0.630	SQM
51	=	0.5	X	3.180			X	3.865	=	6.145	SQM
52	=	0.5	X	32.500	+	5.035	X	33.065	=	620.547	SQM
70	=	1	X	4.765			X	1.400	=	6.671	SQM
71	=	1	X	6.800			X	1.400	=	9.520	SQM
77	=	1	X	5.670			X	1.355	=	7.683	SQM
80	=	1	X	1.240			X	2.755	=	3.416	SQM
144	=	0.5	X	3.490	+	0.180	X	3.475	=	6.377	SQM
144c	=	0.5	X	3.130	+	3.210	X	1.935	=	6.134	SQM
160	=	0.5	X	4.875			X	2.755	=	6.715	SQM
162	=	0.5	X	5.360			X	2.985	=	8.000	SQM
164	=	0.5	X	2.085	+	0.345	X	6.580	=	7.995	SQM
174	=	0.5	X	3.185			X	1.165	=	1.855	SQM
175	=	0.5	X	1.980	+	1.165	X	1.820	=	2.862	SQM
178	=	0.5	X	6.095	+	7.445	X	2.405	=	16.282	SQM
179	=	0.5	X	7.445	+	10.140	X	4.100	=	36.049	SQM
180	=	0.5	X	3.310			X	10.140	=	16.782	SQM
								TOTAL	=	1100.723	SQM

Organized open space i.e. tot lots and play ground calculation(Additional)										
GROSS - B										
23	=	3.14	X	6.000	X	6.000	=	113.040	SQM	
109	=	3.14	X	6.000	X	6.000	=	113.040	SQM	
126	=	3.14	X	5.250	X	5.250	=	86.546	SQM	
						TOTAL	=	312.626	SQM	

Organized open space i.e. tot lots and play ground calculation(Additional)

NO.	A		B		C				s	S(S-A)(S-B)(S-C)	Area	
GROSS - C												
1	5.940	+	7.33	+	7.790	/	2	=	10.53	423.781	20.586	SQM
4	13.750	+	10.88	+	8.955	/	2	=	16.793	2367.525	48.657	SQM
5	10.880	+	10.13	+	10.130	/	2	=	15.57	2161.022	46.487	SQM
10	9.405	+	10.415	+	3.795	/	2	=	11.808	316.508	17.791	SQM
11	10.415	+	3.700	+	10.110	/	2	=	12.113	346.371	18.611	SQM
12	2.625	+	3.700	+	1.635	/	2	=	3.98	3.541	1.882	SQM
14	1.745	+	3.795	+	2.640	/	2	=	4.09	4.103	2.025	SQM
17	2.625	+	3.700	+	1.635	/	2	=	3.98	3.541	1.882	SQM
19	10.110	+	3.700	+	10.415	/	2	=	12.113	346.371	18.611	SQM
20	10.415	+	9.405	+	3.795	/	2	=	11.808	316.508	17.791	SQM
21	1.745	+	3.795	+	2.640	/	2	=	4.09	4.103	2.025	SQM
26	2.625	+	5.615	+	5.885	/	2	=	7.0625	53.417	7.309	SQM
26a	5.775	+	5.885	+	0.250	/	2	=	5.955	0.428	0.654	SQM
27	3.600	+	4.555	+	3.355	/	2	=	5.755	35.718	5.976	SQM
28	2.625	+	3.355	+	4.785	/	2	=	5.3825	17.980	4.240	SQM
29	4.475	+	4.150	+	0.430	/	2	=	4.53	0.368	0.606	SQM
40	4.150	+	6.795	+	7.725	/	2	=	9.335	197.935	14.069	SQM
44	0.380	+	2.680	+	2.535	/	2	=	2.7975	0.209	0.457	SQM
54	23.870	+	27.150	+	3.400	/	2	=	27.21	129.833	11.394	SQM
55	3.970	+	23.610	+	22.705	/	2	=	25.143	1988.501	44.593	SQM
57	36.535	+	34.170	+	6.925	/	2	=	38.815	13109.154	114.495	SQM
58	33.765	+	22.705	+	15.645	/	2	=	36.058	22530.132	150.100	SQM
59	36.535	+	23.835	+	15.000	/	2	=	37.685	13616.168	116.688	SQM
61	27.150	+	23.835	+	4.720	/	2	=	27.853	1818.398	42.643	SQM
62	8.485	+	21.705	+	23.610	/	2	=	26.9	8466.530	92.014	SQM
64	17.190	+	35.665	+	21.705	/	2	=	37.28	18838.938	137.255	SQM
65	8.485	+	43.375	+	35.665	/	2	=	43.763	4844.206	69.600	SQM
66	4.350	+	45.245	+	43.375	/	2	=	46.485	7553.320	86.910	SQM
67	8.695	+	43.285	+	45.245	/	2	=	48.613	34813.072	186.583	SQM
68	23.525	+	45.280	+	43.285	/	2	=	56.045	250352.607	500.352	SQM
69	5.560	+	42.775	+	45.280	/	2	=	46.808	11892.377	109.052	SQM
72	1.490	+	42.860	+	42.775	/	2	=	43.563	1013.930	31.842	SQM
73	42.860	+	26.770	+	40.825	/	2	=	55.228	279944.495	529.098	SQM
74	6.250	+	25.980	+	24.105	/	2	=	28.168	5486.315	74.070	SQM
75	40.825	+	24.105	+	16.965	/	2	=	40.948	2026.117	45.012	SQM
76	27.140	+	26.770	+	5.075	/	2	=	29.493	4612.223	67.913	SQM
77	27.140	+	26.765	+	4.505	/	2	=	29.205	3634.662	60.288	SQM
78a	1.340	+	0.650	+	1.490	/	2	=	1.74	0.190	0.435	SQM
81	25.980	+	23.870	+	3.070	/	2	=	26.46	769.416	27.738	SQM
81a	23.870	+	9.025	+	15.620	/	2	=	24.258	1236.736	35.167	SQM
82	26.500	+	15.000	+	15.620	/	2	=	28.56	10323.320	101.604	SQM
82a	26.500	+	21.700	+	17.170	/	2	=	32.685	34454.031	185.618	SQM
83	21.700	+	23.870	+	8.485	/	2	=	27.028	8430.260	91.816	SQM
84	3.065	+	23.870	+	23.005	/	2	=	24.97	1182.271	34.384	SQM
85	8.345	+	16.640	+	23.005	/	2	=	23.995	2734.343	52.291	SQM
86	16.230	+	14.095	+	16.640	/	2	=	23.483	10939.484	104.592	SQM
87	14.095	+	9.025	+	17.015	/	2	=	20.068	4039.918	63.560	SQM
88	17.015	+	5.550	+	12.805	/	2	=	17.685	701.681	26.489	SQM
89	6.445	+	18.125	+	12.805	/	2	=	18.688	757.017	27.514	SQM
90	18.125	+	37.070	+	32.690	/	2	=	43.943	87732.947	296.197	SQM
91	32.690	+	25.310	+	24.305	/	2	=	41.153	92951.004	304.879	SQM
92	25.310	+	17.595	+	9.330	/	2	=	26.118	3017.360	54.931	SQM
99	7.925	+	4.310	+	9.330	/	2	=	10.783	289.664	17.020	SQM
101	4.880	+	5.565	+	4.310	/	2	=	7.3775	102.442	10.121	SQM
111	8.485	+	10.005	+	17.090	/	2	=	17.79	902.088	30.035	SQM
112	1.215	+	17.560	+	17.090	/	2	=	17.933	94.082	9.700	SQM
114	8.135	+	17.560	+	16.855	/	2	=	21.275	4590.352	67.752	SQM
115	1.215	+	22.050	+	22.165	/	2	=	22.715	178.622	13.365	SQM
116	18.690	+	6.200	+	16.855	/	2	=	20.873	2685.275	51.820	SQM
118	19.470	+	18.690	+	14.945	/	2	=	26.553	17162.927	131.007	SQM
119	9.655	+	24.615	+	19.470	/	2	=	26.87	7718.856	87.857	SQM
121	1.565	+	24.225	+	24.615	/	2	=	25.203	342.113	18.496	SQM
122	17.470	+	24.225	+	8.485	/	2	=	25.09	2746.064	52.403	SQM
128	11.915	+	[illegible]	+	24.225	/	2	=	[illegible]	13375.757	115.654	SQM
130	22.430	+	7.655	+	25.875	/	2	=	27.98	6643.904	81.510	SQM
132	9.385	+	25.875	+	26.740	/	2	=	31	14629.194	120.951	SQM
133	9.875	+	26.740	+	17.740	/	2	=	27.178	1941.571	44.063	SQM
134	15.675	+	17.740	+	30.935	/	2	=	32.175	9502.568	97.481	SQM
134a	37.740	+	30.935	+	7.240	/	2	=	37.958	1780.879	42.200	SQM
135	22.305	+	37.740	+	44.825	/	2	=	52.435	176674.817	420.327	SQM
137	16.365	+	22.305	+	25.645	/	2	=	32.158	8489.272	92.137	SQM
141	9.500	+	2.625	+	10.575	/	2	=	11.35	141.982	11.916	SQM
142	8.005	+	2.115	+	9.500	/	2	=	9.81	42.239	6.499	SQM
144a	19.025	+	19.345	+	3.490	/	2	=	20.93	1102.148	33.199	SQM
144b	19.345	+	19.040	+	2.720	/	2	=	20.553	669.359	25.872	SQM
144d	8.035	+	2.285	+	8.445	/	2	=	9.3825	84.125	9.172	SQM
144e	8.130	+	2.285	+	8.445	/	2	=	9.43	86.277	9.289	SQM
144f	34.950	+	35.200	+	4.215	/	2	=	37.183	5425.369	73.657	SQM
144g	34.950	+	35.200	+	4.195	/	2	=	37.173	5374.008	73.308	SQM
145	16.980	+	16.455	+	4.195	/	2	=	18.815	1191.241	34.514	SQM
146	18.610	+	16.980	+	4.500	/	2	=	20.045	1370.500	37.020	SQM
147	18.400	+	18.610	+	2.545	/	2	=	19.778	548.111	23.412	SQM
148	22.750	+	18.400	+	5.150	/	2	=	23.15	791.730	28.138	SQM
149	1.575	+	[illegible]	+	2.545	/	2	=	2.8475	1.395	1.181	SQM
150	4.745	+	4.705	+	0.095	/	2	=	4.7725	0.041	0.204	SQM
150a	4.970	+	4.745	+	1.575	/	2	=	5.645	13.957	3.736	SQM
151	24.500	+	25.585	+	5.485	/	2	=	27.785	4477.889	66.917	SQM
152	25.585	+	25.535	+	0.195	/	2	=	25.658	5.802	2.409	SQM
154	3.140	+	2.570	+	0.915	/	2	=	3.3125	1.017	1.009	SQM
155	16.465	+	17.450	+	3.140	/	2	=	18.528	633.572	25.171	SQM
156	18.140	+	17.450	+	2.825	/	2	=	19.208	590.356	24.297	SQM
157	2.570	+	2.825	+	0.440	/	2	=	2.9175	0.232	0.482	SQM
161	7.905	+	2.985	+	8.450	/	2	=	9.67	139.198	11.798	SQM
161a	8.450	+	7.755	+	[illegible]	/	2	=	9.5575	118.627	10.892	SQM
165	8.930	+	[illegible]	+	[illegible]	/	2	=	[illegible]	86.415	9.296	SQM
165a	9.060	+	9.560	+	[illegible]	/	2	=	[illegible]	506.947	22.515	SQM
166	18.130	+	17.480	+	[illegible]	/	2	=	29.683	24803.578	157.488	SQM
167	30.085	+	17.480	+	34.795	/	2	=	41.18	69138.969	262.943	SQM
168	34.795	+	12.820	+	36.970	/	2	=	42.293	49740.767	223.026	SQM
169	36.970	+	29.640	+	10.175	/	2	=	38.393	13488.055	116.138	SQM
170	29.640	+	26.605	+	6.060	/	2	=	31.153	5376.565	73.325	SQM
171	26.605	+	25.025	+	7.730	/	2	=	29.68	9325.309	96.568	SQM
172	25.025	+	25.865	+	6.480	/	2	=	28.685	6574.093	81.081	SQM
173	1.550	+	1.545	+	2.480	/	2	=	2.7875	1.318	1.148	SQM
173a	1.490	+	1.985	+	2.480	/	2	=	2.9775	2.187	1.479	SQM
176	2.005	+	3.880	+	5.030	/	2	=	5.4575	12.707	3.565	SQM
176a	1.840	+	5.030	+	4.680	/	2	=	5.775	18.538	4.306	SQM
177	3.335	+	4.680	+	6.800	/	2	=	7.4075	49.985	7.070	SQM
177a	3.020	+	6.800	+	6.095	/	2	=	7.9575	84.703	9.203	SQM
181	10.665	+	10.130	+	7.670	/	2	=	14.233	1366.983	36.973	SQM
182	10.130	+	11.040	+	1.005	/	2	=	11.088	5.084	2.255	SQM
183	10.290	+	11.040	+	2.385	/	2	=	11.858	143.931	11.997	SQM
184	10.050	+	10.290	+	2.115	/	2	=	11.228	112.941	10.627	SQM
185	7.000	+	10.050	+	12.190	/	2	=	14.62	1237.157	35.173	SQM
186	8.835	+	8.400	+	12.190	/	2	=	14.713	1376.929	37.107	SQM
187	8.835	+	17.035	+	19.190	/	2	=	22.53	5662.880	75.252	SQM
188	7.135	+	19.190	+	17.120	/	2	=	21.723	3693.464	60.774	SQM
189	7.135	+	8.825	+	4.590	/	2	=	10.275	265.956	16.308	SQM
190	8.825	+	6.280	+	7.740	/	2	=	11.423	561.867	23.704	SQM
191	7.740	+	12.075	+	18.250	/	2	=	19.033	1170.101	34.207	SQM
192	18.450	+	12.925	+	12.805	/	2	=	22.09	6842.448	82.719	SQM
194	12.930	+	8.175	+	15.100	/	2	=	18.103	2791.014	52.830	SQM
195	15.100	+	11.670	+	4.255	/	2	=	15.513	276.797	16.637	SQM
196	4.255	+	5.490	+	6.945	/	2	=	8.345	136.422	11.680	SQM
196a	4.040	+	6.945	+	5.495	/	2	=	8.24	123.024	11.092	SQM
197	4.040	+	7.060	+	8.135	/	2	=	9.6175	203.382	14.261	SQM
198	4.440	+	8.135	+	6.070	/	2	=	9.3225	175.803	13.259	SQM
199	4.440	+	5.000	+	6.565	/	2	=	8.0025	123.047	11.093	SQM
200	4.205	+	6.565	+	4.840	/	2	=	7.805	103.305	10.164	SQM
201	4.205	+	8.205	+	9.200	/	2	=	10.805	297.589	17.251	SQM
201a	8.205	+	9.200	+	4.245	/	2	=	10.825	303.255	17.414	SQM
202	2.470	+	4.205	+	4.910	/	2	=	5.7925	26.962	5.193	SQM
204	3.245	+	2.285	+	3.970	/	2	=	4.75	13.745	3.707	SQM
206	3.215	+	10.660	+	11.230	/	2	=	12.553	293.354	17.128	SQM
206a	3.245	+	11.230	+	10.750	/	2	=	12.613	304.219	17.442	SQM
207	3.215	+	2.190	+	3.940	/	2	=	4.6725	12.384	3.519	SQM
209	6.080	+	5.850	+	1.205	/	2	=	6.5675	12.319	3.510	SQM
210	5.850	+	7.135	+	5.440	/	2	=	9.2125	242.778	15.581	SQM
212	5.440	+	3.010	+	6.225	/	2	=	7.3375	67.030	8.187	SQM
213	6.225	+	2.985	+	5.460	/	2	=	7.335	66.407	8.149	SQM
214	5.460	+	5.905	+	7.135	/	2	=	9.25	248.020	15.749	SQM
216	1.320	+	5.905	+	6.165	/	2	=	6.695	15.067	3.882	SQM
219	4.385	+	2.185	+	4.995	/	2	=	5.7825	22.894	4.785	SQM
221	4.995	+	9.560	+	7.080	/	2	=	10.818	296.023	17.205	SQM
222	17.550	+	7.080	+	11.600	/	2	=	18.115	735.823	27.126	SQM
223	14.280	+	17.550	+	3.390	/	2	=	17.61	50.033	7.073	SQM
226	10.865	+	11.600	+	2.245	/	2	=	12.355	140.516	11.854	SQM
226	10.865	+	11.600	+	2.245	/	2	=	12.355	140.516	11.854	SQM
									TOTAL	=	7978.640	SQM

ARC AREA	GREEN AREA																		
GROSS - D																			
6	3.14	X	6.005	X	6.005	X	115.02	/	360	-	0.5	X	6.005	-	2.780	X	10.130	=	19.842 SQM
7	3.14	X	6.015	X	6.015	X	114.71	/	360	-	0.5	X	6.015	-	2.770	X	10.130	=	19.763 SQM
9	3.14	X	1.500	X	1.500	X	122.00	/	360	-	0.5	X	1.500	-	0.775	X	2.625	=	1.443 SQM
13	3.14	X	6.000	X	6.000	X	114.85	/	360	-	0.5	X	6.000	-	2.770	X	10.110	=	19.735 SQM
15	3.14	X	1.500	X	1.500	X	123.15	/	360	-	0.5	X	1.500	-	0.785	X	2.640	=	1.473 SQM
16	3.14	X	1.500	X	1.500	X	122.00	/	360	-	0.5	X	1.500	-	0.775	X	2.625	=	1.443 SQM
18	3.14	X	6.000	X	6.000	X	114.85	/	360	-	0.5	X	6.000	-	2.770	X	10.110	=	19.735 SQM
22	3.14	X	1.500	X	1.500	X	123.15	/	360	-	0.5	X	1.500	-	0.785	X	2.640	=	1.473 SQM
45	3.14	X	5.455	X	5.455	X	52.84	/	360	-	0.5	X	5.455	-	0.570	X	4.855	=	1.856 SQM
49	3.14	X	0.600	X	0.600	X	90.00	/	360	-	0.5	X	0.600	-	0.175	X	0.850	=	0.102 SQM
53	3.14	X	6.010	X	6.010	X	92.60	/	360	-	0.5	X	6.010	-	1.860	X	8.695	=	11.131 SQM
56	3.14	X	6.000	X	6.000	X	90.00	/	360	-	0.5	X	6.000	-	1.755	X	8.485	=	10.251 SQM
60	3.14	X	6.000	X	6.000	X	90.00	/	360	-	0.5	X	6.000	-	1.760	X	8.485	=	10.272 SQM
63	3.14	X	6.000	X	6.000	X	32.90	/	360	-	0.5	X	6.000	-	0.245	X	3.400	=	0.547 SQM
79	3.14	X	6.030	X	6.030	X	154.67	/	360	-	0.5	X	6.030	-	4.705	X	11.765	=	41.259 SQM
96	3.14	X	6.000	X	6.000	X	88.15	/	360	-	0.5	X	6.000	-	1.690	X	8.345	=	9.696 SQM
97	3.14	X	6.000	X	6.000	X	84.93	/	360	-	0.5	X	6.000	-	1.575	X	8.100	=	8.747 SQM
100	3.14	X	6.000	X	6.000	X	55.24	/	360	-	0.5	X	6.000	-	0.685	X	5.565	=	2.556 SQM
108	3.14	X	6.000	X	6.000	X	89.98	/	360	-	0.5	X	6.000	-	1.755	X	8.485	=	10.244 SQM
110	3.14	X	6.000	X	6.000	X	90.00	/	360	-	0.5	X	6.000	-	1.755	X	8.485	=	10.251 SQM
113	3.14	X	6.000	X	6.000	X	85.35	/	360	-	0.5	X	6.000	-	1.590	X	8.135	=	8.862 SQM
120	3.14	X	6.075	X	6.075	X	105.24	/	360	-	0.5	X	6.075	-	2.385	X	9.655	=	16.063 SQM
123	3.14	X	6.000	X	6.000	X	89.91	/	360	-	0.5	X	6.000	-	1.760	X	8.485	=	10.244 SQM
125	3.14	X	6.000	X	6.000	X	90.00	/	360	-	0.5	X	6.000	-	1.755	X	8.485	=	10.251 SQM
127	3.14	X	5.960	X	5.960	X	176.10	/	360	-	0.5	X	5.960	-	5.410	X	11.915	=	51.284 SQM
131	3.14	X	6.005	X	6.005	X	79.17	/	360	-	0.5	X	6.005	-	1.375	X	7.655	=	7.180 SQM
136	3.14	X	6.055	X	6.055	X	73.47	/	360	-	0.5	X	6.055	-	1.200	X	7.240	=	5.919 SQM
138	3.14	X	6.000	X	6.000	X	151.20	/	360	-	0.5	X	6.000	-	4.510	X	11.625	=	38.816 SQM
139	3.14	X	5.660	X	5.660	X	138.25	/	360	-	0.5	X	5.660	-	3.640	X	10.575	=	27.949 SQM
140	3.14	X	1.515	X	1.515	X	119.61	/	360	-	0.5	X	1.515	-	0.755	X	2.625	=	1.397 SQM
143	3.14	X	1.520	X	1.520	X	88.23	/	360	-	0.5	X	1.520	-	0.430	X	2.115	=	0.625 SQM
153	3.14	X	1.500	X	1.500	X	117.96	/	360	-	0.5	X	1.500	-	0.730	X	2.570	=	1.326 SQM
158	3.14	X	1.500	X	1.500	X	117.96	/	360	-	0.5	X	1.500	-	0.725	X	2.570	=	1.319 SQM
159	3.14	X	6.000	X	6.000	X	55.65	/	360	-	0.5	X	6.000	-	0.695	X	5.600	=	2.620 SQM
163	3.14	X	6.000	X	6.000	X	61.49	/	360	-	0.5	X	6.000	-	0.845	X	6.135	=	3.495 SQM
203	3.14	X	2.500	X	2.500	X	105.17	/	360	-	0.5	X	2.500	-	0.980	X	3.970	=	2.716 SQM
205	3.14	X	124.845	X	124.845	X	4.90	/	360	-	0.5	X	124.845	-	0.115	X	10.660	=	0.813 SQM
208	3.14	X	2.500	X	2.500	X	103.96	/	360	-	0.5	X	2.500	-	0.960	X	3.940	=	2.633 SQM
211	3.14	X	6.000	X	6.000	X	72.99	/	360	-	0.5	X	6.000	-	1.175	X	7.135	=	5.706 SQM
215	3.14	X	6.000	X	6.000	X	72.99	/	360	-	0.5	X	6.000	-	1.175	X	7.135	=	5.706 SQM
217	3.14	X	6.000	X	6.000	X	42.86	/	360	-	0.5	X	6.000	-	0.415	X	4.385	=	1.213 SQM
218	3.14	X	1.200	X	1.200	X	131.37	/	360	-	0.5	X	1.200	-	0.705	X	2.185	=	1.109 SQM
220	3.14	X	83.510	X	83.510	X	14.05	/	360	-	0.5	X	83.510	-	0.625	X	20.430	=	7.964 SQM
224	3.14	X	6.000	X	6.000	X	32.83	/	360	-	0.5	X	6.000	-	0.245	X	3.390	=	0.554 SQM
225	3.14	X	1.200	X	1.200	X	138.76	/	360	-	0.5	X	1.200	-	0.775	X	2.245	=	1.266 SQM
																	TOTAL	=	418.848 SQM

ARC AREA	GREEN AREA DEDUCTION																		
GROSS - E																			
x1	3.14	X	12.150	X	12.150	X	51.55	/	360	-	0.5	X	12.150	-	1.210	X	10.565	=	8.585 SQM
x2	3.14	X	12.150	X	12.150	X	38.45	/	360	-	0.5	X	12.150	-	0.680	X	8.000	=	3.628 SQM
x3	3.14	X	12.150	X	12.150	X	37.06	/	360	-	0.5	X	12.150	-	0.630	X	7.725	=	3.222 SQM
x4	3.14	X	12.115	X	12.115	X	80.44	/	360	-	0.5	X	12.115	-	2.860	X	15.625	=	30.674 SQM
x5	3.14	X	12.000	X	12.000	X	157.11	/	360	-	0.5	X	12.000	-	9.620	X	23.525	=	169.335 SQM
x6	3.14	X	12.005	X	12.005	X	85.04	/	360	-	0.5	X	12.005	-	3.155	X	16.230	=	35.082 SQM
x7	3.14	X	12.000	X	12.000	X	84.93	/	360	-	0.5	X	12.000	-	3.150	X	16.205	=	34.965 SQM
x9	3.14	X	12.005	X	12.005	X	91.44	/	360	-	0.5	X	12.005	-	3.625	X	17.190	=	42.918 SQM
x10	3.14	X	12.000	X	12.000	X	81.36	/	360	-	0.5	X	12.000	-	2.900	X	15.645	=	31.003 SQM
x11	3.14	X	12.000	X	12.000	X	89.97	/	360	-	0.5	X	12.000	-	3.510	X	16.965	=	40.986 SQM
x12	3.14	X	12.005	X	12.005	X	91.30	/	360	-	0.5	X	12.005	-	3.615	X	17.170	=	42.740 SQM
x13	3.14	X	11.965	X	11.965	X	77.31	/	360	-	0.5	X	11.965	-	2.620	X	14.945	=	26.705 SQM
x14	3.14	X	12.005	X	12.005	X	81.50	/	360	-	0.5	X	12.005	-	2.910	X	15.675	=	31.167 SQM
x15	3.14	X	12.000	X	12.000	X	48.60	/	360	-	0.5	X	12.000	-	1.065	X	9.875	=	7.050 SQM
x16	3.14	X	145.455	X	145.455	X	9.66	/	360	-	0.5	X	145.455	-	0.515	X	24.500	=	7.117 SQM
x17	3.14	X	28.015	X	28.015	X	9.39	/	360	-	0.5	X	28.015	-	0.095	X	4.590	=	0.203 SQM
x18	3.14	X	8.800	X	8.800	X	86.66	/	360	-	0.5	X	8.800	-	2.400	X	12.075	=	19.894 SQM
x19	3.14	X	8.800	X	8.800	X	83.07	/	360	-	0.5	X	8.800	-	2.215	X	11.670	=	17.686 SQM
x20	3.14	X	8.755	X	8.755	X	86.66	/	360	-	0.5	X	8.755	-	2.575	X	12.364	=	19.733 SQM
																	TOTAL	=	572.694 SQM

Total Organized open space i.e. tot lots and play ground	=	GROSS - A	+	GROSS - B	+	GROSS - C	+	GROSS - D	-	GROSS - E
	=	1100.723	+	312.626	+	7978.640	+	418.848	-	572.694
	=	9238.143				SQM				

Note :-

1. BUILDING HAS AUTOMATIC SPRINKLER SYSTEM WHEREVER REQUIRED BY NBC.
2. BUILDING WILL BE DESIGNED (STRUCTURES) AS PER RELEVENT IS CODES FOR EARTH QUAKE RESISTANCE.
3. ALL TOILET & KITCHEN HAVE PERMANENT VENTILATION /EXHAUST
4. ALL BUILDINGS ARE NATURALLY VENTILATED AND WHERE EVER REQUIRED MECHANICAL VENTILATION IS PROPOSED WITH 100% POWER BACKUP.

PROJECT

PROPOSED GROUP HOUSING COLONY (MIX LAND USE) UNDER TOD ZONE (90% GH COMPONENT & 10% COMMERCIAL COMPONENT) ON THE AREA 14.53125 ACRE (0.95625+13.575) LICENCE NO. 100 OF 08/05/2023, DATED 08/05/2023, SECTOR -90, GURUGRAM, BEING DEVELOPED BY PARDOS CRAFT HOMES PVT. LTD.

CLIENT

PARDOS CRAFT HOMES PVT LTD.

10, Vishnu Digamber Marg, Rouse Avenue, Mata Sundari Railway Colony, Mandi House, New Delhi, Delhi, 110002

DESIGN ARCHITECT

RSP

RSP Design consultants (India) Pvt. Ltd.

103, First Floor, Bestech Business Tower, Sector- 48, Sohna Road Gurgaon, 122018, India TEL: 4706868 FAX: 4706818
HEAD OFFICE:NO.30, MUSEUM ROAD, BANGALORE-560 001
TEL: 25596868 FAX:25596818
EMAIL : rsp@rspindia.net ; www.rspindia.net

ASSOCIATE ARCHITECT

RSMS ARCHITECTS

RSMS ARCHITECTS PVT. LTD.
69,Nora Niwas Bhawani Kunj (Behind D2), Vasant Kunj, New Delhi-110070.
Tel.: 011-26898616,26898617
www.rsms-arch.com

S.T.P.(G) Member Secretary BPAC
S.T.P.(G) Member BPAC
Chairman BPAC
AD
DTP(HQ)
ATP(HQ)
Checked and found ok for Public Health (Internal) Service only subject to comments in forwarding letter No.
Superintending Engineer (HQ) for Chief Engineer HSVP, Panchkula
Ram Avtar Bansal JD(HQ)
SANCTIONED TO BE READ WITH THIS OFFICE MEMO NO. DATED:
CTP(HQ) Member BPAC

ARCHITECT'S SEAL & SIGNATURE | OWNER'S SEAL & SIGNATURE

For Pardos Craft Homes Pvt. Ltd.
Director/Authorised Signatory

JUNE.-2024 | Scale :1:300

Drawing Title:- GREEN AREA CALCULATION

Drawing No:- ST-03

1-17072024

M-3

FAR AREA OF 3rd FLOOR (COMMERCIAL BLOCK)								
GROSS - A								
1	=	5	X	1.650	X	0.175	=	1.444 SQM
2	=	4	X	1.800	X	0.175	=	1.260 SQM
3	=	16	X	1.500	X	0.175	=	4.200 SQM
4	=	7	X	2.100	X	0.175	=	2.573 SQM
5	=	4	X	1.475	X	0.175	=	1.033 SQM
6	=	1	X	1.850	X	0.175	=	0.324 SQM
7	=	1	X	0.750	X	0.175	=	0.131 SQM
8	=	3	X	0.600	X	0.175	=	0.315 SQM
9	=	1	X	0.175	X	1.660	=	0.296 SQM
10	=	2	X	0.175	X	1.550	=	0.543 SQM
11	=	1	X	0.175	X	3.095	=	0.542 SQM
12	=	1	X	0.850	X	0.175	=	0.149 SQM
13	=	1	X	22.625	X	12.065	=	272.971 SQM
14	=	1	X	22.800	X	5.835	=	133.038 SQM
15	=	1	X	22.625	X	8.750	=	197.969 SQM
16	=	1	X	13.370	X	26.825	=	358.650 SQM
17	=	1	X	23.525	X	27.025	=	643.871 SQM
18	=	1	X	23.650	X	8.825	=	208.711 SQM
						TOTAL	=	1828.017 SQM


3rd FLOOR (COMMERCIAL BLOCK) DEDUCTION AREA								
GROSS - B								
a	=	6	X	0.550	X	0.400	=	1.320 SQM
b	=	2	X	0.300	X	0.550	=	0.330 SQM
c	=	1	X	0.400	X	0.825	=	0.330 SQM
d	=	1	X	6.500	X	3.800	=	24.700 SQM
e	=	1	X	1.350	X	0.800	=	1.080 SQM
f	=	1	X	1.350	X	1.500	=	2.025 SQM
g	=	1	X	1.000	X	0.685	=	0.685 SQM
h	=	1	X	1.050	X	0.760	=	0.798 SQM
m	=	2	X	0.750	X	1.450	=	2.175 SQM
m1	=	1	X	0.750	X	1.300	=	0.975 SQM
n	=	1	X	2.400	X	1.400	=	3.360 SQM
p	=	1	X	1.000	X	1.200	=	1.200 SQM
q	=	1	X	1.000	X	1.200	=	1.200 SQM
r	=	1	X	2.300	X	1.200	=	2.760 SQM
s	=	2	X	1.200	X	1.000	=	2.400 SQM
t	=	3	X	2.500	X	2.600	=	19.500 SQM
u	=	1	X	1.100	X	1.400	=	1.540 SQM
v	=	1	X	3.400	X	2.400	=	8.160 SQM
w	=	1	X	3.600	X	4.000	=	14.400 SQM
x	=	1	X	3.400	X	2.400	=	8.160 SQM
y	=	1	X	3.600	X	4.000	=	14.400 SQM
z	=	1	X	0.900	X	4.600	=	4.140 SQM
z1	=	1	X	6.400	X	1.500	=	9.600 SQM
z2	=	1	X	6.500	X	2.500	=	14.750 SQM
z3	=	1	X	1.300	X	2.300	=	2.990 SQM
z4	=	1	X	1.600	X	2.300	=	3.680 SQM
z5	=	1	X	2.250	X	3.050	=	6.863 SQM
z6	=	1	X	3.800	X	6.500	=	24.700 SQM
z7	=	1	X	1.425	X	1.500	=	2.138 SQM
z8	=	1	X	1.075	X	1.500	=	1.612 SQM
z9	=	1	X	1.100	X	1.500	=	1.650 SQM
z10	=	1	X	0.630	X	1.000	=	0.630 SQM
z11	=	1	X	1.075	X	1.000	=	1.075 SQM
z11	=	1	X	1.425	X	1.000	=	1.425 SQM
						TOTAL	=	165.291 SQM

BUILTUP AREA								
GROSS - C								
d	=	1	X	6.500	X	3.800	=	24.700 SQM
u	=	1	X	1.100	X	1.400	=	1.540 SQM
v	=	1	X	3.400	X	2.400	=	8.160 SQM
w	=	1	X	3.600	X	4.000	=	14.400 SQM
x	=	1	X	0.900	X	4.600	=	4.140 SQM
y	=	1	X	6.400	X	1.500	=	9.600 SQM
z	=	1	X	5.900	X	2.500	=	14.750 SQM
z4	=	1	X	3.800	X	6.500	=	24.700 SQM
						TOTAL	=	101.990 SQM

TOTAL FAR AREA OF 3rd FLOOR (COMMERCIAL BLOCK)	=	GROSS-A	-	GROSS-B
	=	1828.017	=	165.291
TOTAL	=	1662.726	SQM	

TOTAL BUILT UP AREA OF 3rd FLOOR (COMMERCIAL BLOCK)	=	FAR AREA	+	GROSS-C
	=	1662.726	+	101.990
TOTAL	=	1764.716	SQM	

TOTAL NON FAR AREA OF 3rd FLOOR (COMMERCIAL BLOCK)	=	BUILT UP AREA	-	FAR AREA
	=	1764.716	-	1662.726
TOTAL	=	101.990	SQM	

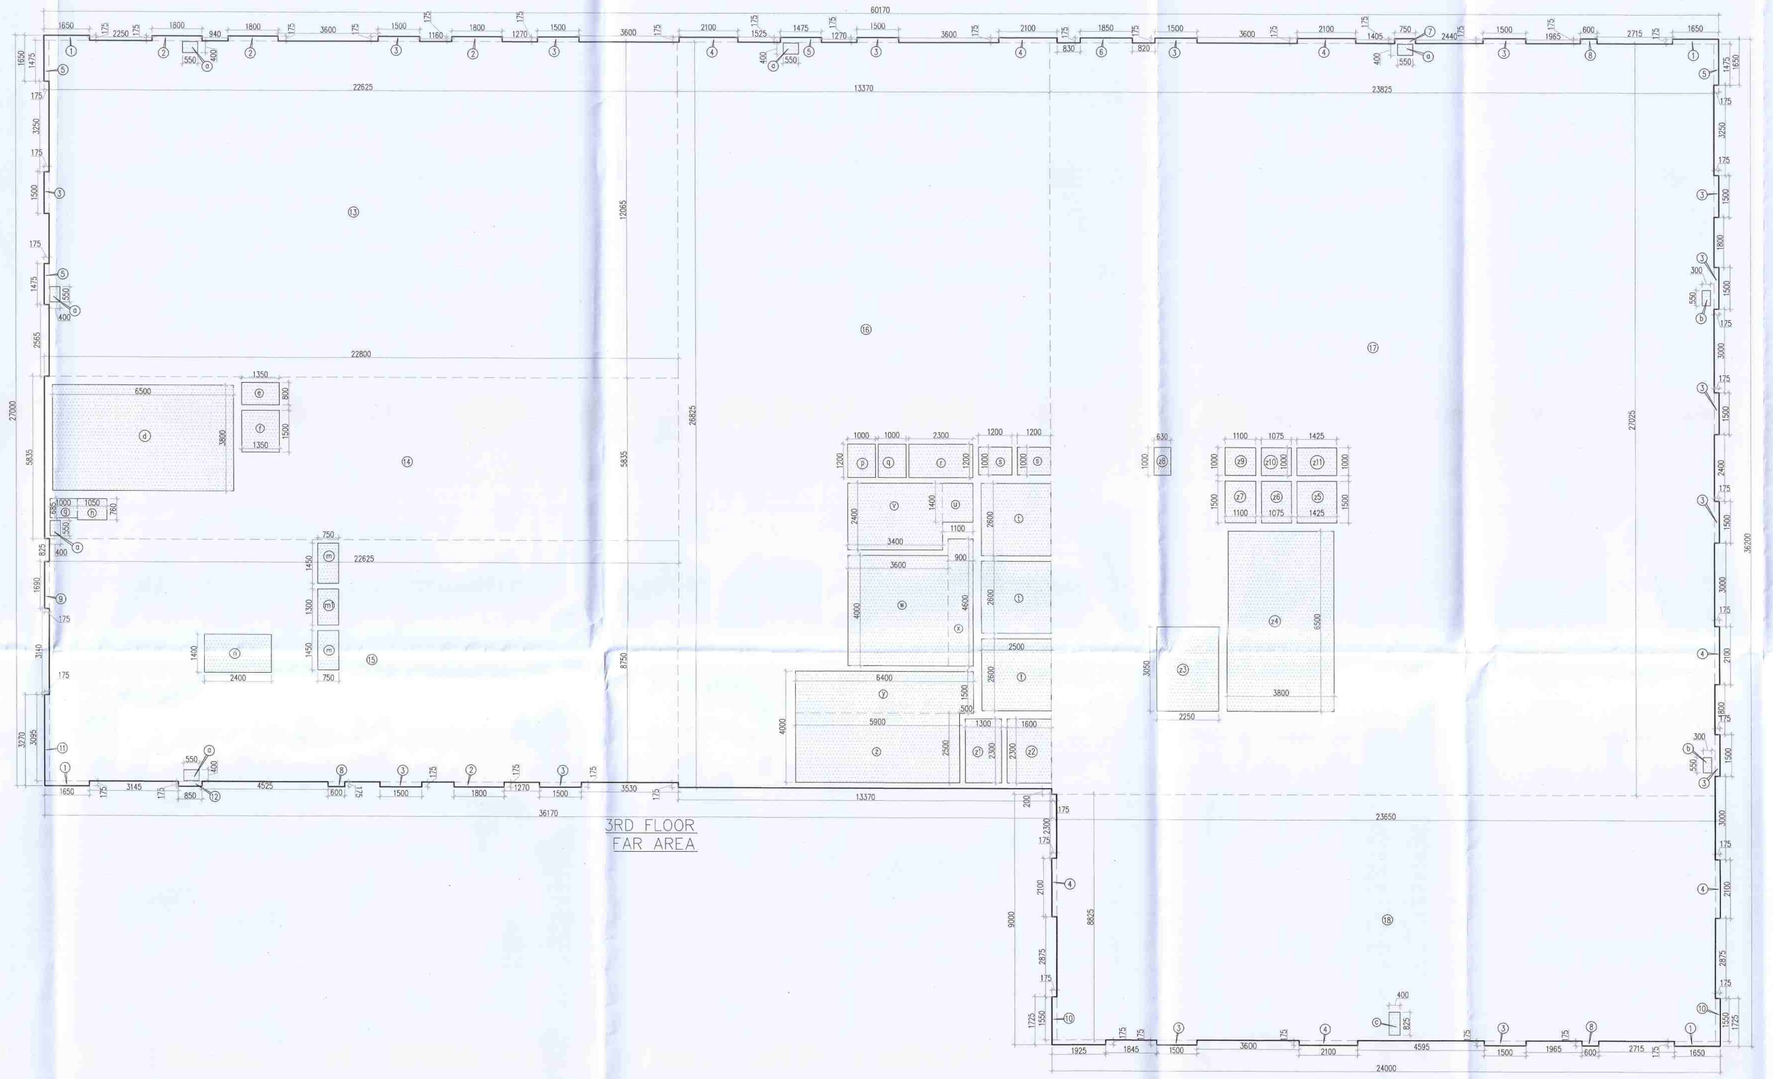

FAR AREA OF 4th FLOOR (COMMERCIAL BLOCK)								
GROSS - A								
1	=	3	X	0.650	X	0.175	=	0.341 SQM
1a	=	1	X	1.650	X	0.175	=	0.289 SQM
2	=	1	X	0.805	X	0.175	=	0.141 SQM
2a	=	1	X	0.850	X	0.175	=	0.148 SQM
2b	=	1	X	1.070	X	0.175	=	0.187 SQM
3	=	20	X	0.800	X	0.175	=	2.100 SQM
4	=	9	X	1.900	X	0.175	=	2.992 SQM
5	=	4	X	0.800	X	0.175	=	0.560 SQM
6	=	4	X	0.750	X	0.175	=	0.525 SQM
7	=	1	X	1.200	X	0.175	=	0.210 SQM
8	=	1	X	0.175	X	0.475	=	0.083 SQM
9	=	3	X	0.175	X	1.100	=	0.577 SQM
9a	=	1	X	0.175	X	1.650	=	0.289 SQM
10	=	2	X	0.175	X	0.550	=	0.193 SQM
11	=	1	X	1.400	X	0.175	=	0.245 SQM
12	=	1	X	0.875	X	0.175	=	0.153 SQM
13	=	1	X	0.175	X	1.950	=	0.341 SQM
14	=	1	X	1.830	X	0.175	=	0.320 SQM
15	=	1	X	0.175	X	3.095	=	0.542 SQM
16	=	1	X	0.175	X	6.985	=	1.222 SQM
17	=	1	X	22.625	X	26.650	=	602.956 SQM
18	=	1	X	37.195	X	26.825	=	997.756 SQM
19	=	1	X	23.650	X	9.025	=	213.441 SQM
						TOTAL	=	1835.627 SQM


4th FLOOR (COMMERCIAL BLOCK) DEDUCTION AREA								
GROSS - B								
a	=	6	X	0.550	X	0.400	=	1.320 SQM
b	=	2	X	0.300	X	0.550	=	0.330 SQM
c	=	1	X	0.400	X	0.825	=	0.330 SQM
d	=	1	X	6.500	X	3.800	=	24.700 SQM
e	=	1	X	1.350	X	0.800	=	1.080 SQM
f	=	1	X	1.350	X	1.500	=	2.025 SQM
g	=	1	X	1.000	X	0.685	=	0.685 SQM
h	=	1	X	1.050	X	0.760	=	0.798 SQM
m	=	2	X	0.750	X	1.450	=	2.175 SQM
m1	=	1	X	0.750	X	1.300	=	0.975 SQM
n	=	1	X	2.400	X	1.400	=	3.360 SQM
p	=	1	X	1.000	X	1.200	=	1.200 SQM
q	=	1	X	1.000	X	1.200	=	1.200 SQM
r	=	1	X	2.300	X	1.200	=	2.760 SQM
s	=	2	X	1.200	X	1.000	=	2.400 SQM
t	=	3	X	2.500	X	2.600	=	19.500 SQM
u	=	1	X	1.100	X	1.400	=	1.540 SQM
v	=	1	X	3.400	X	2.400	=	8.160 SQM
w	=	1	X	3.600	X	4.000	=	14.400 SQM
x	=	1	X	0.900	X	4.600	=	4.140 SQM
y	=	1	X	6.400	X	1.500	=	9.600 SQM
z	=	1	X	5.900	X	2.500	=	14.750 SQM
z1	=	1	X	1.300	X	2.300	=	2.990 SQM
z2	=	1	X	1.600	X	2.300	=	3.680 SQM
z3	=	1	X	2.250	X	3.050	=	6.863 SQM
z4	=	1	X	3.800	X	6.500	=	24.700 SQM
z5	=	1	X	1.425	X	1.500	=	2.138 SQM
z6	=	1	X	1.075	X	1.500	=	1.612 SQM
z7	=	1	X	1.100	X	1.500	=	1.650 SQM
z8	=	1	X	0.630	X	1.000	=	0.630 SQM
z9	=	1	X	1.100	X	1.000	=	1.100 SQM
z10	=	1	X	1.075	X	1.000	=	1.075 SQM
z11	=	1	X	1.425	X	1.000	=	1.425 SQM
						TOTAL	=	165.291 SQM

BUILTUP AREA								
GROSS - C								
d	=	1	X	6.500	X	3.800	=	24.700 SQM
u	=	1	X	1.100	X	1.400	=	1.540 SQM
v	=	1	X	3.400	X	2.400	=	8.160 SQM
w	=	1	X	3.600	X	4.000	=	14.400 SQM
x	=	1	X	0.900	X	4.600	=	4.140 SQM
y	=	1	X	6.400	X	1.500	=	9.600 SQM
z	=	1	X	5.900	X	2.500	=	14.750 SQM
z4	=	1	X	3.800	X	6.500	=	24.700 SQM
						TOTAL	=	101.990 SQM

TOTAL FAR AREA OF 4th FLOOR (COMMERCIAL BLOCK)	=	GROSS-A	-	GROSS-B
	=	1835.627	=	165.291
TOTAL	=	1660.337	SQM	

TOTAL BUILT UP AREA OF 4th FLOOR (COMMERCIAL BLOCK)	=	FAR AREA	+	GROSS-C
	=	1660.337	+	101.990
TOTAL	=	1762.327	SQM	

TOTAL NON FAR AREA OF 4th FLOOR (COMMERCIAL BLOCK)	=	BUILT UP AREA	-	FAR AREA
	=	1762.327	-	1660.337
TOTAL	=	101.990	SQM	

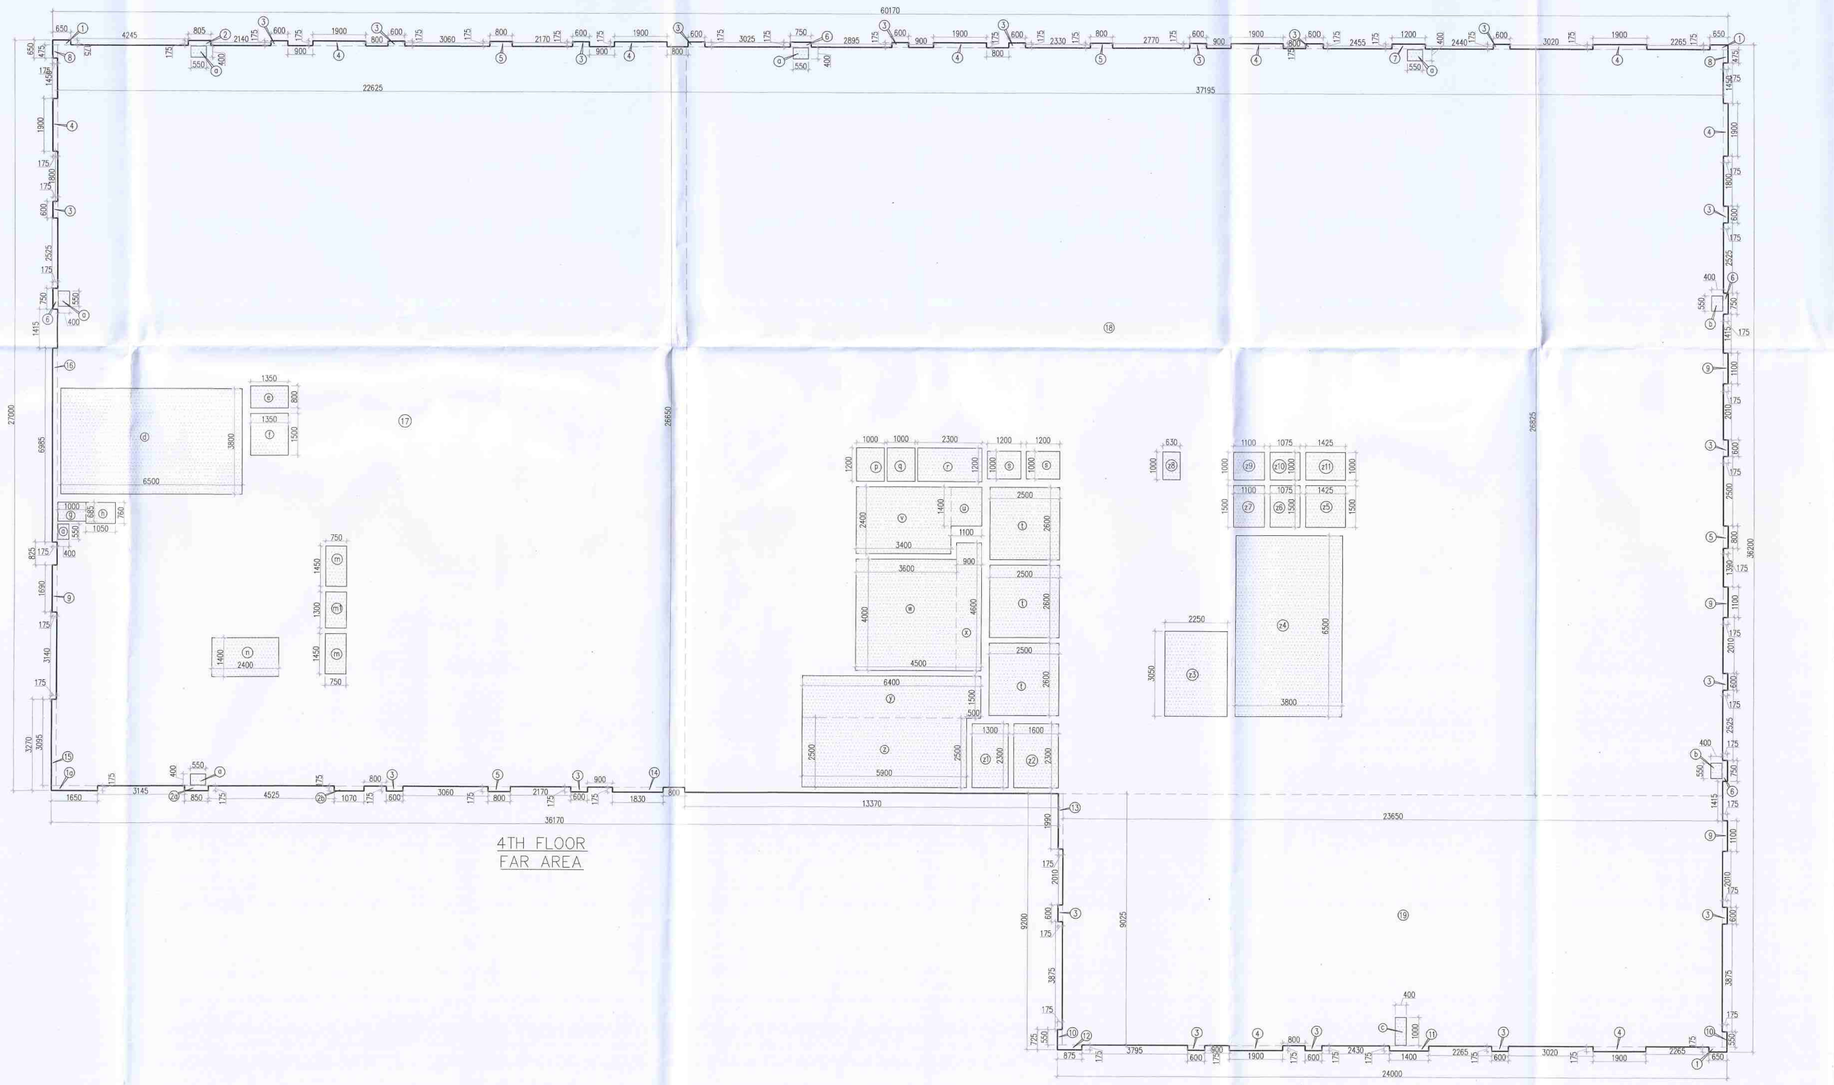

Note :-

1. BUILDING HAS AUTOMATIC SPRINKLER SYSTEM WHEREVER REQUIRED BY NBC.
2. BUILDING WILL BE DESIGNED (STRUCTURES) AS PER RELEVENT IS CODES FOR EARTH QUAKE RESISTANCE.
3. ALL TOILET & KITCHEN HAVE PERMANENT VENTILATION /EXHAUST
4. ALL BUILDINGS ARE NATURALLY VENTILATED AND WHERE EVER REQUIRED MECHANICAL VENTILATION IS PROPOSED WITH 100% POWER BACKUP.

PROJECT

PROPOSED GROUP HOUSING COLONY (MIX LAND USE) UNDER TOD ZONE (90% GH COMPONENT & 10% COMMERCIAL COMPONENT) ON THE AREA 14.53125 ACRE (0.95625+13.575) LICENCE NO. 100 OF 08/05/2023, DATED 08/05/2023, SECTOR -90, GURUGRAM, BEING DEVELOPED BY PARDOS CRAFT HOMES PVT. LTD.

CLIENT

PARDOS CRAFT HOMES PVT LTD.

10, Vishnu Digamber Marg, Rouse Avenue, Mata Sundari Railway Colony, Mandi House, New Delhi, Delhi, 110002

DESIGN ARCHITECT

RSP Design consultants (India) Pvt. Ltd.
103, First Floor, Bestech Business Tower, Sector: 48, Sohna Road Gurgaon, 122018, India TEL: 4706868 FAX: 4706818
HEAD OFFICE:NO.30, MUSEUM ROAD, BANGALORE-560 001
TEL: 25596868 FAX:25596818
EMAIL: rsp@rspindia.net ; www.rspindia.net

ASSOCIATE ARCHITECT

RSMS ARCHITECTS PVT. LTD.
69,Nora Niwas Bhawani Kunj
(Behind D2), Vasant Kunj,
New Delhi-110070.
Tel.: 011-26898616,26898617
www.rsms-arch.com

S.T.P.(HQ) Member Secretary B.P.A.C.
S.T.P.(G) Member B.P.A.C.
CTP(HR) Chairman B.P.A.C.
DTP(HQ)
DDT(HQ) Gurugram BPAC
ATP(HQ)
AD
FA
ATP
SANCTIONED TO BE READ WITH THIS OFFICE MEMO NO.: DATED :
Ram Avtar Bassi JD(HQ)

ARCHITECT'S SEAL & SIGNATURE	OWNER'S SEAL & SIGNATURE
	For Pardos Craft Homes Pvt. Ltd. Director/Authorised Signatory

JUNE.-2024 | Scale : 1:100

Drawing Title:- 3RD , & 4TH AREA CALCULATION

Drawing No:- CO-09

3-17122024

E1-13