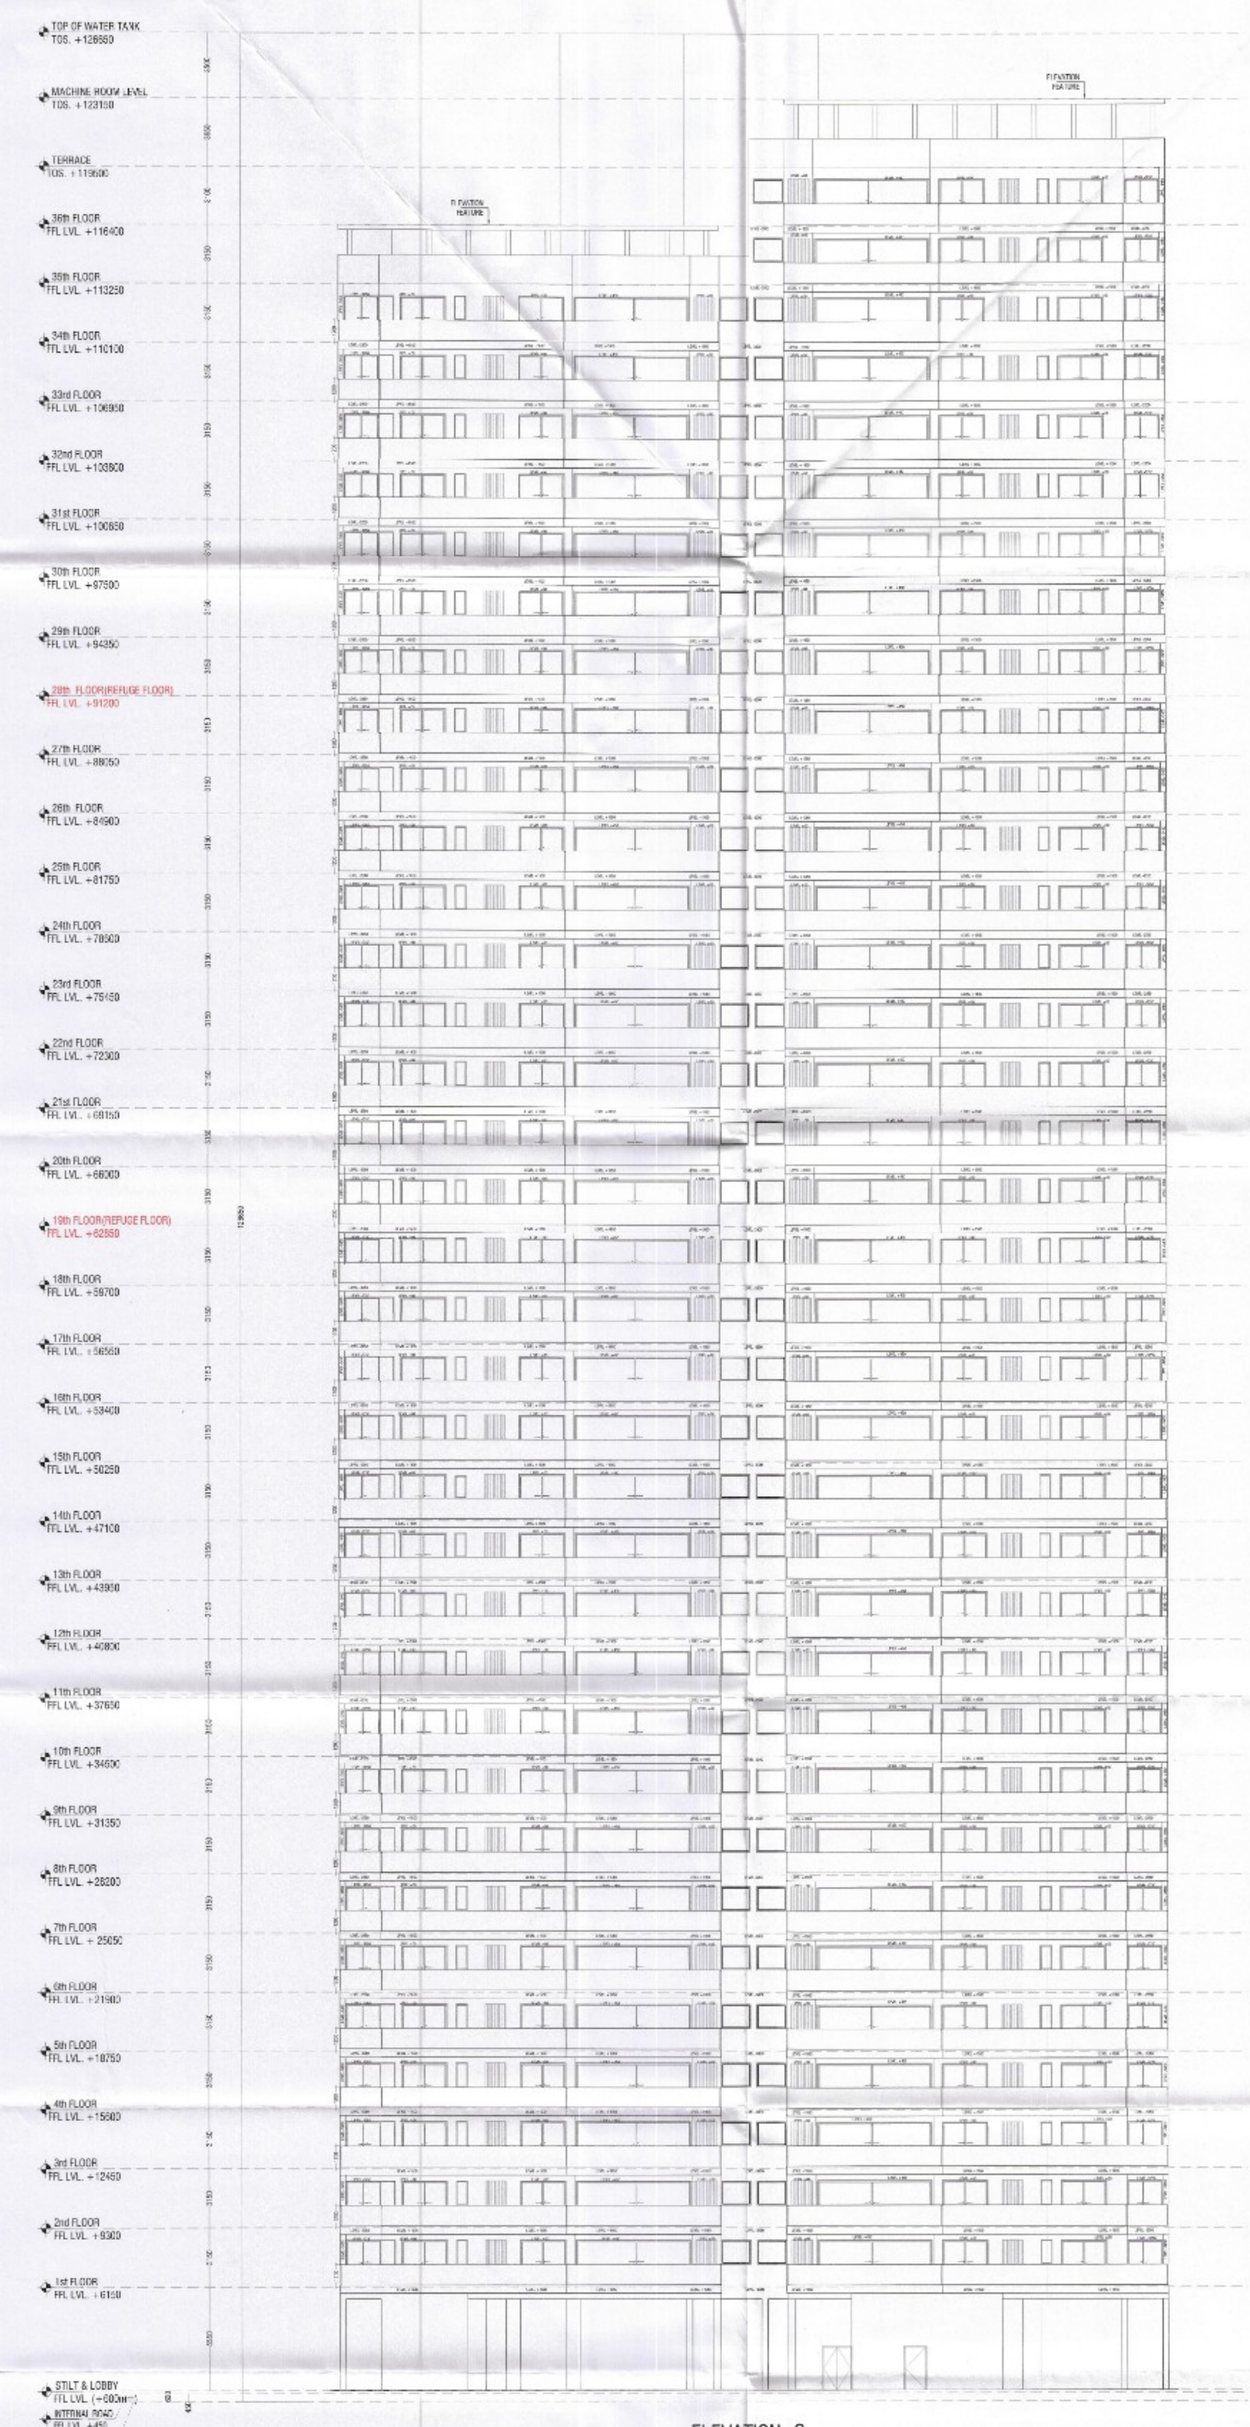

ELEVATION -C

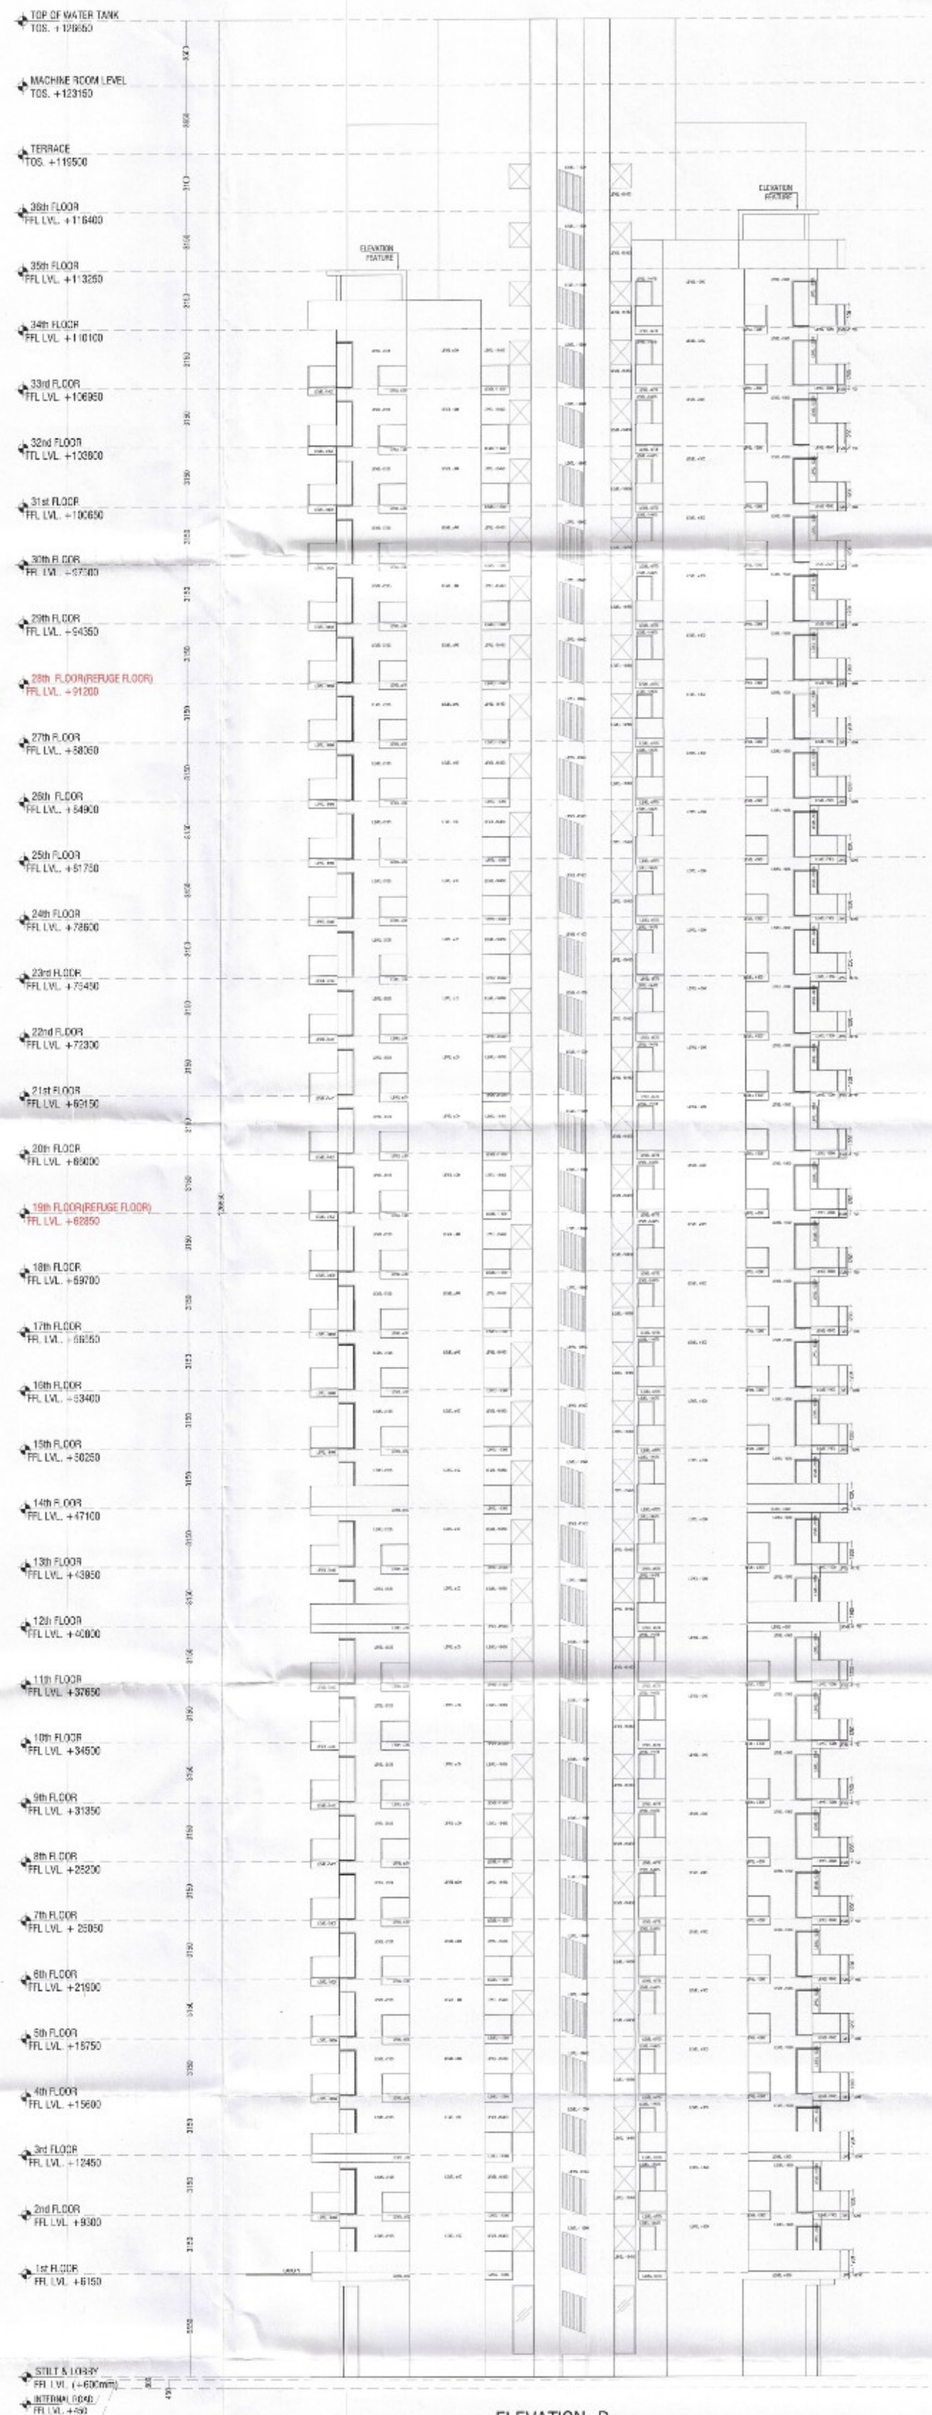

ELEVATION -D

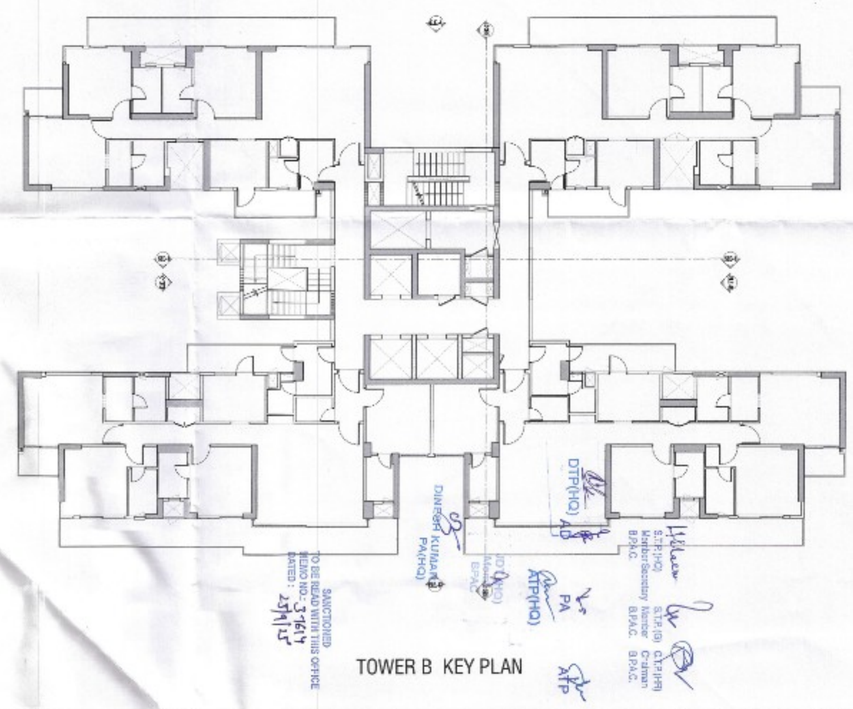

TOWER B KEY PLAN

KEY PLAN

PRINCIPAL ARCHITECT

ACPL Design Ltd

CLIENT

EMAAR INDIA LTD.

PROJECT

PROPOSED RESIDENTIAL COLONY "UNDER NILP POLICY (14 E) 11.06.2012"ON THE ADDITIONAL AREA MEASURING 1.4625 ACRES (LICENCE NO. 75 OF 2025 DATED 22.05.2025) ADJOINING TO ALREADY LICENSE GRANTED AREA MEASURING 24.4375 ACRES (LICENCE NO. 10 OF 2025 DATED 16.01.2025)THEREBY MAKING TOTAL AREA MEASURING 25.90 ACRES, SECTOR-86, GURUGRAM BEING DEVELOPED BY EMAAR INDIA LTD.

EMAAR INDIA LIMITED

KULJEET SHANGARI
ARCHITECT
CA/91/21741

OWNER/AUTH. SIGNATURE

ARCHITECT'S SIGNATURE

DRAWING TITLE: TOWER B1 ELEVATION: C & D

DRAWING NO: A-13

SCALE: 1:150

13