TOWER-2

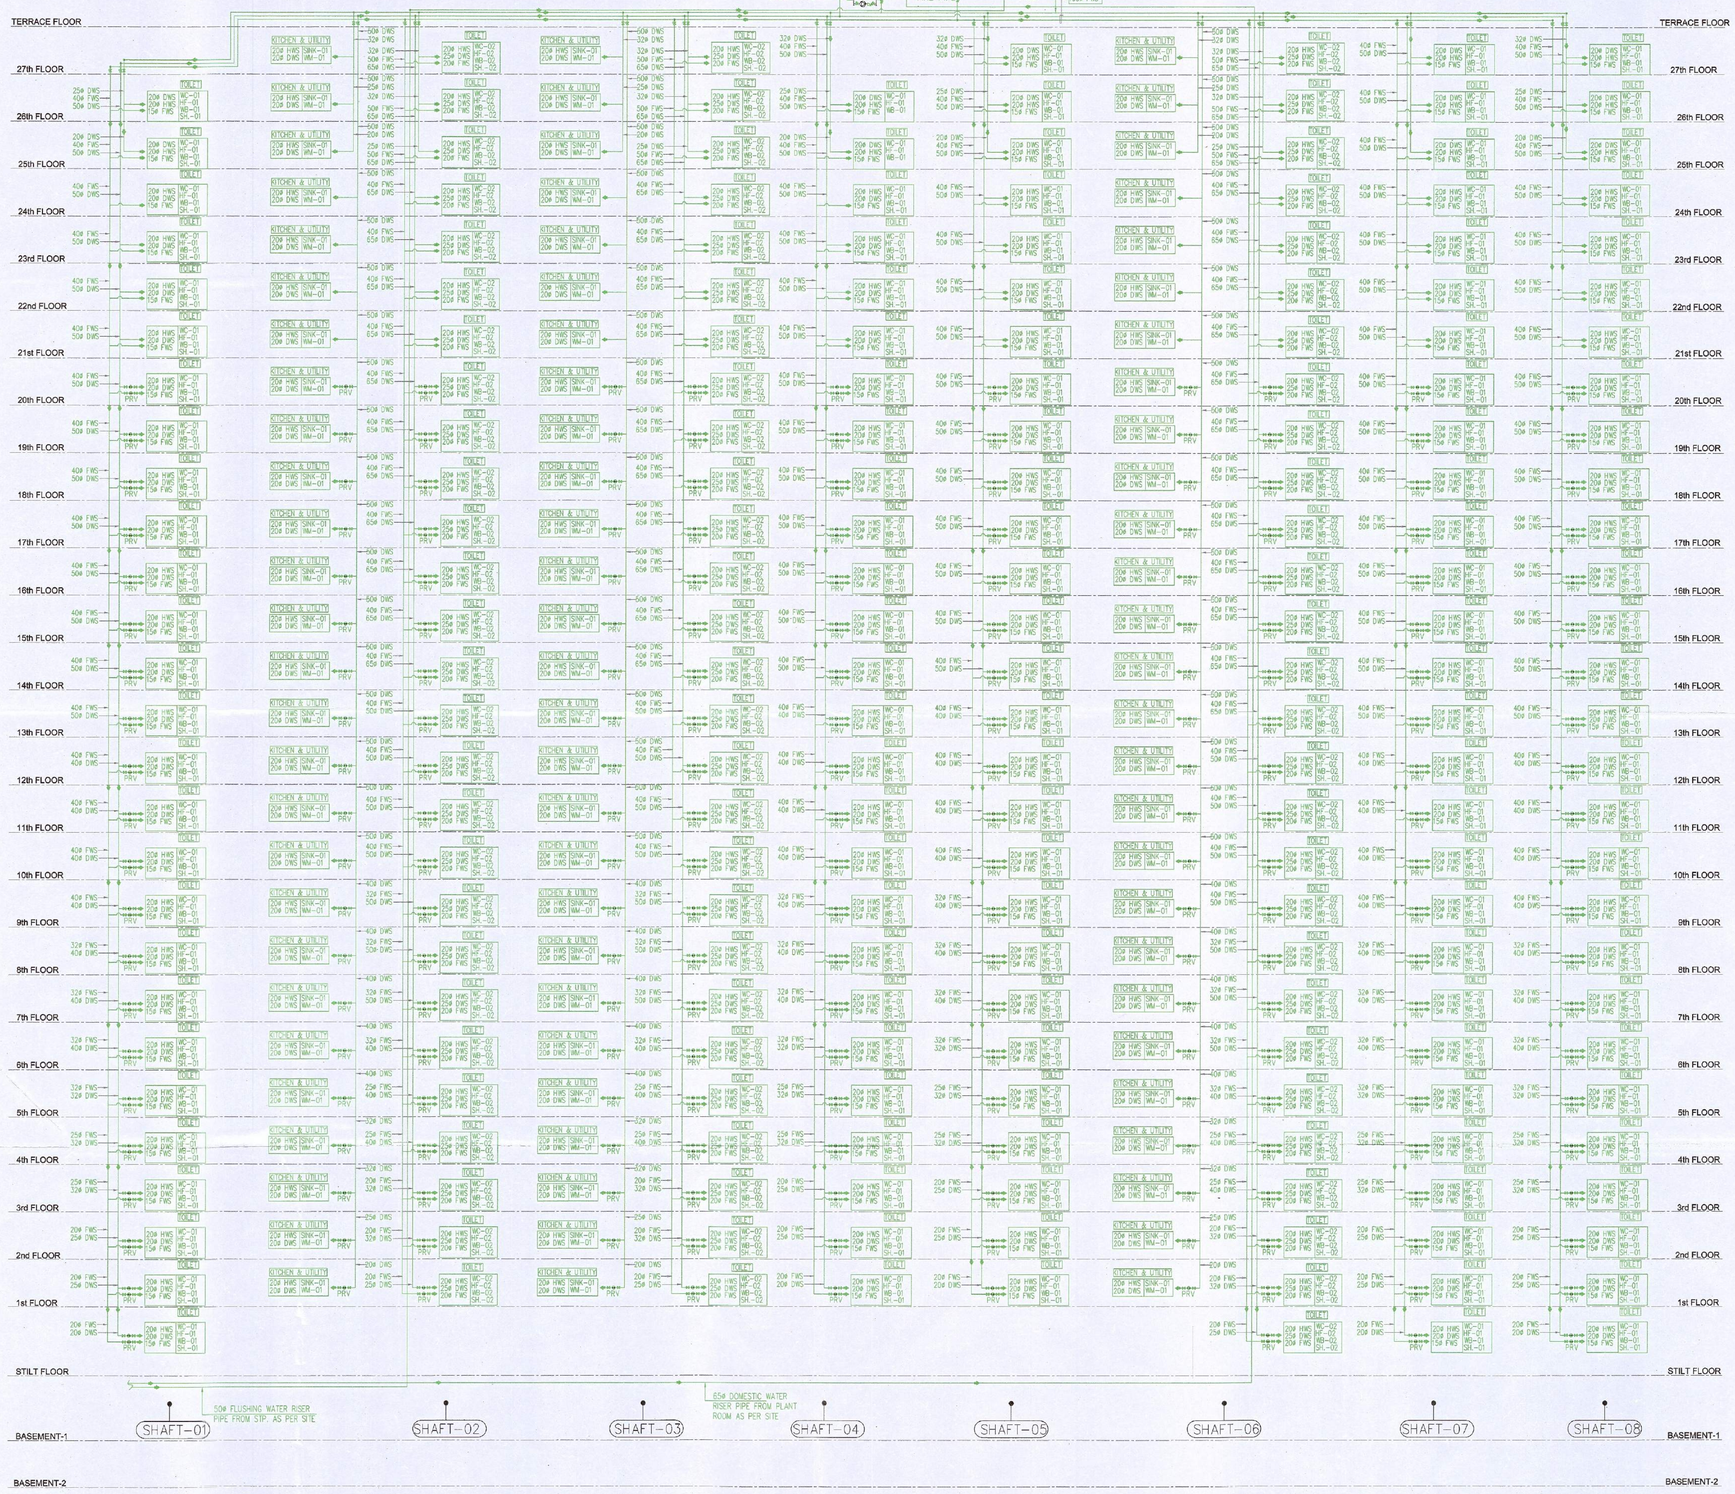

Checked and found ok for Public Health (Internal) Services only subject to comments in forwarding letter No. 97490 dtd. 08-05-2023

Superintending Engineer (HQ) for Chief Engineer-I HSVP, Panchkula

SANCTIONED
TO BE READ WITH THIS OFFICE
MEMO NO.: 22966
DATED: 12-07-2023

Note :-

1. BUILDING WILL BE DESIGNED (STRUCTURES) AS PER RELEVENT IS CODES FOR EARTH QUAKE RESISTANCE.

LEGEND:-

Architect(HQ)	DTP(HQ) Member B.P.A.C.	S.T.P.(HQ) Member Secretary B.P.A.C.	S.T.P.(G) Member B.P.A.C	C.T.P.(G) Chairman B.P.A.C
	AD	PA	ATP	
		ATP(HQ)	Ram Avtar Bassi JD(HQ)	

PROJECT:-

PROPOSED GROUP HOUSING SITE MEASURING 9.53 ACRES IN RESIDENTIAL PLOTTED COLONY MEASURING 177.86 ACRES(LICENSE NO. 10 OF 2009 DATED DT.21.05.2009,LICENSE NO. 113 OF 2011 DATED 22.12.2011 & LICENSE NO. 117 OF 2022 DATED 23.08.2022) IN SECTOR 65 & 62,GURUGRAM BEING DEVELOPED BY ACTIVE PROMOTERS AND OTHERS IN COLLABORATION WITH EMAAR INDIA LTD(FORMERLY KNOWN AS EMAAR MGF LAND LTD)

ARCHITECT:

DSP DESIGN ASSOCIATES PVT. LTD.
Architects & Interior Designers
6th Floor, Devchand House, Shiv Sagar Estate, Dr Annie Besant Road, Opposite Nehru Centre, Worli, Mumbai - 400 018. Tel.: +91 22 4915 5000 Web: www.dspdesign.co.in
#1002A, Tech Floor, Times Tower, M.G. Road, Gurgaon 122002 Tel: +91 124 4221417
• MUMBAI • BENGALURU • PUNE • NEW DELHI • HYDERABAD

Associate Architects

RSMS ARCHITECTS
RSMS ARCHITECTS PVT. LTD.
69,Nora Niwas Bhawani Kunj
(Behind D2), Vasant Kunj,
New Delhi-110070.
Tel.: 011-26898616,26898617
www.rsms-arch.com

OWNER'S SEAL & SIGNATURE

EMAAR INDIA LTD. GURUGRAM

DTP(HQ) Member BPAC

ARCHITECT'S SEAL & SIGNATURE

FOR DSP
Manmeet Singh Bali
Architect (B.Arch, MCP)
CA/2003/30545

FEB.-2023 | Scale : N.T.S.

Drawing Title:-
SCHEMATIC DIAGRAM (TOWER -2)

Drawing No:-
SLD-02