This is a "PROVISIONAL BUILDING PLAN" approved only for the purpose of inviting objections from the general public


SANJAY NARANG ATP (HQ) — STP(HQ) Member Secretary BPAC — (G) Member BPAC — (Hq.) Chairman BPAC

DD(HQ) Member BPAC

TO BE READ WITH THIS OFFICE MEMO NO.: 19613
DATED: 5/7/2022

J.D. P.A. A.T.P.


Key Plan

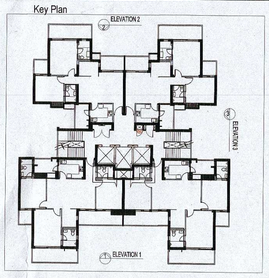

MUMTY TOC LVL+ 116120
TERRACE TOC LVL + 113650
36TH FIN.FL. LVL + 110650
35TH FIN.FL. LVL + 107600
34TH FIN. FL. LVL + 104550
33RD FIN. FL. LVL + 101500
32ND FIN. FL. LVL+ 98450
31ST FIN. FL. LVL + 95400
30TH FIN. FL. (Refuge Floor) LVL + 92350
29TH FIN. FL. LVL + 89300
28TH FIN. FL. LVL + 86250
27TH FIN. FL. LVL + 83200
26TH FIN. FL. LVL+ 80150
25TH FIN. FL. LVL+ 77100
24TH FIN. FL. LVL+ 74050
23RD FIN. FL. F.LVL+ 71000
22ND FIN. FL. LVL+ 67950
21ST FIN. FL. LVL+ 64900
20TH FIN. FL. (Refuge Floor) LVL+ 61850
19TH FIN. FL. LVL+ 58800
18TH FIN. FL. LVL+ 55750
17TH FIN. FL. LVL+ 52700
16TH FIN. FL. LVL+ 49650
15TH FIN. FL. LVL+ 46600
14TH FIN. FL. LVL+ 43550
13TH FIN. FL. LVL+ 40500
12TH FIN. FL. LVL + 37450
11TH FIN. FL. LVL + 34400
10TH FIN. FL. LVL + 31350
9TH FIN. FL. LVL + 28300
8TH FIN. FL. LVL + 25250
7TH FIN. FL. LVL + 22200
6TH FIN. FL. LVL + 19150
5TH / SERVICE FIN. FL. LVL + 16100
4TH FIN. FL. LVL + 13050
3RD FIN. FL. LVL + 10000
2ND FIN. FL. LVL + 6950
FIRST FIN.FL. LVL + 3900
INTERNAL ROAD FIN LVL ±00



ELEVATION - 2
TOWER- 3C

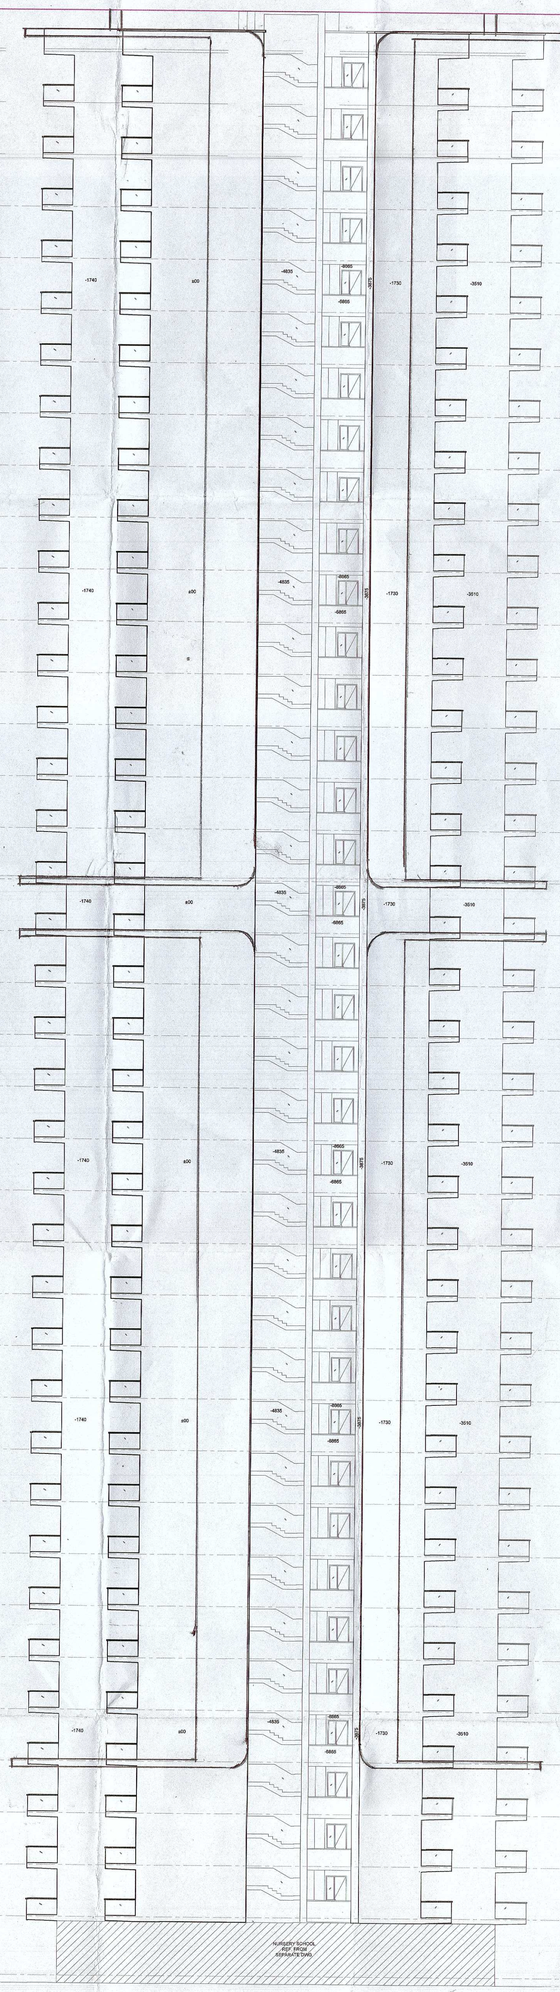

ELEVATION - 3
TOWER- 3C

OWNER,S NAME :
Vibrant infratech Pvt. Ltd & others in collaboration with Union Buildmart Pvt. Ltd

Architect:
GIAN P. MATHUR AND ASSOCIATES (P) LTD.
C - 55, East Of Kailash, New Delhi-110065
T : 011-46599599 / F 011-46599512
E : info@gpmindia.com / W : www.gpmindia.com

Project Title:
GROUP HOUSING COLONY
UNDER (MIX LAND USE) TOD ZONE FOR
(86% GH COMPONENT & 14% COMMERCIALCOMPONENT)
ON THE AREA MEASURING 15.03125 ACRES
(LICENCE NO.:106 OF 2021, DATED 16.12.2021)
AT SECTOR -113, GURUGRAM

Status: SUBMISSION DRAWING

Sheet Title:
RESIDENTIAL BLOCK-TOWER-3C
ELEVATION-2 & 3

Owner's Sign: Union Buildmart Pvt. Ltd. Authorized Signatory

Architect's Sign: GIAN P. MATHUR ARCHITECT B. Arch., M.C.A. M.I.A CA No. 3005769

DATE:

DWG. No.
SD/AR/M3M-113/T-3C/104