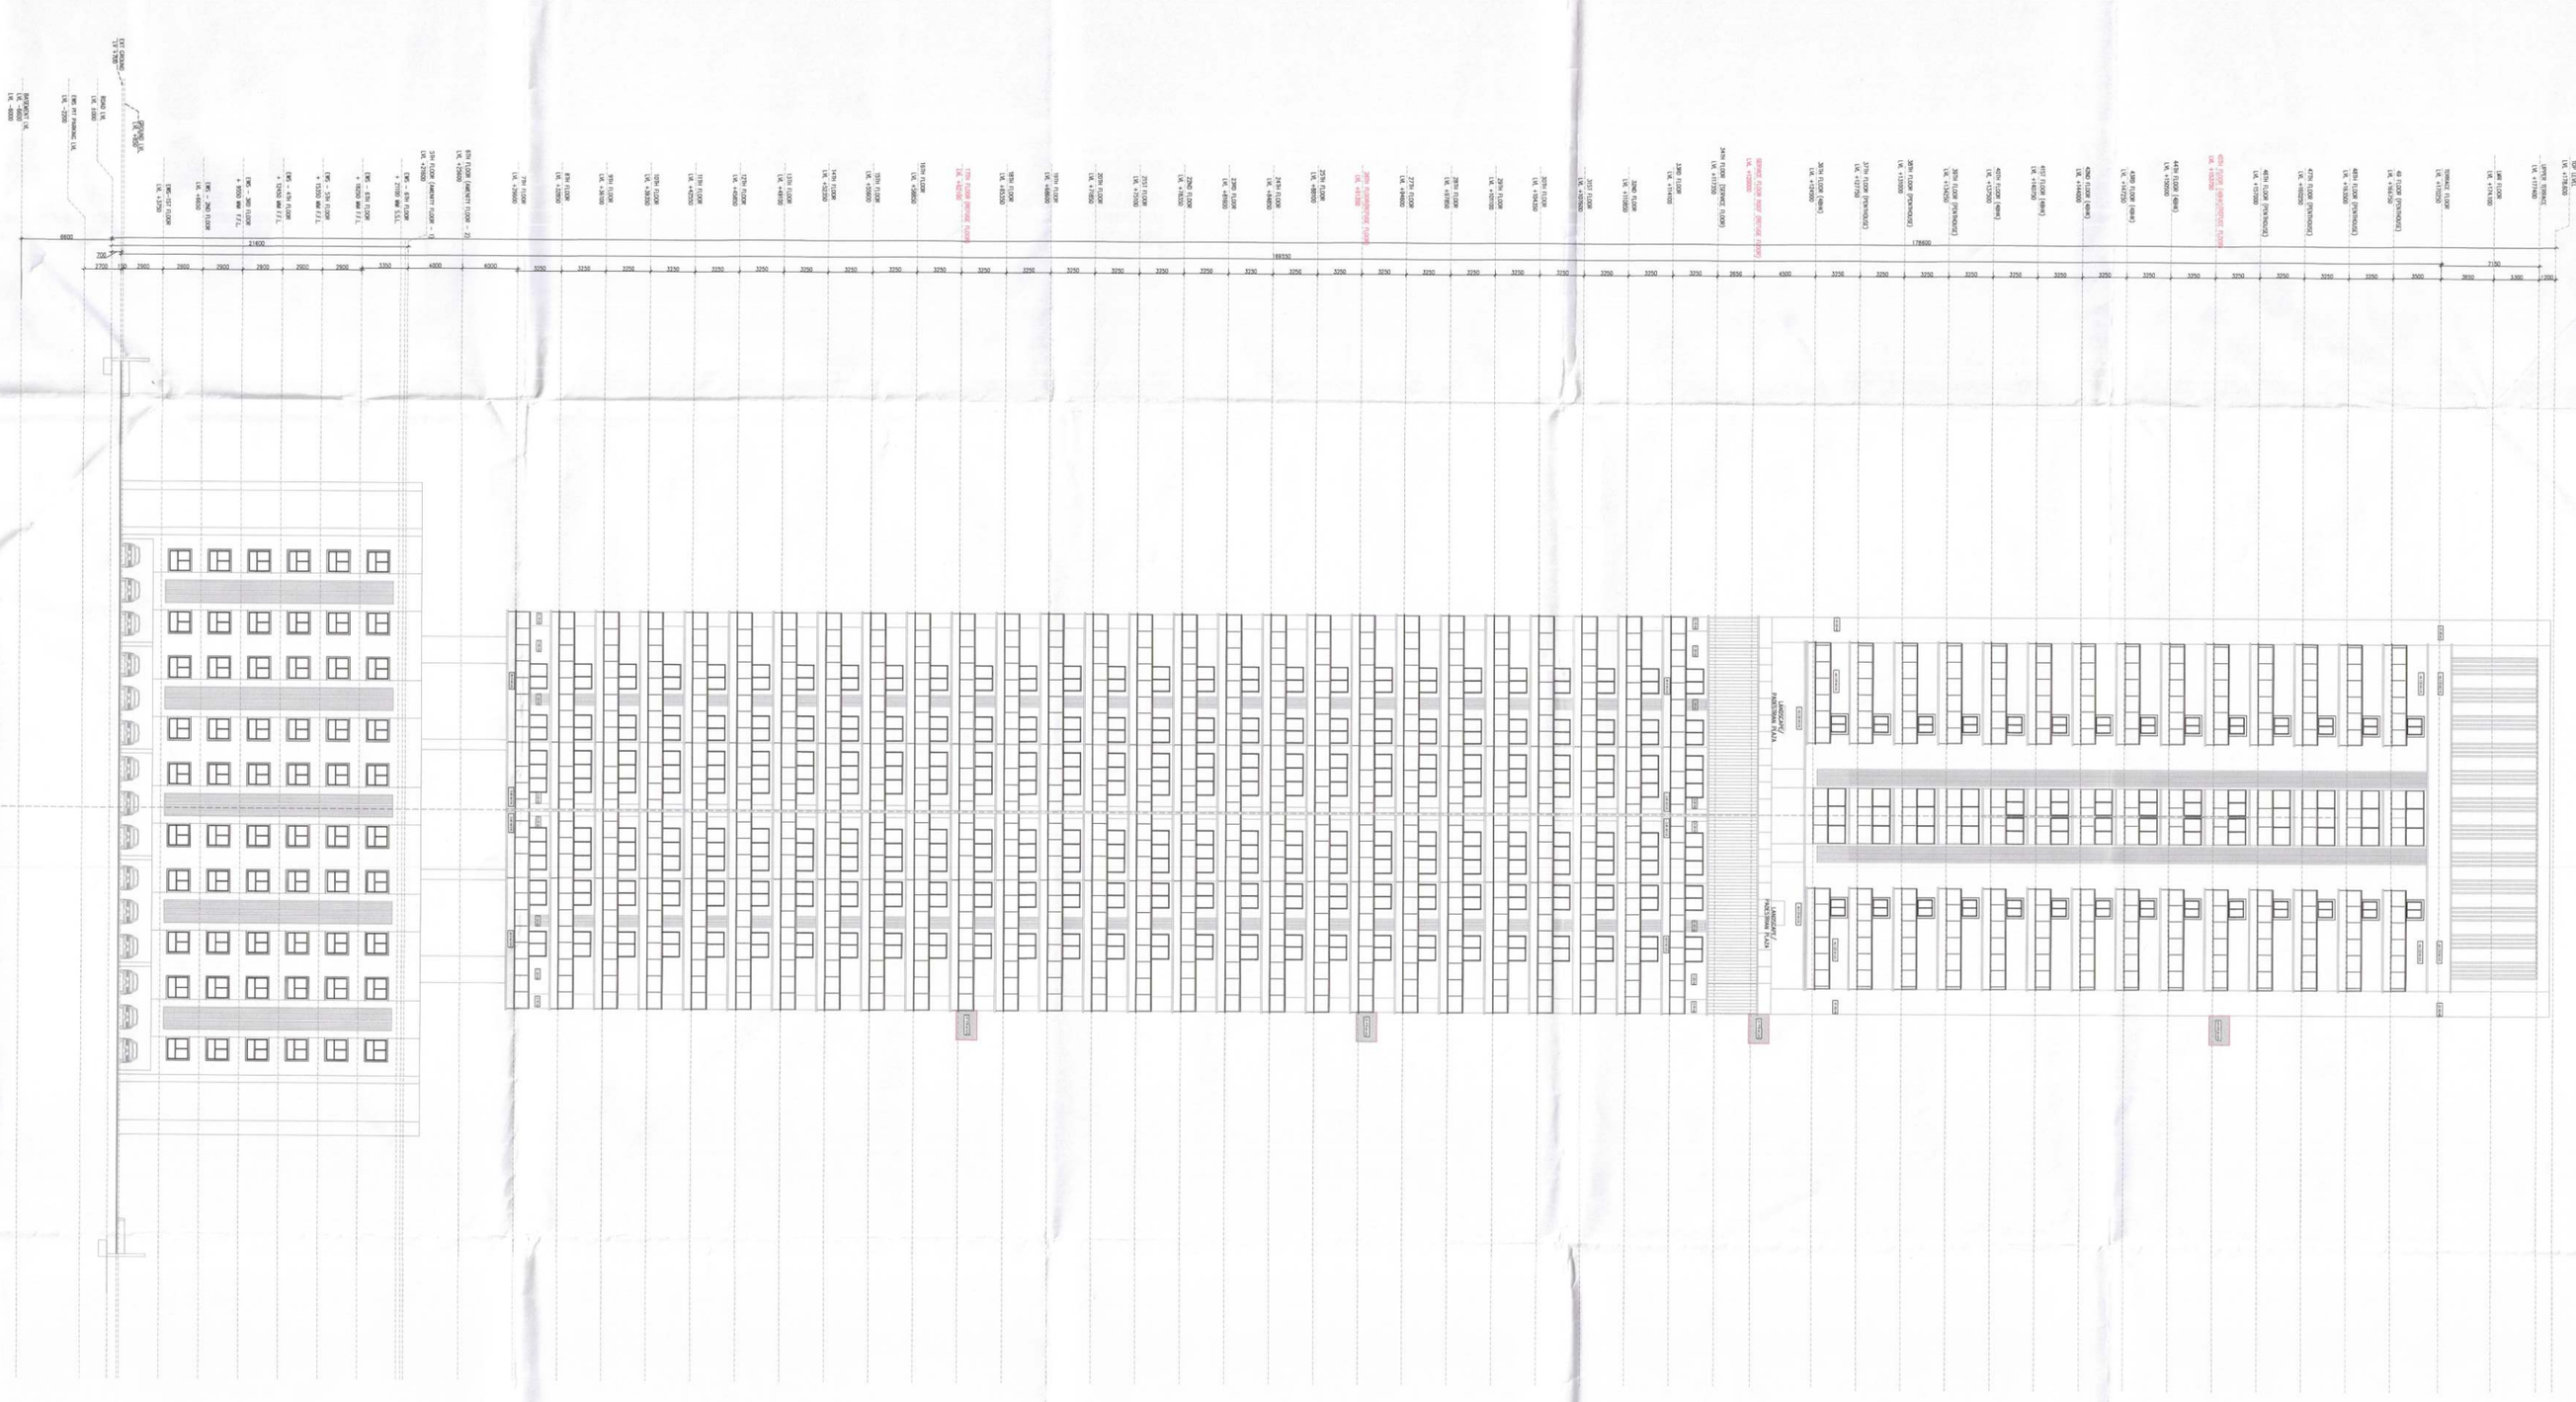

TOWER-2
ELEVATION - BB (SOUTH)

Note :-

1 BUILDING HAS AUTOMATIC SPRINKLER SYSTEM WHEREVER REQUIRED BY NBC

2 BUILDING WILL BE DESIGNED (STRUCTURES) AS PER RELEVENT IS CODES FOR EARTH QUAKE RESISTANCE

3. WC SHALL BE MECHANICALLY LIGHT & VENTILATED WHEREVER REQUIRED

Note :-

"We, hereby, undertake to pay ESSOC for 33kV PPB @ Rs 31 Lakh per MVA as per notification dated 27th Sept 2023 regulation no HERC/34/2018/2nd Amendment/2023"

Lilabati Ghosh
E.T.P.(H)
Electrical Engineering Division
B.P.A.C.

Chandan Chatterjee
E.T.P.(H)
Chairman
B.P.A.C.

D.T.P.(H)

Kshitij
A.T.P.

AD

PA

APPROVED
TO BE READ WITH THIS OFFICE
MEMO NO.:
DATED :

Ananjan
Mahapatra
EE(H)
BPAC

Rajesh Dutt
SE(H)

PROJECT:

PROPOSED BUILDING PLAN FOR MIX LAND USE COLONY (99.00% RESIDENTIAL COMPONENT + 1.00% COMMERCIAL COMPONENT) UNDER TOD POLICY DATED 09.02.2016 FOR AN AREA MEASURING 4.00 ACRES (LICENCE NO. 141 OF 2024 DATED 11.11.2024 IN SECTOR 88-A, GURUGRAM BEING DEVELOPED BY DEVASYA DEVELOPERS PVT. LTD.

OWNER'S SEAL
& SIGNATURE

ARCHITECT'S SEAL
& SIGNATURE

Ar. Ravinder Kumar
CA/2012/35971
MOB: 9871004572

DEC.-2024.	Scale : 1:100
Drawing Title:- TOWER2 ELEVATION- BB(SOUTH)	Drawing No:- EL-B