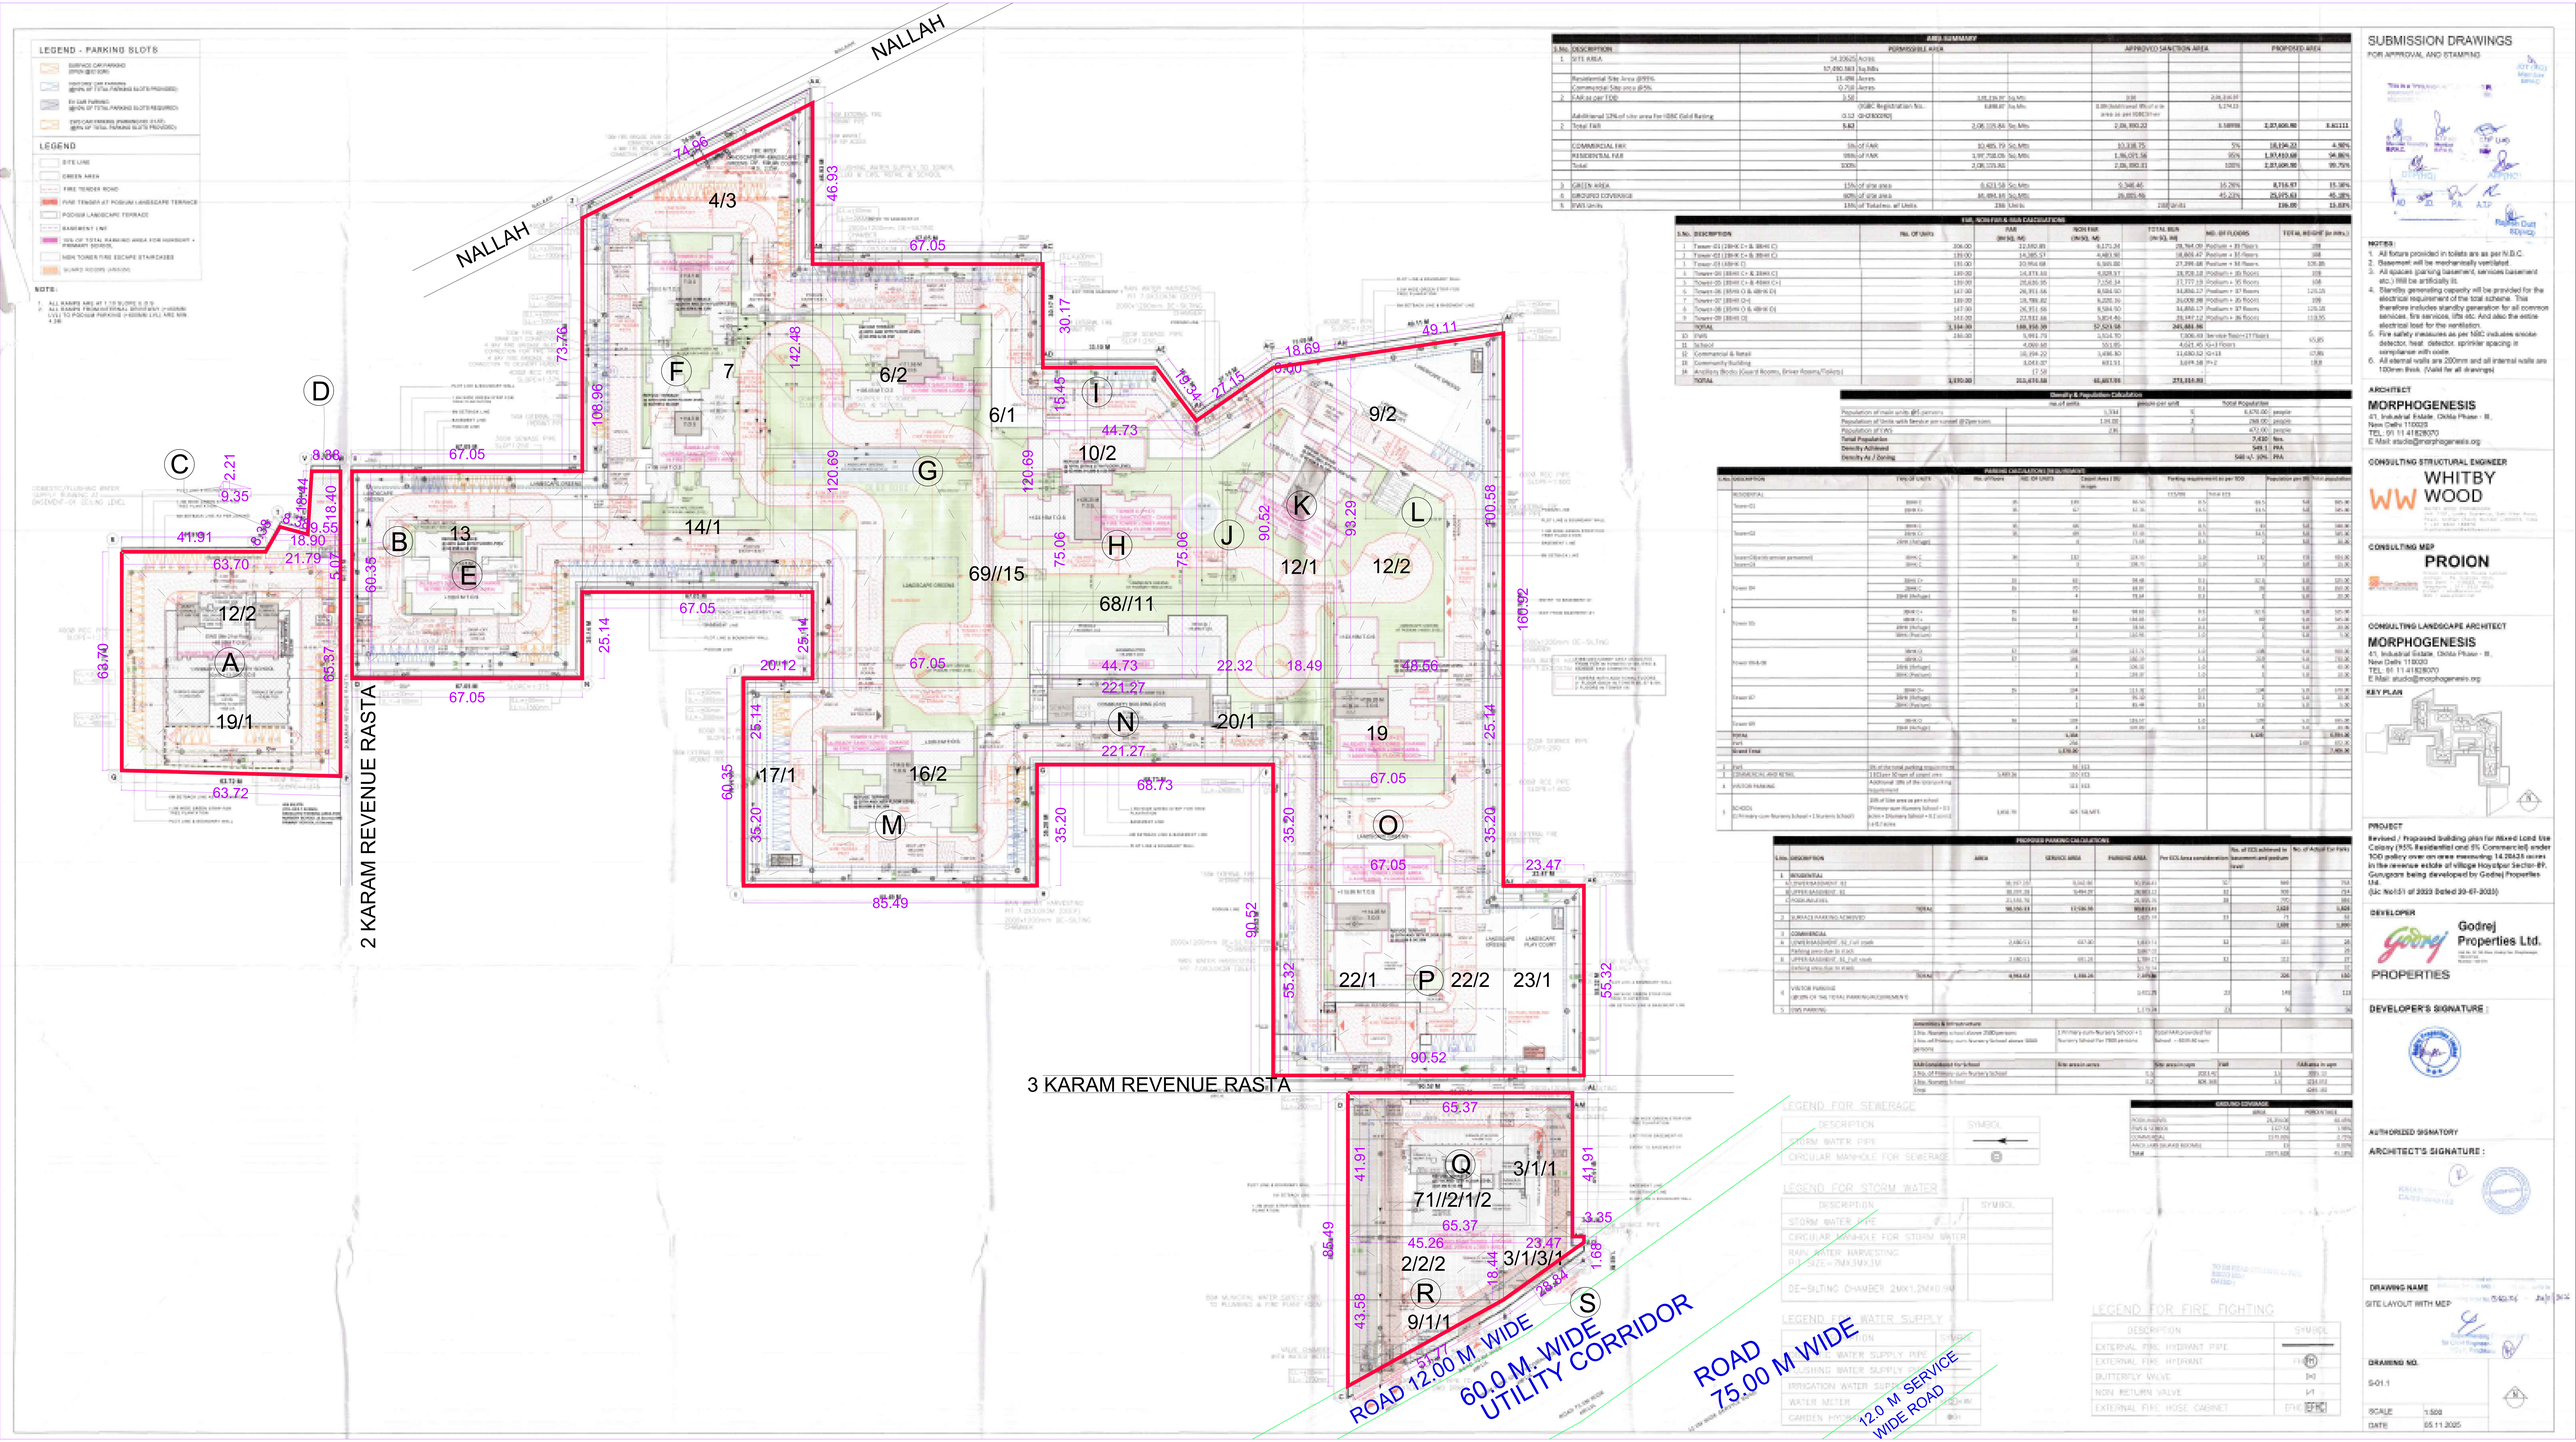

LEGEND - PARKING SLOTS
LEGEND
SITE LINE
GREEN AREA
FIRE TENDER ROAD
PODIUM LANDSCAPE TERRACE
BASEMENT LINE
NOTE:
NALLAH
NALLAH
2 KARAM REVENUE RASTA
3 KARAM REVENUE RASTA
ROAD 12.00 M WIDE
60.0 M WIDE UTILITY CORRIDOR
ROAD 75.00 M WIDE
12.0 M SERVICE WIDE ROAD
AREA SUMMARY
FAR, NON FAR & NSA CALCULATIONS
Density & Population Calculation
PARKING CALCULATION (R) GUIDANCE
PROPOSED PARKING CALCULATIONS
LEGEND FOR SEWERAGE
LEGEND FOR STORM WATER
LEGEND FOR WATER SUPPLY
LEGEND FOR FIRE FIGHTING
SUBMISSION DRAWINGS
FOR APPROVAL AND STAMPING
NOTES
ARCHITECT
MORPHOGENESIS
CONSULTING STRUCTURAL ENGINEER
WHITBY WOOD
CONSULTING MEP
PROION
CONSULTING LANDSCAPE ARCHITECT
MORPHOGENESIS
KEY PLAN
PROJECT
DEVELOPER
Godrej Properties Ltd.
DEVELOPER'S SIGNATURE :
AUTHORIZED SIGNATORY
ARCHITECT'S SIGNATURE :
DRAWING NAME
SITE LAYOUT WITH MEP
DRAWING NO.
G-01.1
SCALE 1:500
DATE 05.11.2025