




ELEVATION-A

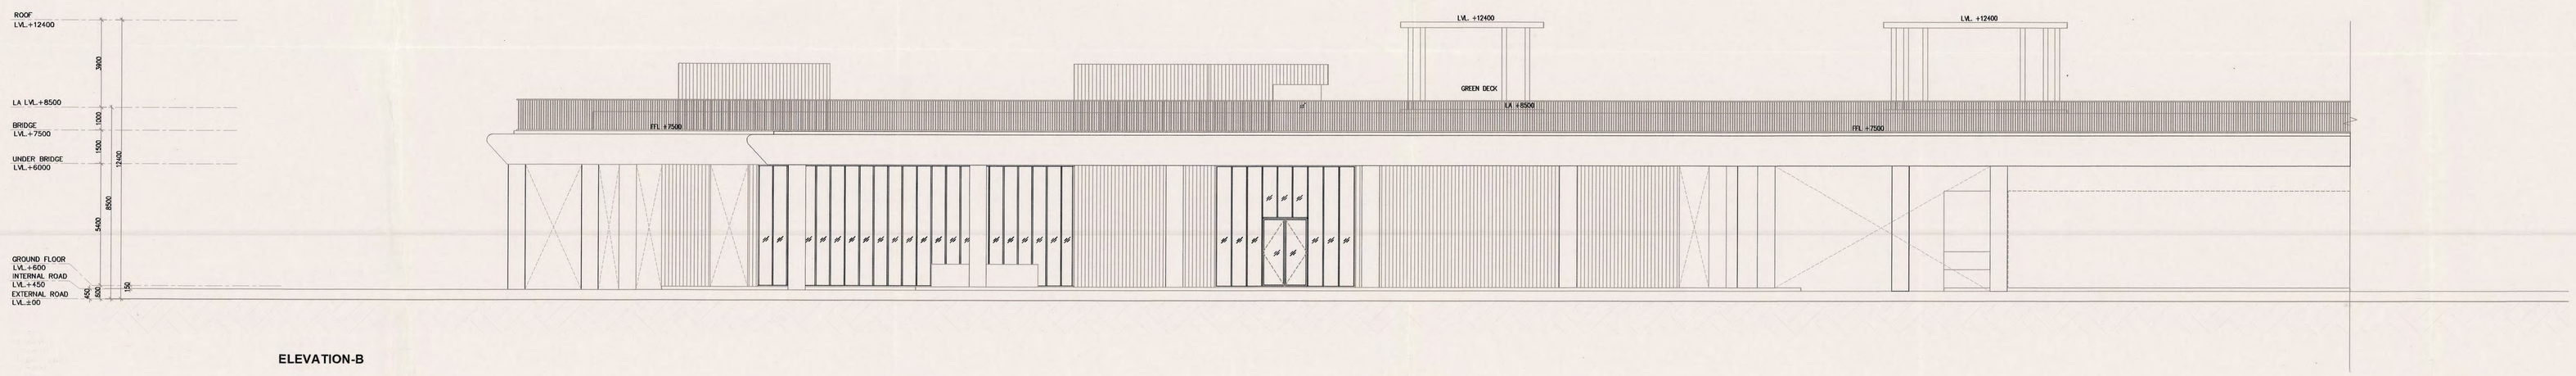

ELEVATION-B

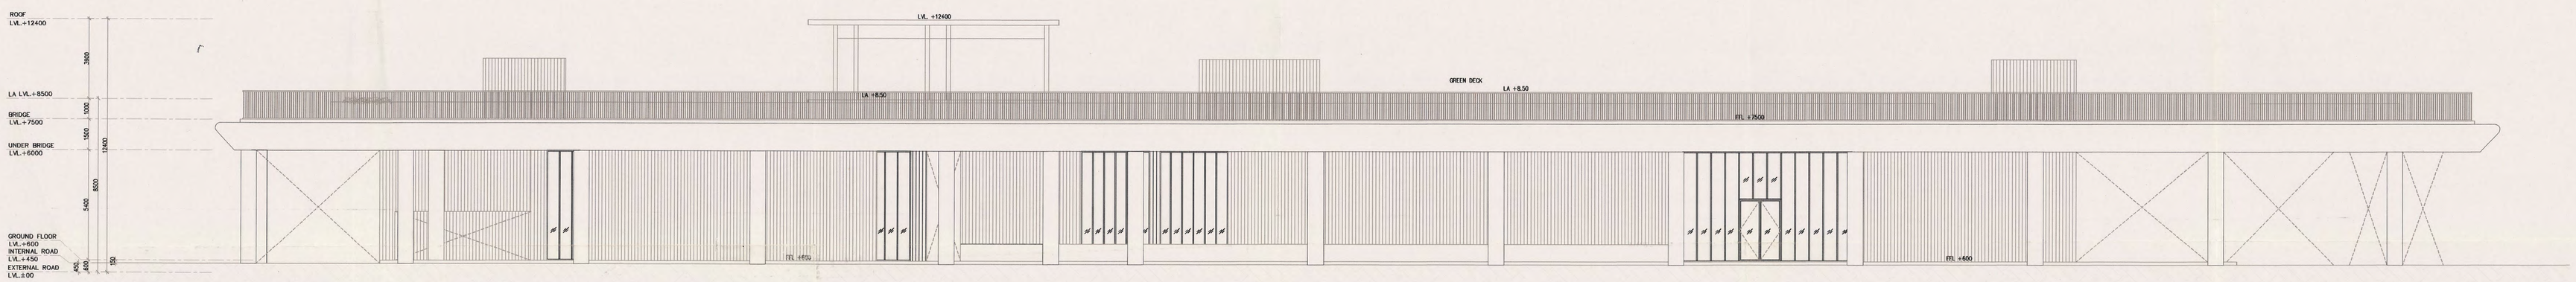

ELEVATION-C

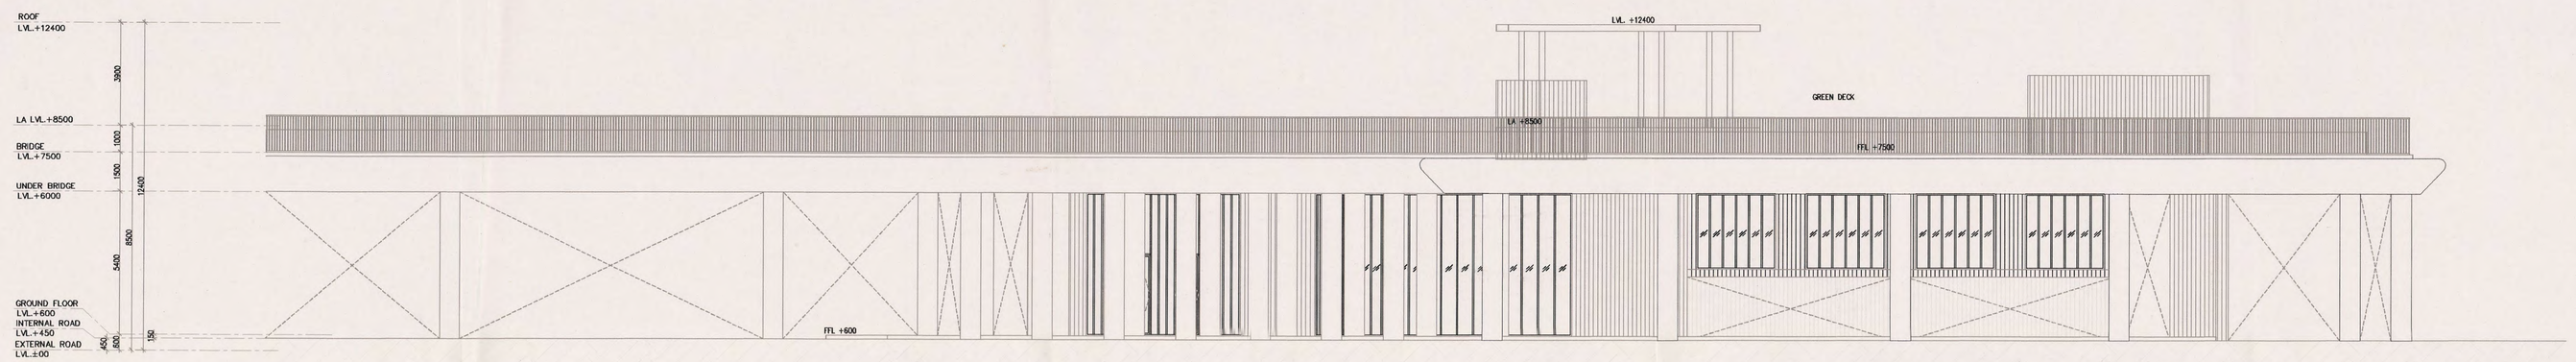

ELEVATION-D

NOTES:

- BUILDING HAS BEEN DESIGNED STRUCTURALLY AS PER EXISTING RELEVANT IS CODES FOR EARTH QUAKE RESISTANCE.
- ALL DIMENSIONS ARE IN MM UNLESS NOTED OTHERWISE.
- POWDER TOILET, KITCHEN, DORMITORY ARE NATURALLY / MECHANICALLY VENTILATED WITH 100% BACKUP.

ARCHITECTURE:

ARCOP

ARCOP ASSOCIATES PVT LTD
Plot No. 36B, Sector-32, Intitutional Area,
Gurugram. Haryana. 122001. India
Tel.: 91-124-4595500
91-124-4595550
Fax: 91-124-4595550

ASSOCIATE ARCHITECT:

SBA Design N Code LLP
Architecture Codes-Interiors
(Formerly known as [redacted])
Plot no. 10 A&B, Bhawani Kunj,
Behind D2,Vasant Kunj,
New Delhi-110070.
Mob.: 9810791652,9811077209

PROJECT:

PROPOSED BUILDING PLANS OF RETIREMENT HOUSING PROJECT (UNDER RETIREMENT HOUSING POLICY DATED 04.11.2024) AREA MEASURING 4.16875 ACRES (LICENCE NO. 209 OF 2025 DATED 16/10/2025 IN, SECTOR-63 GURUGRAM, BEING DEVELOPED BY MILDA BUILDWELL PVT. LTD. AND OTHER IN COLLABORATION WITH DLF HOME DEVELOPERS LTD.

S.T.P.(HQ) Member Secretary B.P.A.C. | S.T.P.(G) Member B.P.A.C. | C.T.P.(H) Chairman B.P.A.C.

DTP(HQ) JD. | P.A. | ATP(HQ) A.T.P

DINESH KUMAR PA(HQ)

FSO, (HQ) Member BPAC | ADFO, (HQ) Member BPAC

SANCTIONED
TO BE READ WITH THIS OFFICE
MEMO NO.: 1494-97
DATED: 14.01.2026

ARCHITECTS SEAL & SIGNATURE	OWNER'S SEAL & SIGNATURE
	DLF Home Developers Limited Authorised Signatory

Date : MARCH.-2026	Scale : 1:100	
Drawing Title:- ALL ELEVATION		Drawing No:- EL-05
		DRH
		01-22052026