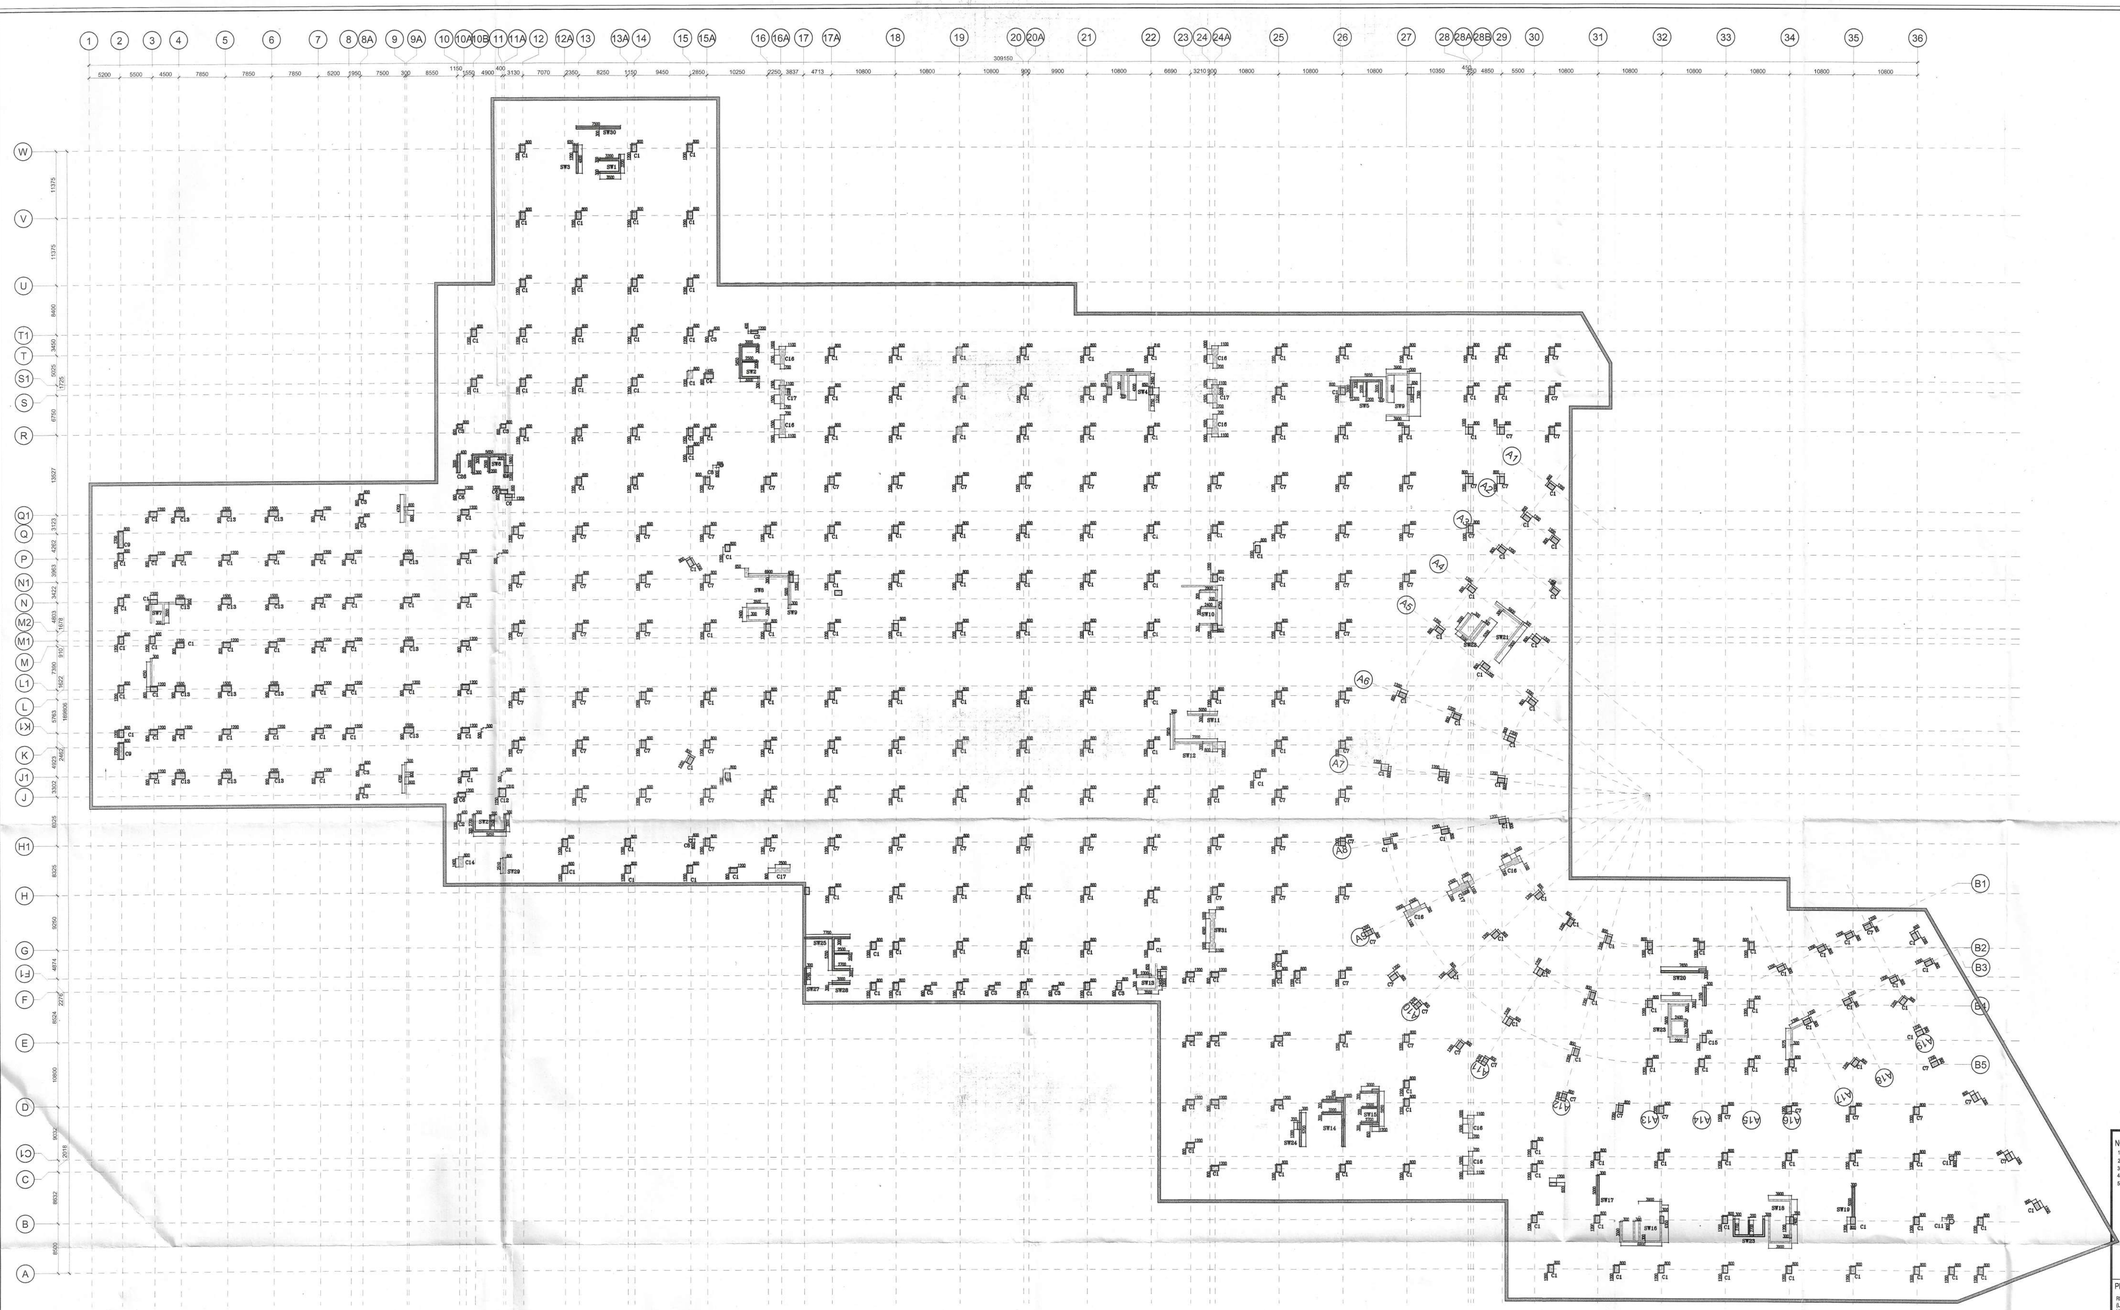


Authorised Signatory
Advance India Projects Limited

Naresh Kumar Garg
B.E. (CIVIL) M.E. (Structure)
Emp. ID TPR-797A-2024

NOTES:
1- FOR GENERAL NOTES REFER DWG NO.924/S/100
2- ALL DIMENSIONS ARE IN mm.
3- CONN. MS ASDDESIGN
4- GRADE OF REINF. - Fe 500D.
5- THIS DWG. SHALL BE READ WITH ALL RELEVANT ARCH. DRAWING.

PROJECT:
REVISED BUILDING PLAN OF COMMERCIAL COLONY MEASURING 10.4379 ACRES (LICENSE NO. 56 OF 2010 DATED 19.07.2010) IN SECTOR-68, GURUGRAM MANESAR URBAN COMPLEX BEING DEVELOPED BY ADVANCE INDIA PROJECTS LIMITED.

OWNER SIGN

STRUCTURAL CONSULTANTS
CIVTECH CONSULTANTS PVT LTD
Add.- SECTOR -4 , NOIDA-201301
Ph.NO.- 0120-2544564, E-mail :- Projects@civtech.in

Er. PARESH JAUHRI
(M.Tech. Structures - IIT Delhi)
Proof Consultant (TPR-576A)
Department of Town & Country Planning, Haryana

ARCHITECT SIGN: Architect is only responsible for Architectural design of project.

A. Shashank Singh
CM/2012/0000
B. Arch, MCA

DRAWING TITLE:
COLUMN MARKING PLAN

DATE:- 22-04-2024	SCALE:- N.T.S
DRAWN BY:- RAKESH	APPRO. BY:-
DESIGNED BY:- AMIR	CHECKED. BY:- AMIR
DRG. NO :- 924/S/102	SHEET NO:- 1/1
ISSUED FOR :- SUBMISSION	REV NO:-