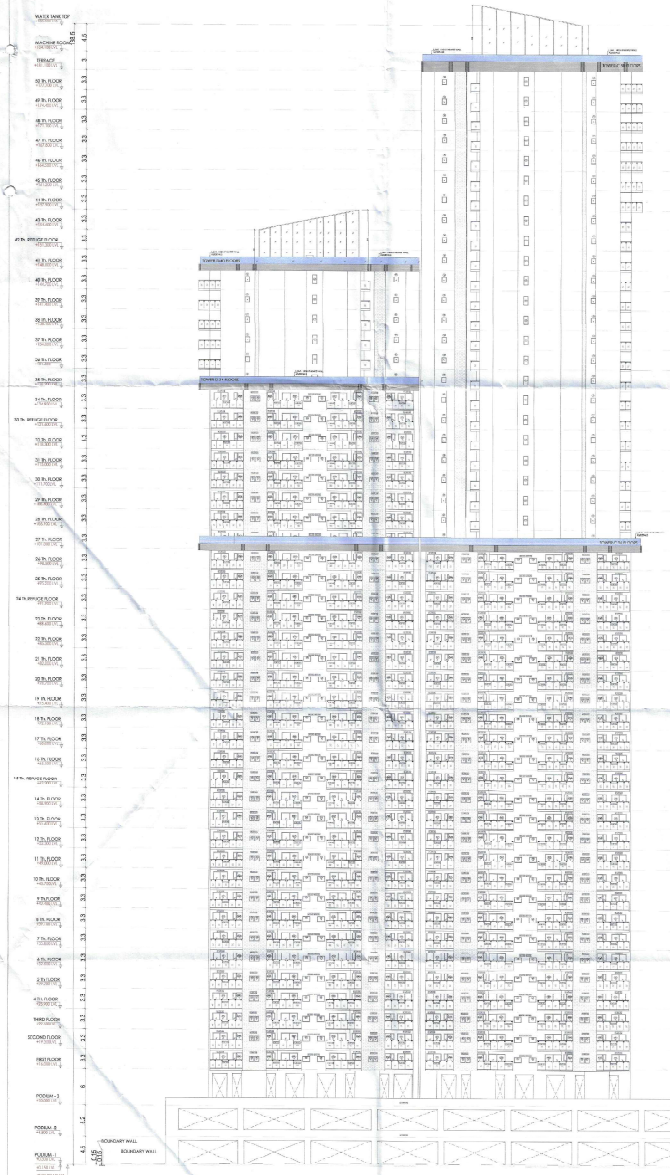

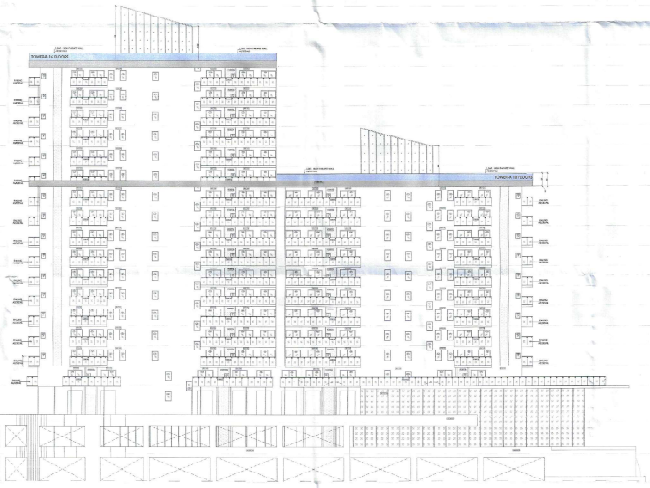

ELEVATION A

DOOR WINDOW SCHEDULE FOR TOWER-A & B

TYPE	WIDTH	HEIGHT	CILL	LINTEL
D1	1200	2650	-	2650
D2	1000	2400	-	2400
D3	800	2400	-	2400
D4	750	2400	-	2400
FD1	1400	2400	-	2400
FD2	1200	2400	-	2400
FD3	900	2400	-	2400
FD4	900	1800	600	2400
DW1	FIRE DOOR(W x HEIGHT)	SMOKE DOOR(W x HEIGHT)	AIR DOOR(W x HEIGHT)	2650
SD1	2400	2650	-	2650
SD2	2250	2650	-	2650
SD3	2000	2650	-	2650
SD4	2500	2650	-	2650
W1	1000	1750	800	2400
W2	723	1750	800	2400
V1	750	900	1200	2100
V2	600	900	1200	2100
LV1	1000	1300	800	2400

DOOR WINDOW SCHEDULE FOR TOWER-C & D

TYPE	WIDTH	HEIGHT	CILL	LINTEL
D1	1200	2650	-	2650
D2	1000	2400	-	2400
D4	750	2400	-	2400
FD1	1400	2400	-	2400
FD2	1200	2400	-	2400
FD3	750	1800	600	2400
FD4	900	2400	-	2400
DW1	FIRE DOOR(W x HEIGHT)	SMOKE DOOR(W x HEIGHT)	AIR DOOR(W x HEIGHT)	2250
DW2	FIRE DOOR(W x HEIGHT)	SMOKE DOOR(W x HEIGHT)	AIR DOOR(W x HEIGHT)	2250
SD1	2400	2550	-	2550
SD3	2750	2550	-	2550
W1	1000	1750	800	2550
W2	1200	2400	300	2400
V1	750	900	1200	2400
V2	675	900	1200	2400
LV1	1000	1500	800	2400

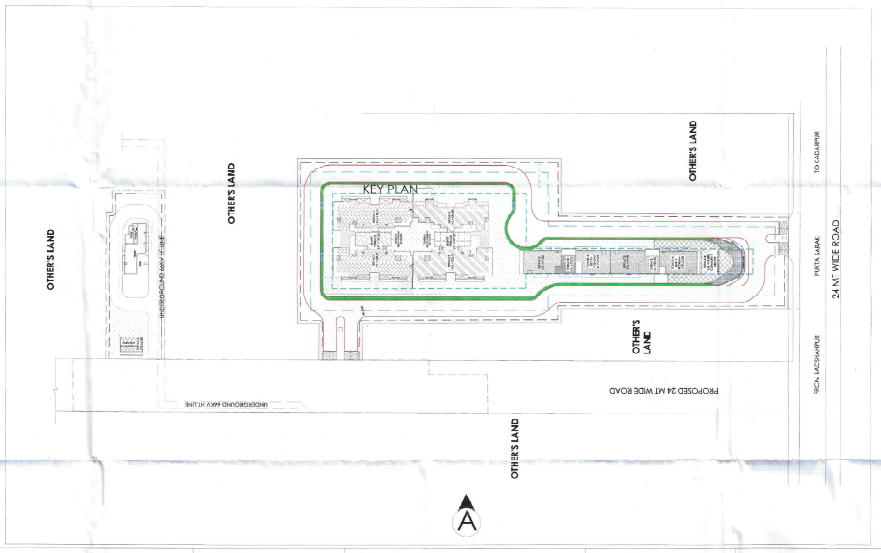

NOTES:

ALL DIMENSIONS ARE IN MM UNLESS OTHERWISE MENTIONED.

ALL ARCHITECTURAL DRAWINGS SHALL BE READ IN CONJUNCTION WITH STRUCTURAL AND OTHER MEP, ETC., DRAWINGS.

ANY DISCREPANCY IF FOUND SHALL BE BROUGHT TO THE NOTICE OF THE PROJECT MANAGEMENT CONSULTANT IMMEDIATELY .

ALL LEVELS INDICATED ARE THE FINISHED FLOOR LEVELS, UNLESS MENTIONED OTHERWISE.

DRAWINGS ARE NOT TO BE MEASURED, ONLY WRITTEN DIMENSIONS ARE TO BE FOLLOWED.

ALL LIFT, STAIRCASE, AND SERVICE AREA ARE UNDER 100% POWER BACKUP

PROJECT TITLE

Proposed building plan of Group Housing Colony for an area measuring 5.0875(acres) Licence No. 259 of 2025 dated 23.12.2025 in Sector 63-A, Gurugram Manesar Urban complex being developed by M/s ANANT RAJ LTD.

OWNER SIGN:-

DEVELOPER

Anant Raj Limited

ANANT RAJ LIMITED H-65 CONNAUGHT CIRCUS NEW DELHI-110001

MEP CONSULTANTS

KUMAR ENDECON PVT. LTD.
ENGINEERING DESIGN CONSULTANTS
49/50 GROUND FLOOR CHITTARANJAN PARK
NEW DELHI-110019
E-mail : info@endecon.in

ARCHITECTS

CHAPMAN TAYLOR
GLOBAL ARCHITECTURAL PRACTICE

Chapman Taylor India LLP
A 1/18 First Floor
Safdarjung Enclave, New Delhi -110029
Tel : + 91 11 46019668

SIGNATURE AND STAMP

COMMENTS	
REMARK	
SUBMISSION	
PRELIMINARY	
ADVANCE	
EXTRA COPY	
INFORMATION	
APPROVAL	
VALUATION	

DRAWING TITLE

ELEVATION-A

DATE :	30-02-2026
CHECKED BY :	
DRAWN BY :	
SUPERCEDED Y / N	

NORTH N

REVISION

R0

DRG.NO

CT/EL/SUB/ARC/001

SCALE 1:350

57