ELEVATION AT A & B

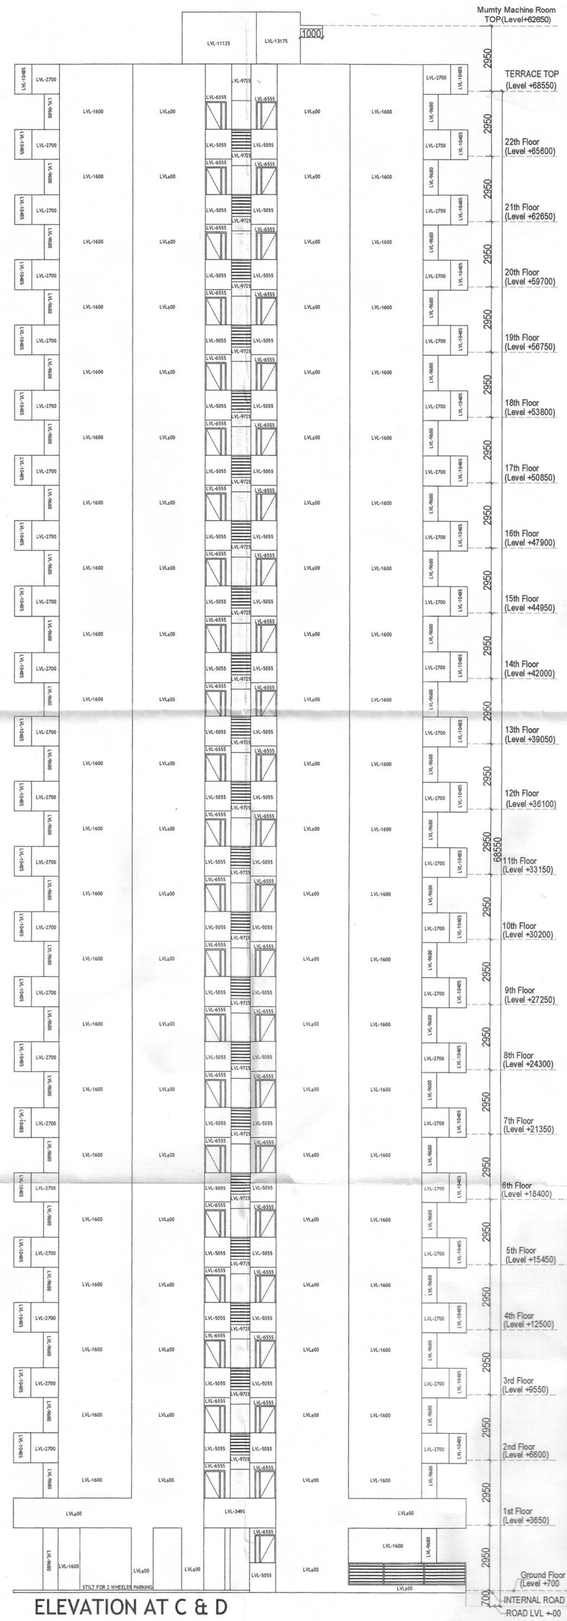

ELEVATION AT C & D

S.T.P. (HQ) Member Secretary B.P.A.C.
S.T.P. (G) Member B.P.A.C.
C.T.P.(HR) Chairman B.P.A.C.

DTP(HQ)
ATP(HQ)
AD
PA
ATP

Parveen Kumar
SD(HQ)
DTP (HQ)
Member
BPAC

SANCTIONED
TO BE READ WITH THIS OFFICE
MEMO NO.:
DATED :

CLIENT:-
M/S NOWARA REALTY LLP

PROJECT : -
PROPOSED BUILDING PLAN OF AFFORDABLE GROUP HOUSING COLONY FOR AN AREA MEASURING 8.84375 ACRE (LICENCE NO.71 DATED 22.08.2025) FALLING IN THE REVENUE ESTATE OF VILLAGE FARUKHNAGAR, SECTOR-3 FARUKHNAGAR, DISTT. GURUGRAM BEING DEVELOPED BY SH. ANIL KUMAR JAIN S/O SH MAHENDER KUMAR JAIN SMT. SUDESH W/O SH. RAJENDER IN COLLABORATION WITH NOWARA REALTY LLP

ARCHITECTS
Pinnacle Architects Pvt.Ltd.
SCO. SECTOR 14, GURGAON
HARYANA

SCALE : 1:100

DRAWING NAME
TOWER-1 TO 5 & 7
ELEVATIONS

DRAWING NO. SUB-12

For NOWARA REALTY LLP
Authorised Signatory

APPLICANT'S SIGN.

VIMAL BAJAJ
Architect CA/96/19791
938, Sector-14, Gurgaon

ARCHITECT'S SIGN