SANCTIONED
Vide Memo No. P3558 Dated 19.3.25

DTP (HQ) Member Secretary BPAC | STP Member BPAC | CTP Chairman BPAC

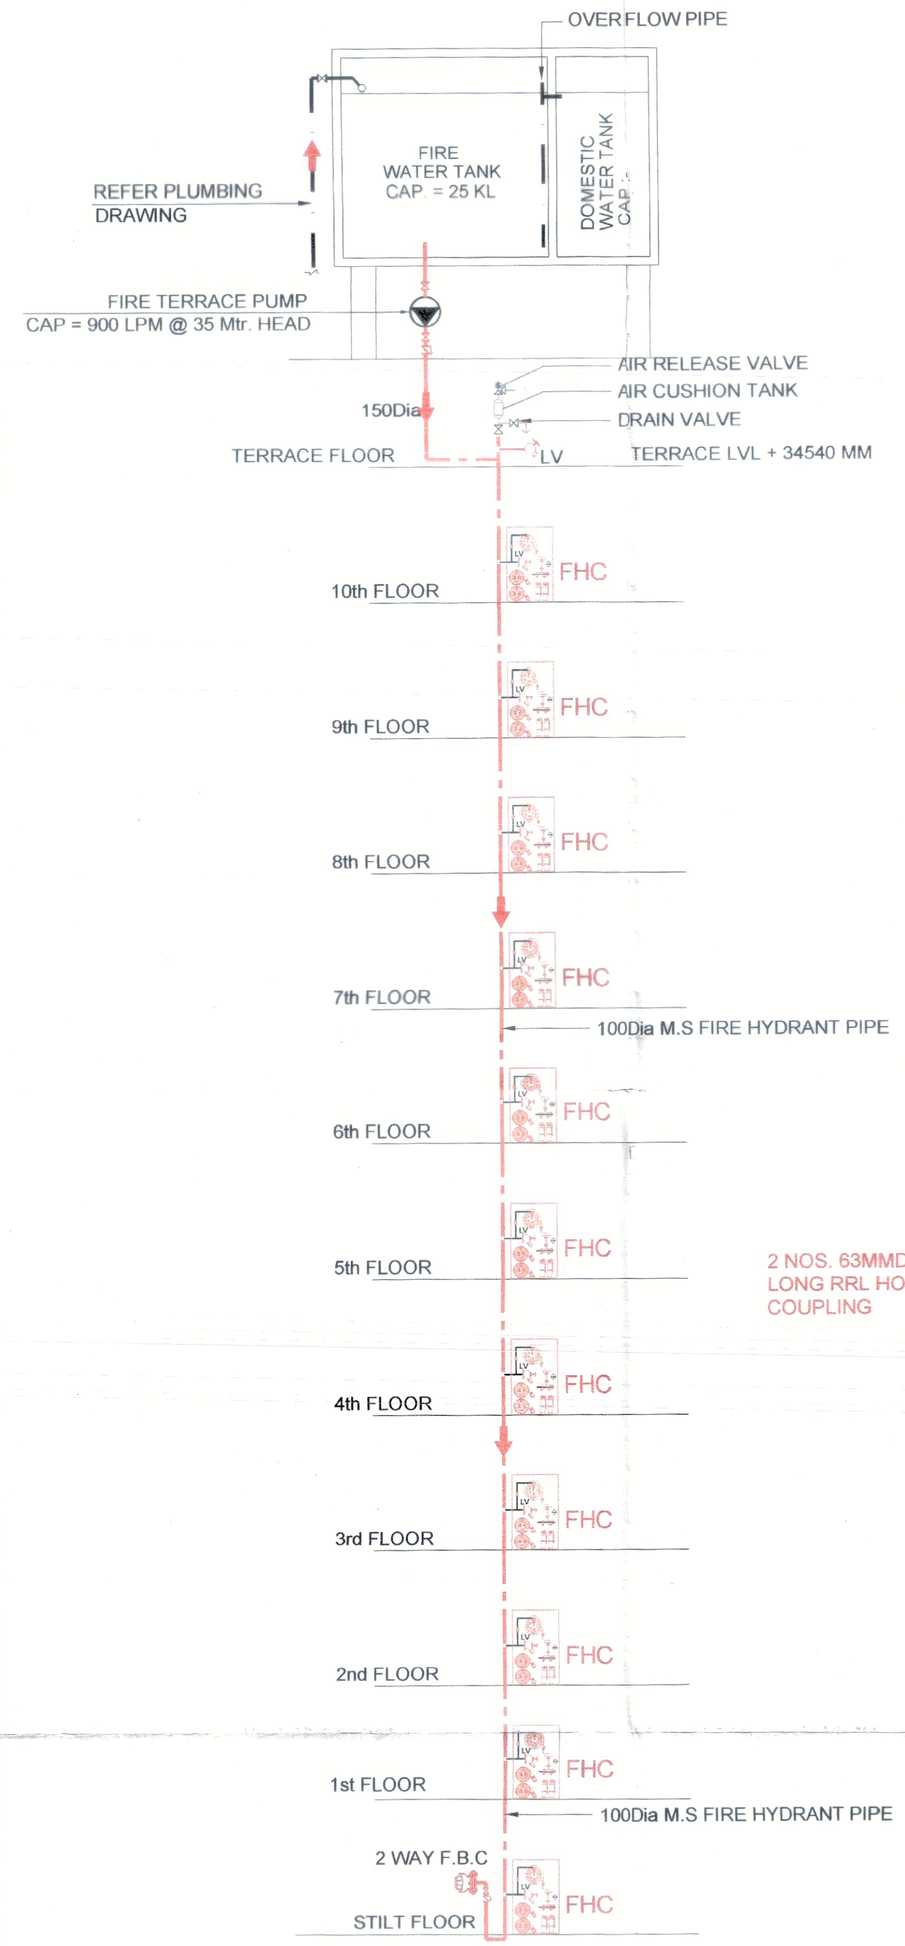

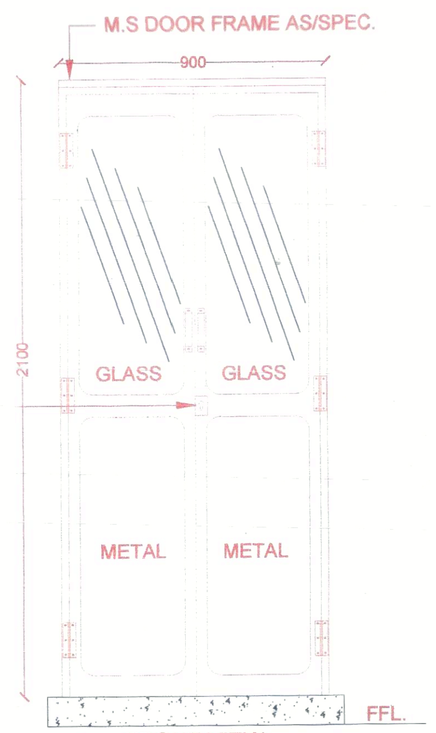

FRONT VIEW
SCALE NTS

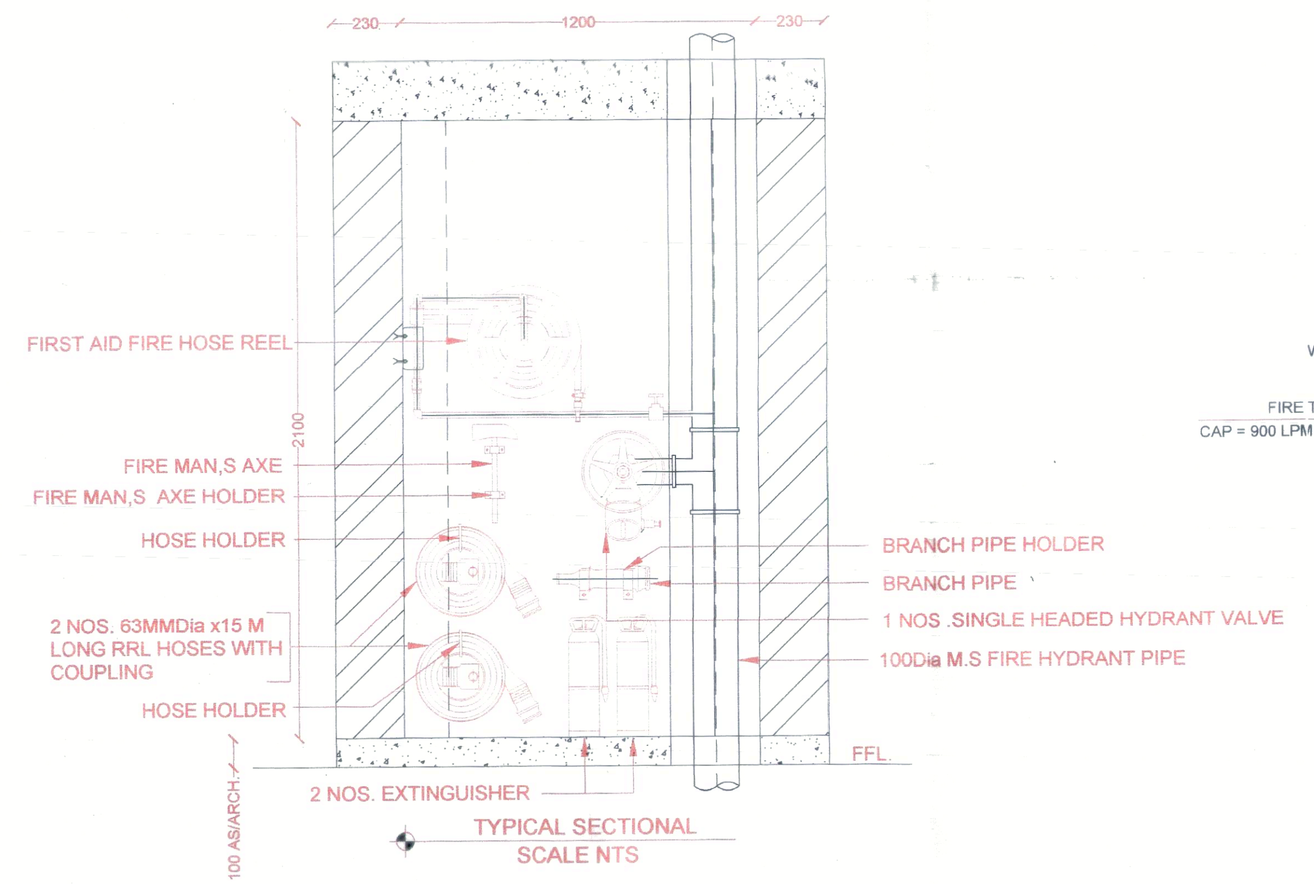

TYPICAL SECTIONAL
SCALE NTS

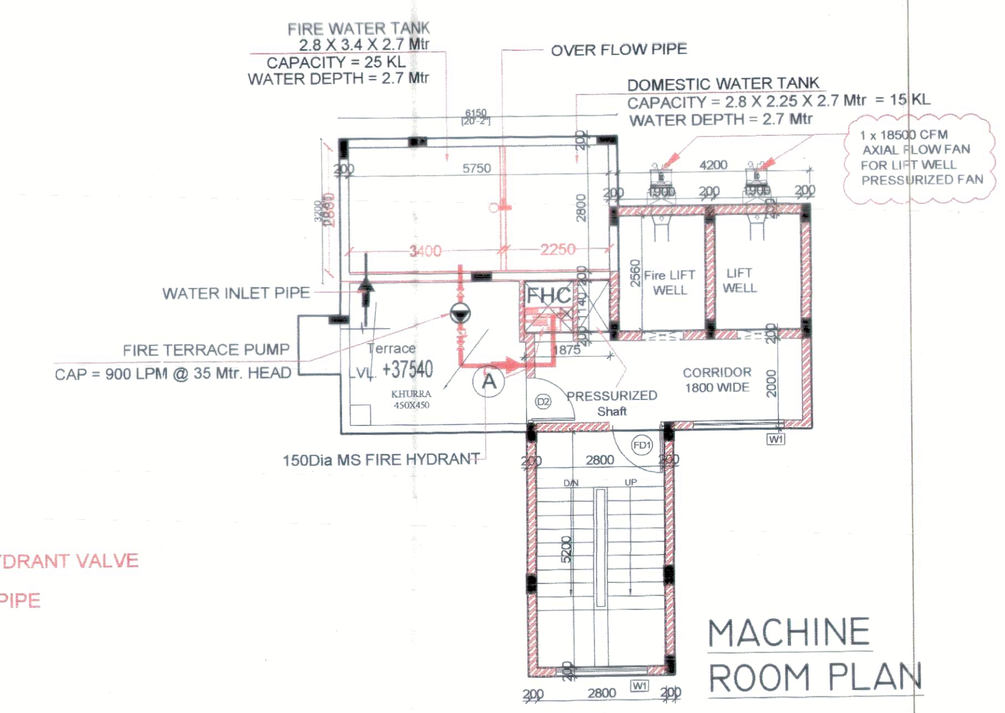

MACHINE ROOM PLAN

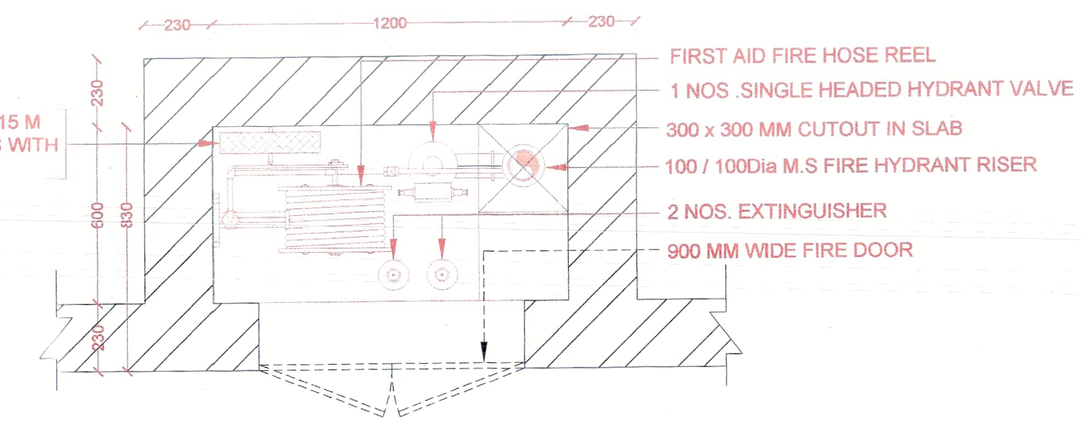

DETAIL OF FIRE HOSE CABINET
SCALE NTS

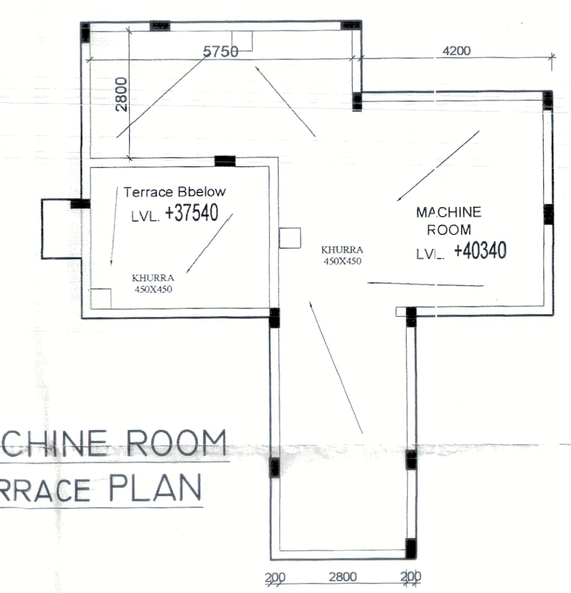

MACHINE ROOM
TERRACE PLAN

LEGEND :-

— - —	FIRE HYDRANT LINE
F.B.C	FIRE BRIGADE CONNECTION

CONSULTANTS :-

SONI CONSULTANTS
Plumbing & Fire Suppression Consultants
B-2A/139, Janak Puri, New Delhi - 110058
PH - 011 - 45501699 , 41403781
e-mail : info@soniconsultants.in
Website : www.soniconsultants.in

The Jai Guru Dev Govt. Employees Co-op. Group Housing Society Ltd
PRESIDENT/SECRETARY SIGNATURE

VIVEK VOHRA
ARCHITECT'S SIGNATURE

PROJECT :
PROPOSED Building Plan of Group Housing Site No-03, Sector -10, Rewari , Haryana - The Jai Gurudev Govt. Employees Co-operative Group Housing Society Ltd. ,

SCALE	NTS	DRAWING TITLE	SHEET NO. -
DATE	30.07.24	FIRE FIGHTING SCHEMATIC DIAGRAM	3/3
DEALT	RAM SINGH		
CHECKED		PROJ. NO.- AAS/14/2022-23	

AADHAR SHILA
ARCHITECTS , PLANNERS & INTERIOR DESIGNERS
199, Punjabi Bagh Apartments, Main Rohtak Rd.,
N Delhi-63. 91-9811566977 ,
aadharshila2002@gmail.com