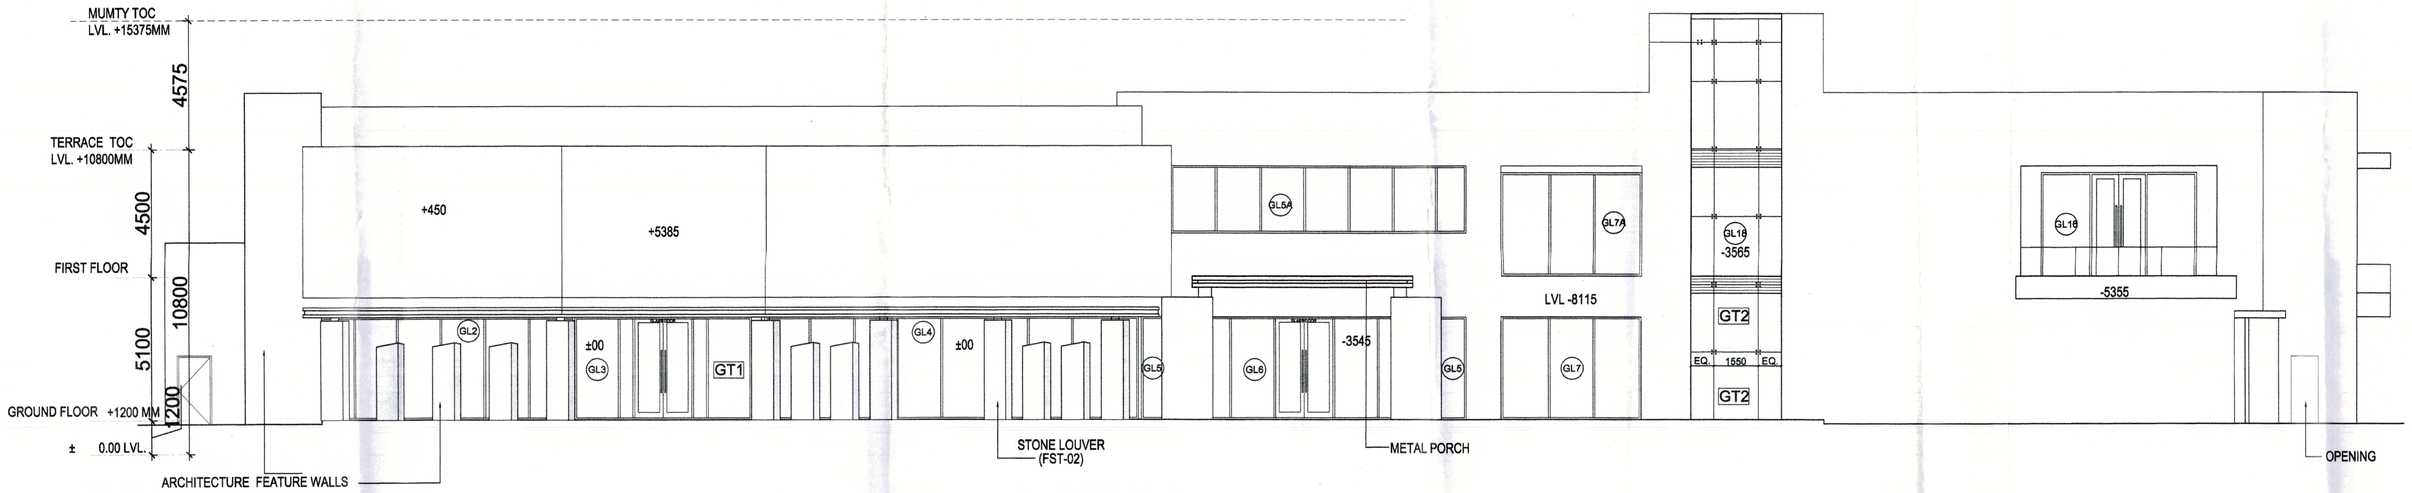

ELEVATION 1

ELEVATION AS PER STRUCTURE

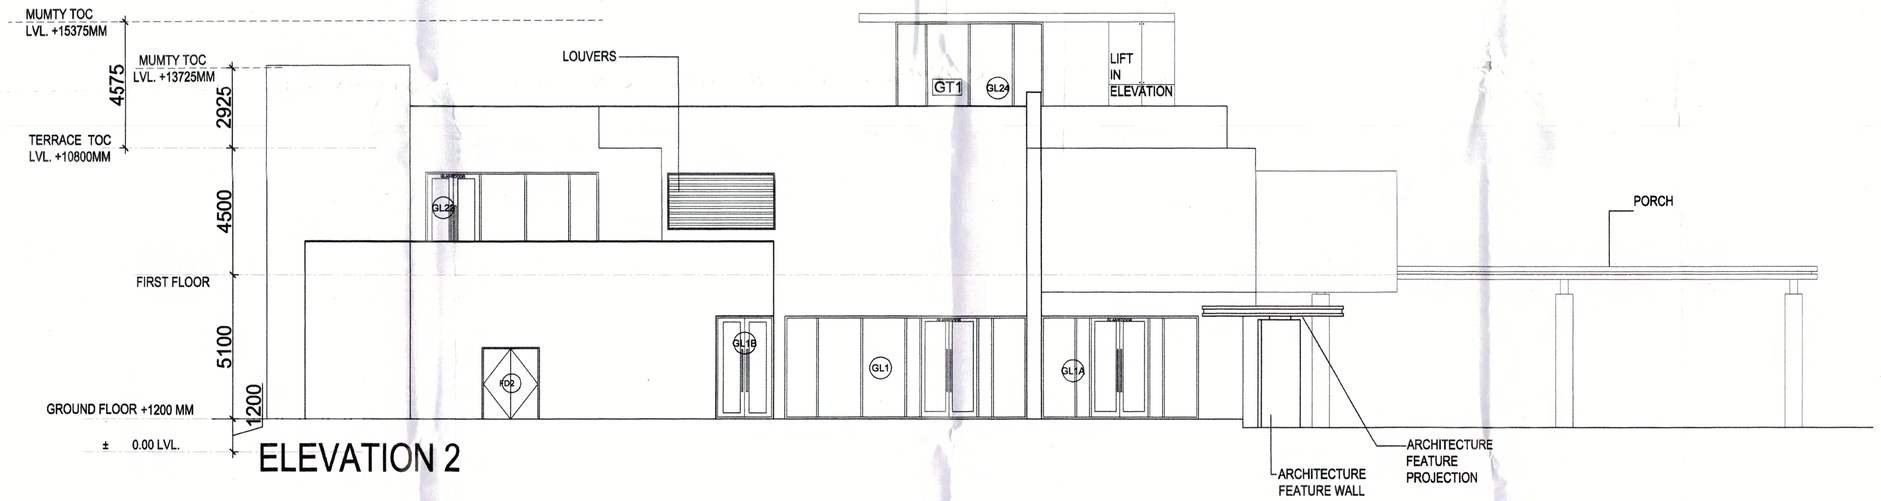

ELEVATION 2

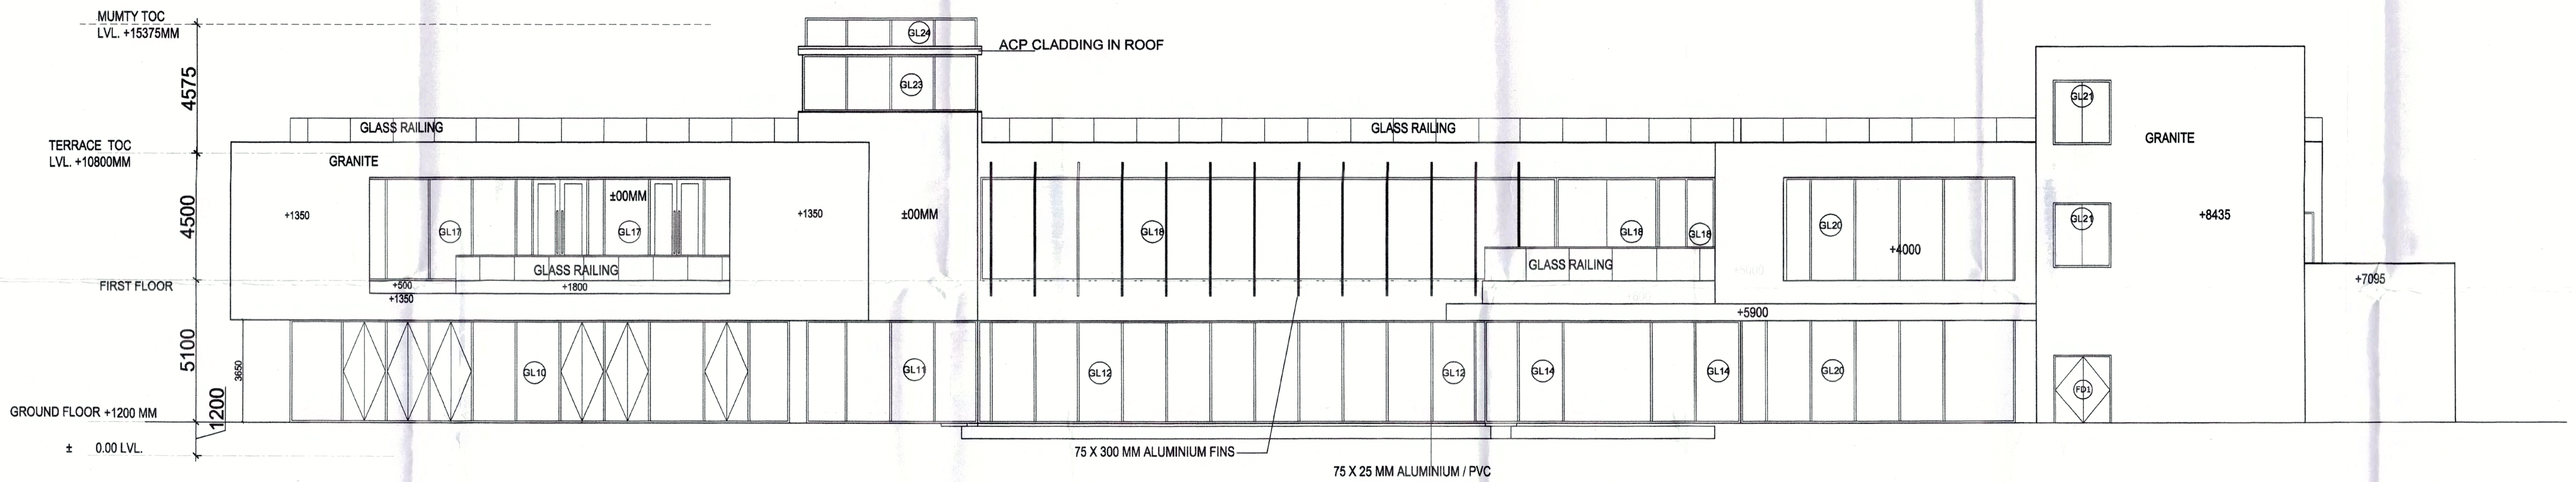

ELEVATION 3

ELEVATION 4

Ram A. Bansal
AD(HQ)

DD(T)
MEMBER
BPAC

SANCTIONED
TO BE READ WITH THIS OFFICE
MEMO NO.: 19172
DATED : 31-05-2022

J.D. P.C. A.T.P.

NOTES & REFERENCES

1. ALL DIMENSIONS ARE IN MM.
2. ALL DIMENSIONS TO BE READ NOT SCALED.
3. ALL LEVELS ARE IN MM w.r.t. ±00MM.
4. BUILDING ENSURES THE PROVISION OF PROPER FIRE SAFETY MEASURE AS PER N.B.C.
5. BUILDING STRUCTURE WILL BE DESIGNED AS PER RELEVANT IS CODES AGAINST EARTH QUAKE HAZARDS & RESISTANCE.
6. ALL SHAFTS SHALL BE MECHANICALLY VENTILATED WITH 100% POWER BACKUP

KEY PLAN :

PROJECT :
PROPOSED BUILDING PLAN FOR
GROUP HOUSING COLONY
MEASURING 10 ACRES
(licence no. 58 of 2017 dated 27-7-2017)
in Village Ullawas, Sector-61, District
Gurugram Manesar
Urban Complex being developed by
Puri Construction Pvt. Ltd. & Others

CLIENT's NAME :
PURI CONSTRUCTION PVT. LTD.

CLIENT's SIGNATURE :
For PURI CONSTRUCTION PVT. LTD.
Authorised Signatory

PRINCIPAL ARCHITECT :
RKA
RAJINDER KUMAR ASSOCIATES
ARCHITECTS PLANNERS DESIGNERS ENGINEERS
B-6/17 Shopping Centre Safdarjung Enclave New Delhi 110029 India
T 91 11 26182930 / 26182931
F 91 11 26186674

ARCHITECT's SIGNATURE :
RAJINDER KUMAR
CA/2490/75

STRUCTURAL CONSULTANT :
PLANNING AND DESIGN BUREAU,
M-31, Greater Kailash-II,
(Opp. Arya Samaj Mandir),
New Delhi-110048,
Tel : 011-29210981, 011-41436775
Website : www.pdbcon.in

SUBMISSION DRAWING
FOR SANCTION OF BUILDING PLANS

DRAWING TITLE :
COMMUNITY BUILDING
ELEVATIONS

Scale : 1:100 | DATED :

DEALT BY: S.K.

NORTH | Dwg No. SD-205 | Rev no. R-0