

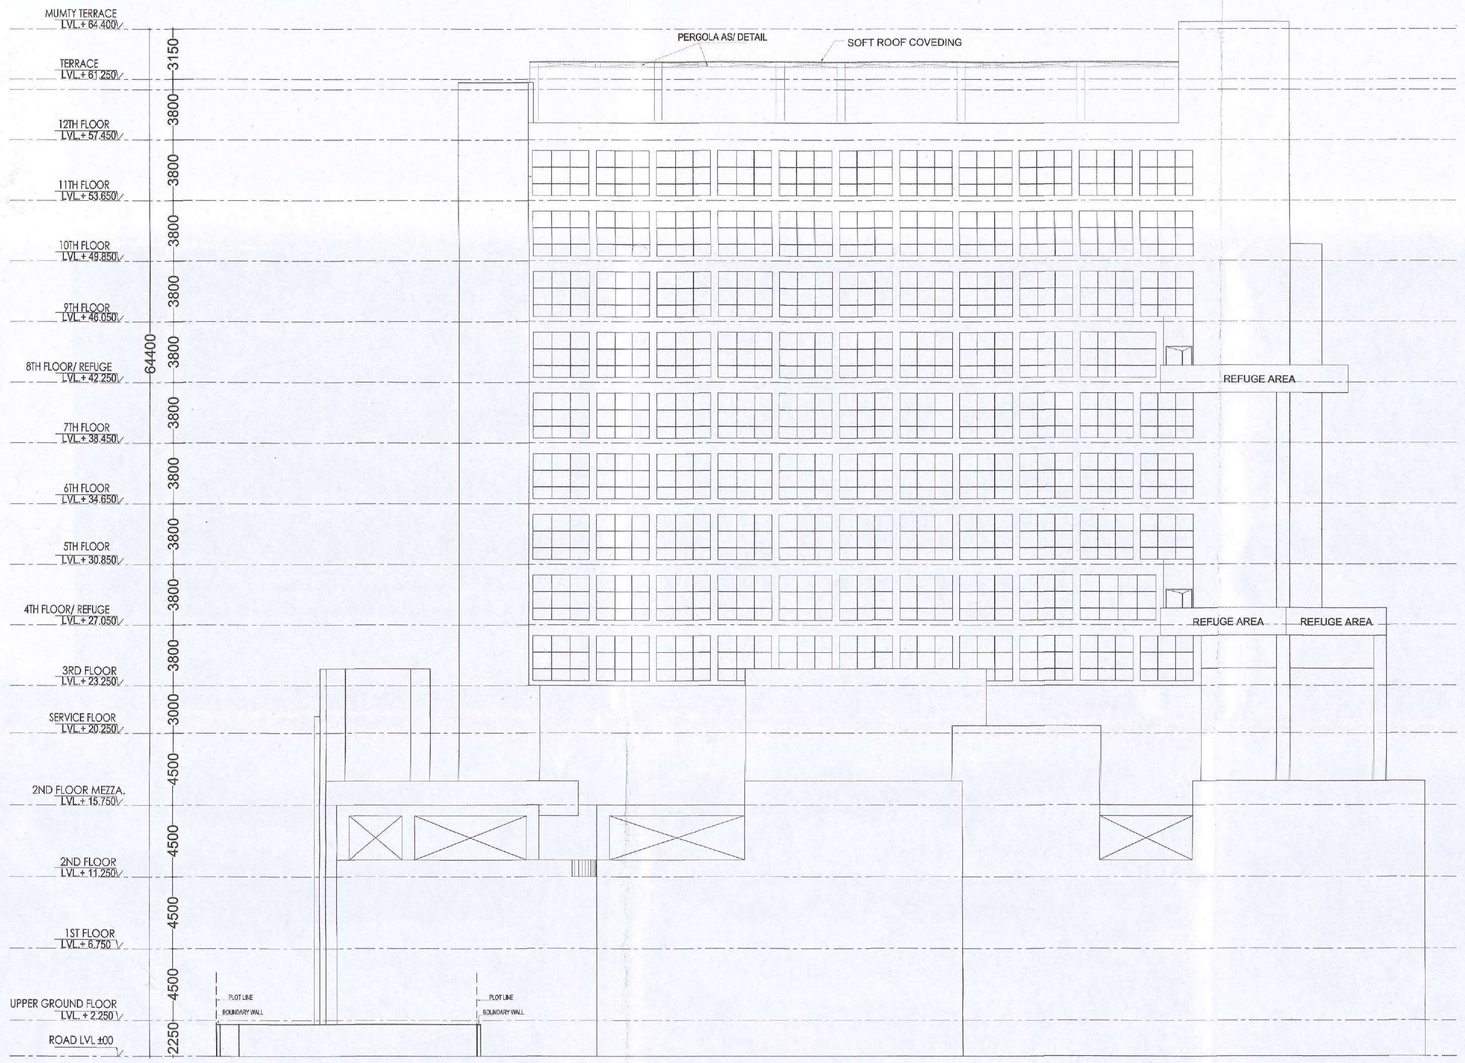



ELEVATION - 'D'

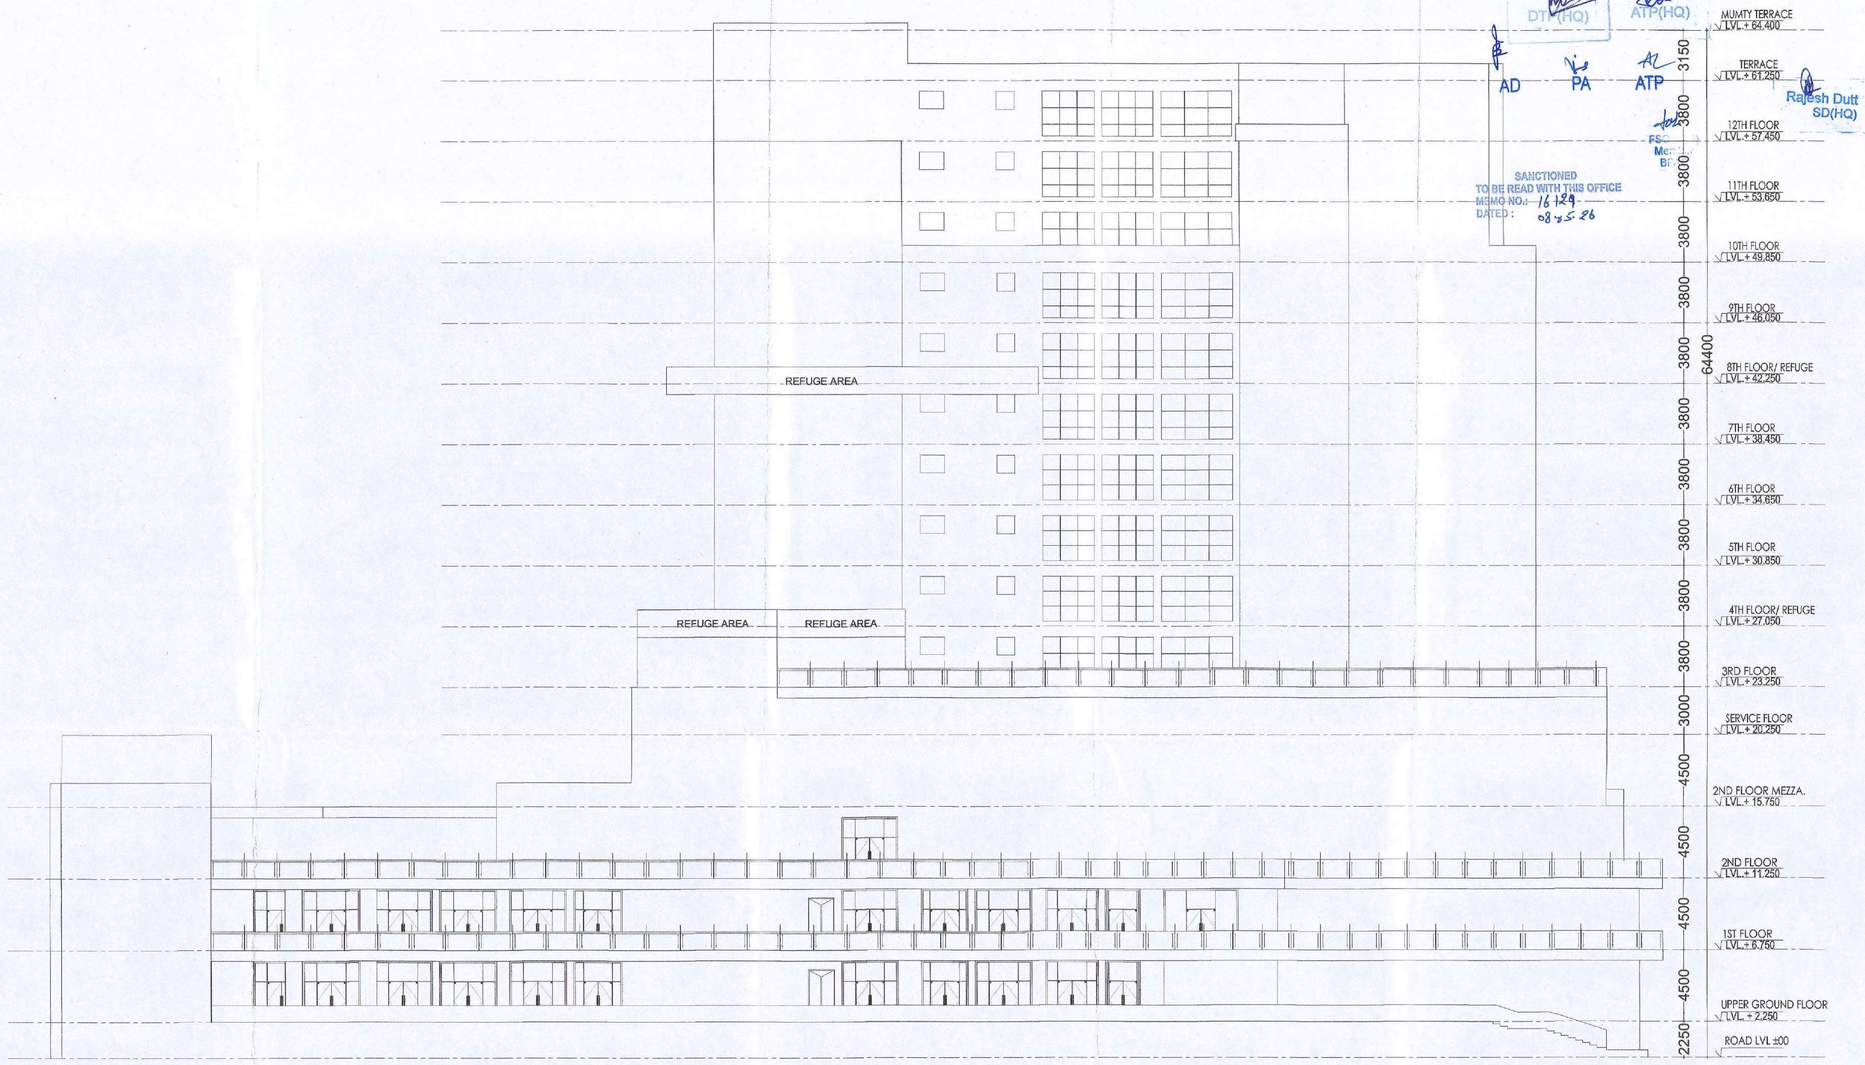

ELEVATION - 'A'

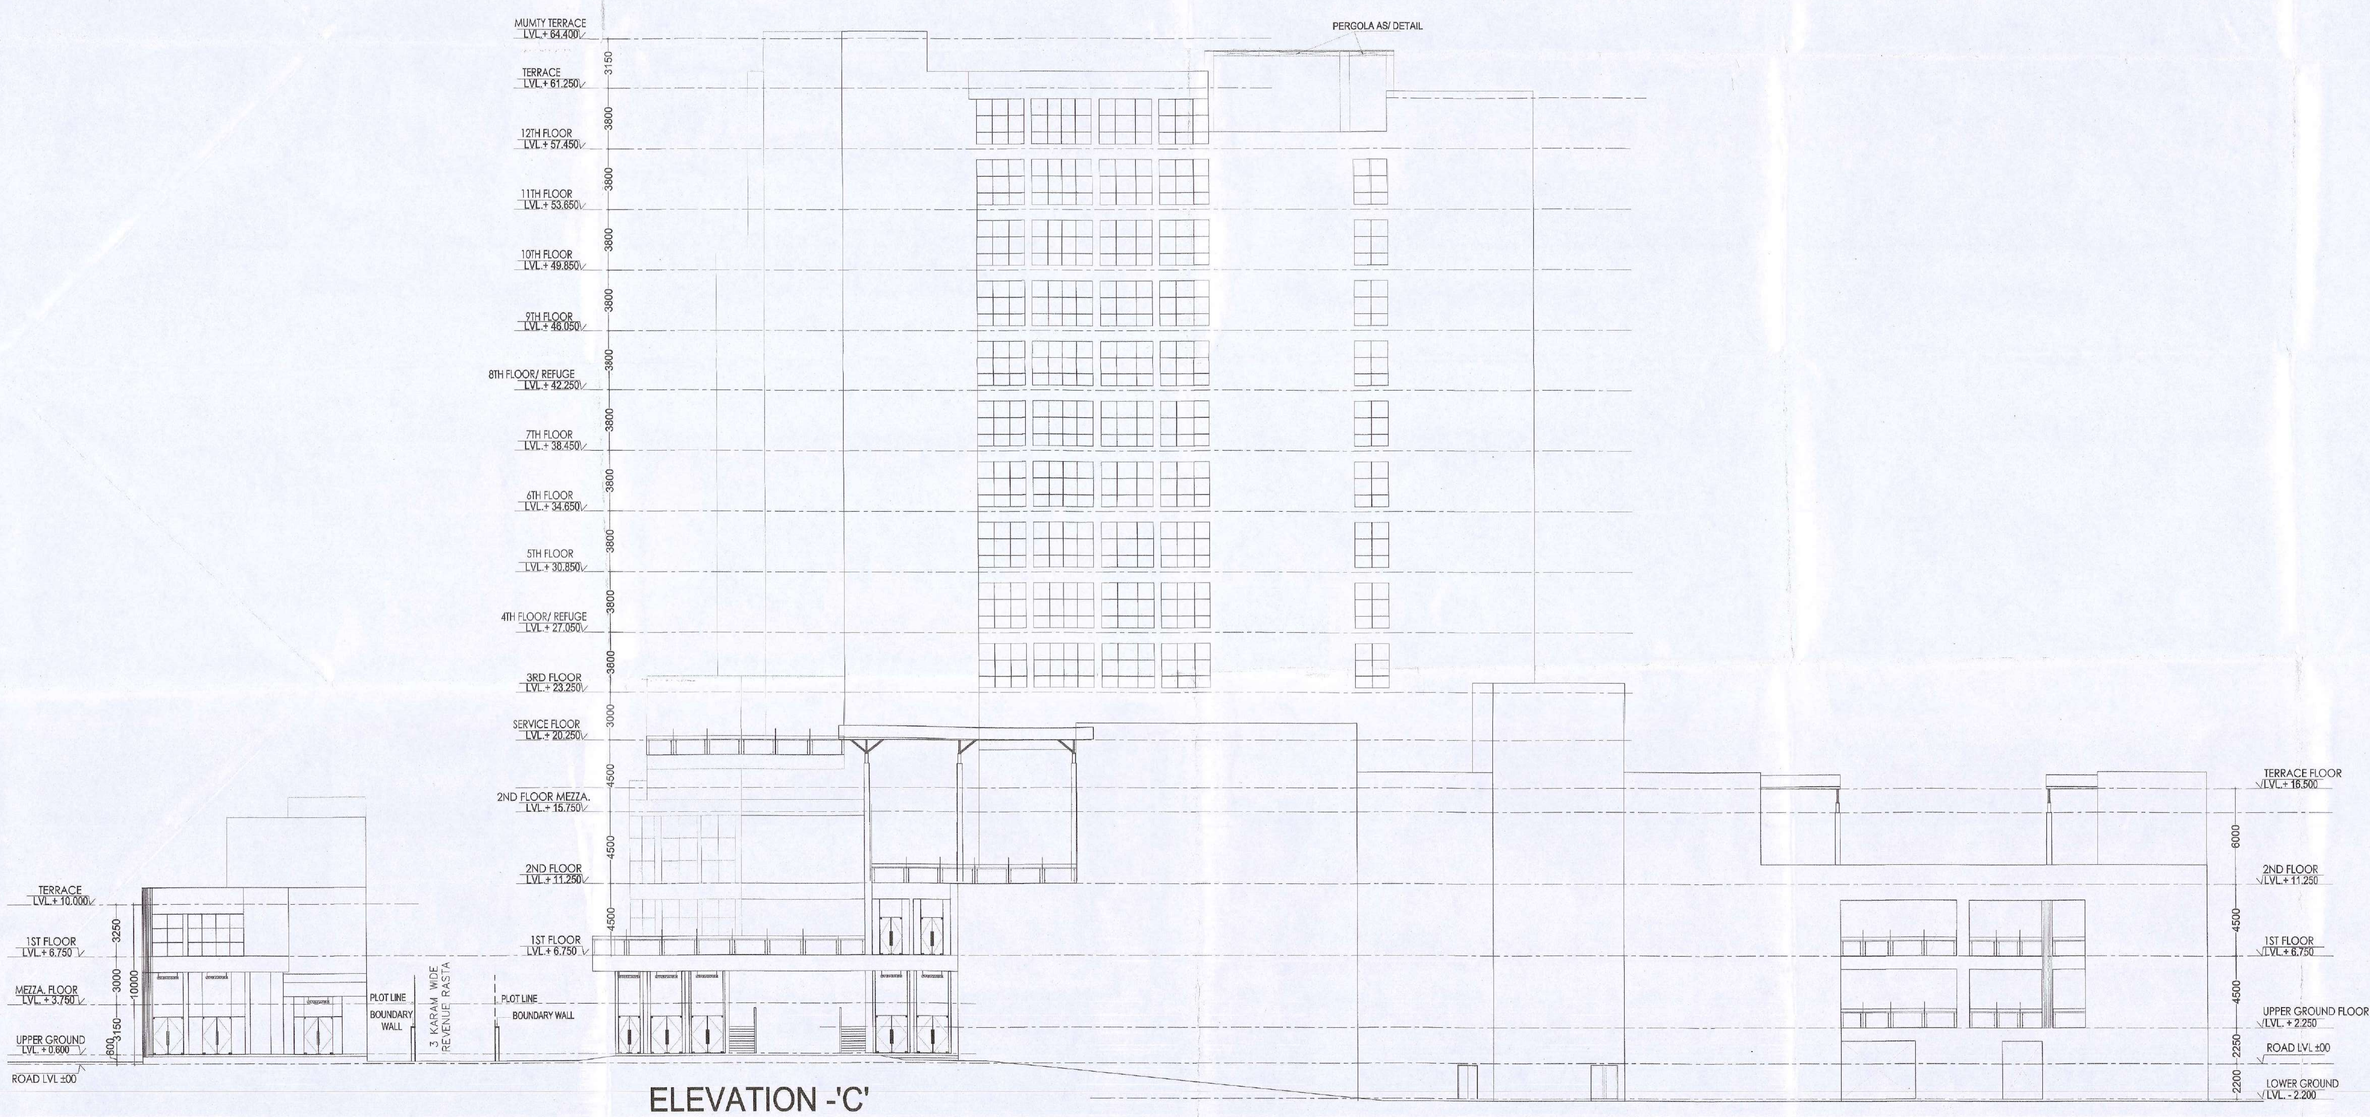

ELEVATION -'C'

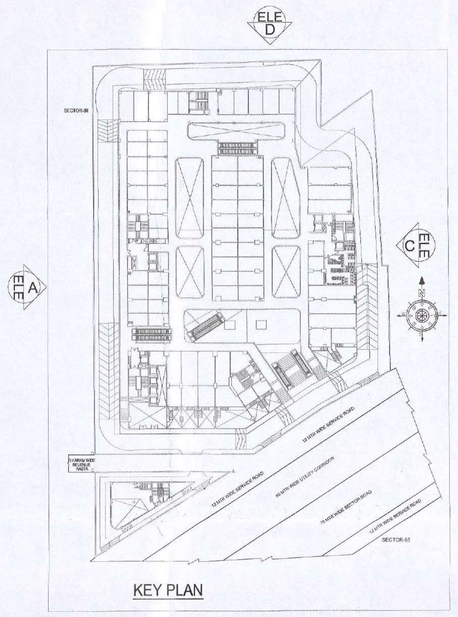

KEY PLAN

This is a PROVISIONAL BUILDING P approved only for the purpose of invit objections from the general public

S.T.P.(HQ) Member Secretary B.P.A.C.
B.T.P.(G) Member B.P.A.C.
DTP(HQ)
ATP(HQ)
AD
PA
ATP
Rajesh Dutt SD(HQ)

SANCTIONED
TO BE READ WITH THIS OFFICE
MEMO NO.: 16129
DATED: 08-05-26

NOTES:-
THIS DEVELOPMENT HAS BEEN CONCEIVED, DESIGNED AND DRAFTED ON THE BASIS OF THE FOLLOWING:-
1. ALL USEABLE OFFICE SPACES/RETAIL SPACES (LIKE SHOP AREAS, ENTERTAINMENT) WILL BE AIR-CONDITIONED. THEREFORE,NO PROVISION HAS BEEN MADE FOR NATURAL VENTILATION OF SPACES.
2. ALL TOILETS/KITCHENS WILL BE MECHANICALLY VENTILATED.CONDITIONED AIR FROM THE FLOOR WILL BE SUCKED IN TO THE TOILETS/KITCHENS AND VENTED OUT THROUGH A VENT SHAFT.
3. ALL SPACES (OFFICE SPACES,RETAIL SPACES,SERVICE AREAS, PARKING BASEMENT,ETC) WILL BE ARTIFICIALLY LIT. ANY NATURAL LIGHT WHICH IS AVAILABLE IN THE OFFICE SPACES IS ONLY INCIDENTAL AND NOT ESSENTIAL TO THE FUNCTIONING OF THE BUILDING.
4. 100% STANDBY GENERATING CAPACITY WILL BE PROVIDED FOR THE ENTIRE ELECTRICAL REQUIREMENT OF THE TOTAL SCHEME. THIS THEREFORE INCLUDE STANDBY GENERATION FOR ALL COMMON SERVICES, FIRE SERVICES, LIFTS ETC. AND ALSO THE ENTIRE ELECTRICAL LOAD FOR VENTILATION,AIR-CONDITIONING, LIGHTS AND ALL OFFICE EQUIPMENT.
5. BASEMENT WILL BE VENTILATED.
6. THIS BUILDING WILL BE SPRINKLED AS PER NBC NORMS.
7. HANDICAP RAMP WITH RAILING

For RECEPTIVE BUILDWELL LLP
Authorised Signatory

GIAN P. MATHUR
ARCHITECT
B. Arch., M.C.A., I.I.A.
CA No. 75769

OWNER'S SIGN | ARCHITECT'S SIGN

PROJECT:-
REVISED BUILDING PLAN OF COMMERCIAL COLONY AREA MEASURING 2.36875 ACRES (LICENCE NO. 48 DATED 18-04-2022) IN SECTOR-89, GURUGRAM BEING DEVELOPED BY RECEPTIVE BUILDWELL LLP.

TITLE:- ELEVATION- A, C & D | DRG NO.:- SB-15

THIS DRAWING IS THE PROPERTY OF GIAN P. MATHUR & ASSO (P) LTD AND SHALL NOT BE USED, COPIED OR REPRODUCED WITHOUT THEIR WRITTEN PERMISSION

DRAWN: R.S. | CHKD: A.S.

GIAN P. MATHUR AND ASSOCIATES (P) LTD
C - 50, East Of Kailash, New Delhi-110065
T : 46609099 I F 46609042
E : gpmw@airtelmail.in I W : www.gpmindia.com

SCALE:- 1:200 | DATE:- 07/MAR/2026

15