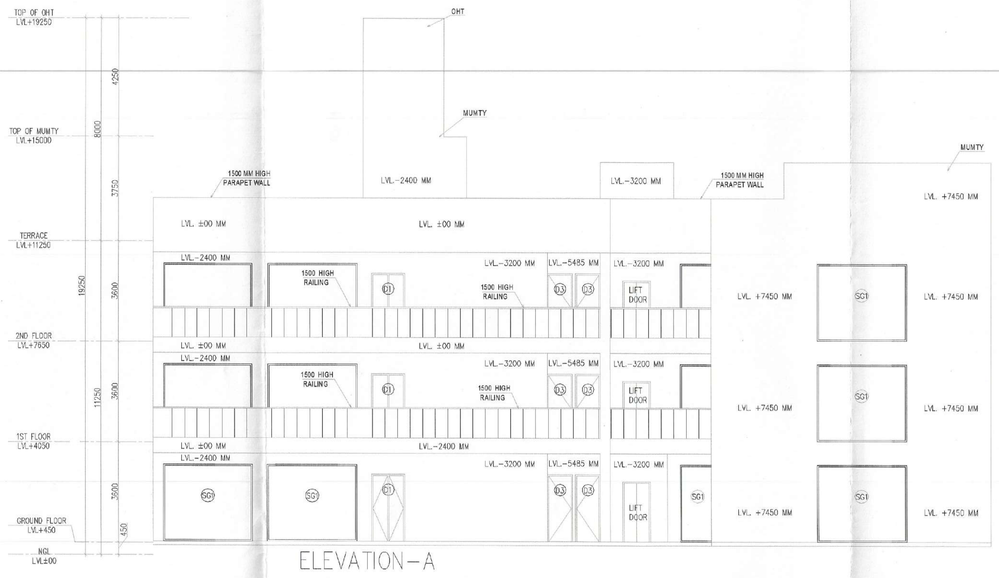

ELEVATION–A

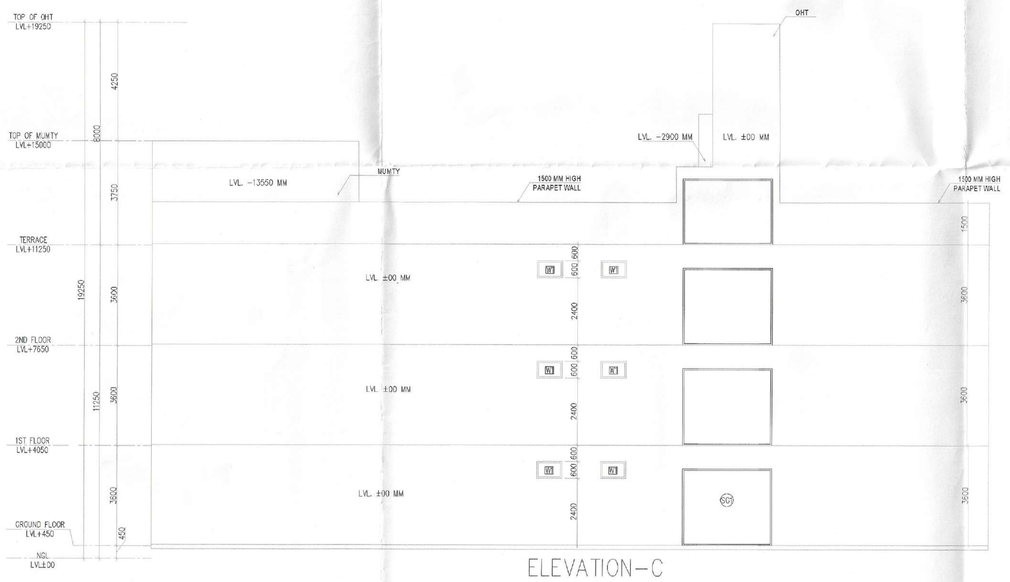

ELEVATION–C

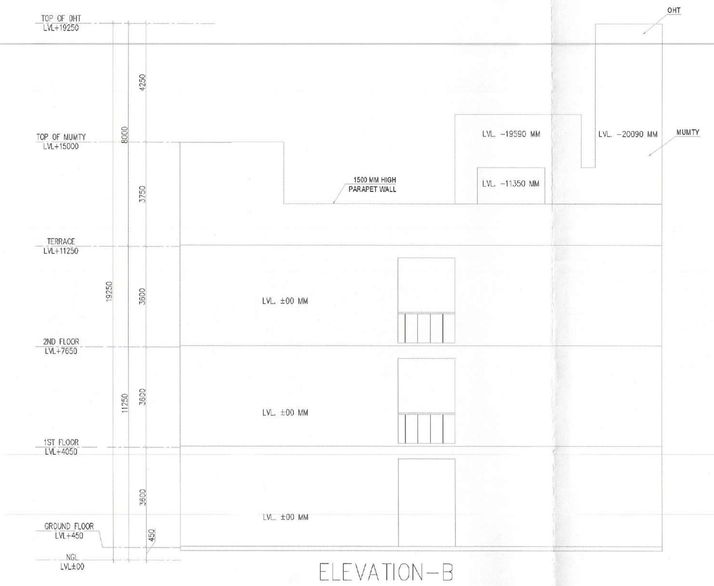

ELEVATION–B

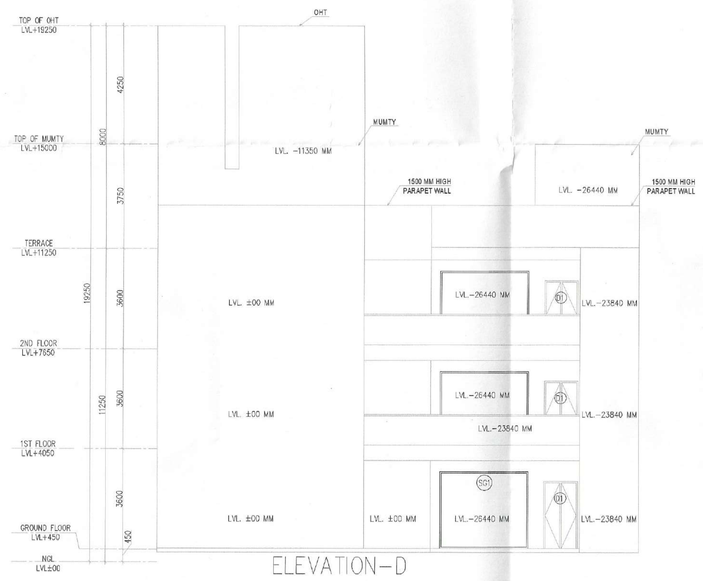

ELEVATION–D

SECTION–AA

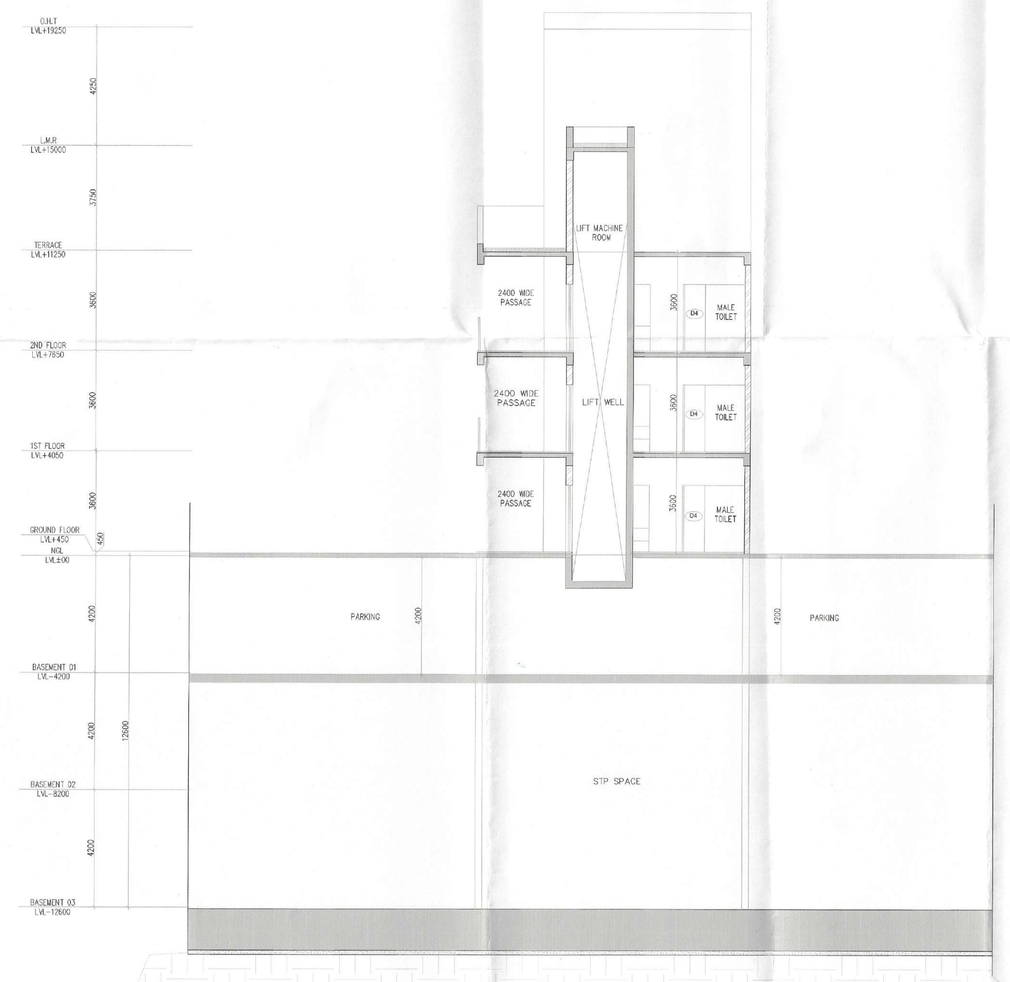

SECTION–BB

Note :–

1. BUILDING HAS AUTOMATIC SPRINKLER SYSTEM WHEREVER REQUIRED BY NBC.
2. BUILDING WILL BE DESIGNED (STRUCTURES) AS PER RELEVENT IS CODES FOR EARTH QUAKE RESISTANCE.
3. ALL TOILET & KITCHEN HAVE PERMANENT VENTILATION /EXHAUST
4. ALL BUILDINGS ARE NATURALLY VENTILATED AND WHERE EVER REQUIRED MECHANICAL VENTILATION IS PROPOSED WITH 100% POWER BACKUP.

Project

PROPOSED RESIDENTIAL COLONY (UNDER NILP POLICY DATED 11.05.2022) OVER AN AREA MEASURING 12.40 ACRES (LICENCE NO. 187 OF 2025 DATED 25-09-2025) IN THE REVENUE ESTATE FAZILPUR JHARSA, SECTOR-71, GURUGRAM, MANESAR URBAN COMPLEX BEING DEVELOPED BY UNISTAY HOSPITALITY PVT.LTD., YESHA DEVELOPERS LLP IN COLLABORATION WITH SIGNATUREGLOBAL (INDIA) LTD.

Client

SIGNATURE GLOBAL (INDIA) LTD.

Architects:

BOSE BROTHERS
ARCHITECTS,ENGINEERS,
INTERIOR DESIGNERS,CITY PLANNERS,
21-D CONNAUGHT PLACE,NEW DELHI-110001,
S-229, PANCHSHILA PARK, NEW DELHI-110017
DELHI CALCUTTA BOMBAY

S.T.P.(HQ) Member Secretary B.P.A.C. | S.T.P.(G) Member B.P.A.C. | C.T.P.(HR) Chairman B.P.A.C.

D.T.P.(HQ) | A.T.P(HQ) | J.D. | P.A. | A.T.P

DINESH KUMAR PA(HQ)

OWNER'S SEAL & SIGNATURE

SANCTIONED
TO BE READ WITH THIS OFFICE
MEMO NO.: 7552
DATED : 03-03-2026

FSO. (HQ) Member BPAC

SIGNATURE GLOBAL (INDIA) LTD.

ARCHITECT'S SEAL & SIGNATURE

BOSE BROTHERS ASSOCIATES KUMAR BOSE CHARTERED

DEC.–2025	Scale : 1:100	
Drawing Title:– ELEVATION–A,B,C &D, SECTION– AA &BB (COMMERCIAL–02)		Drawing No:– C2–02

N

39