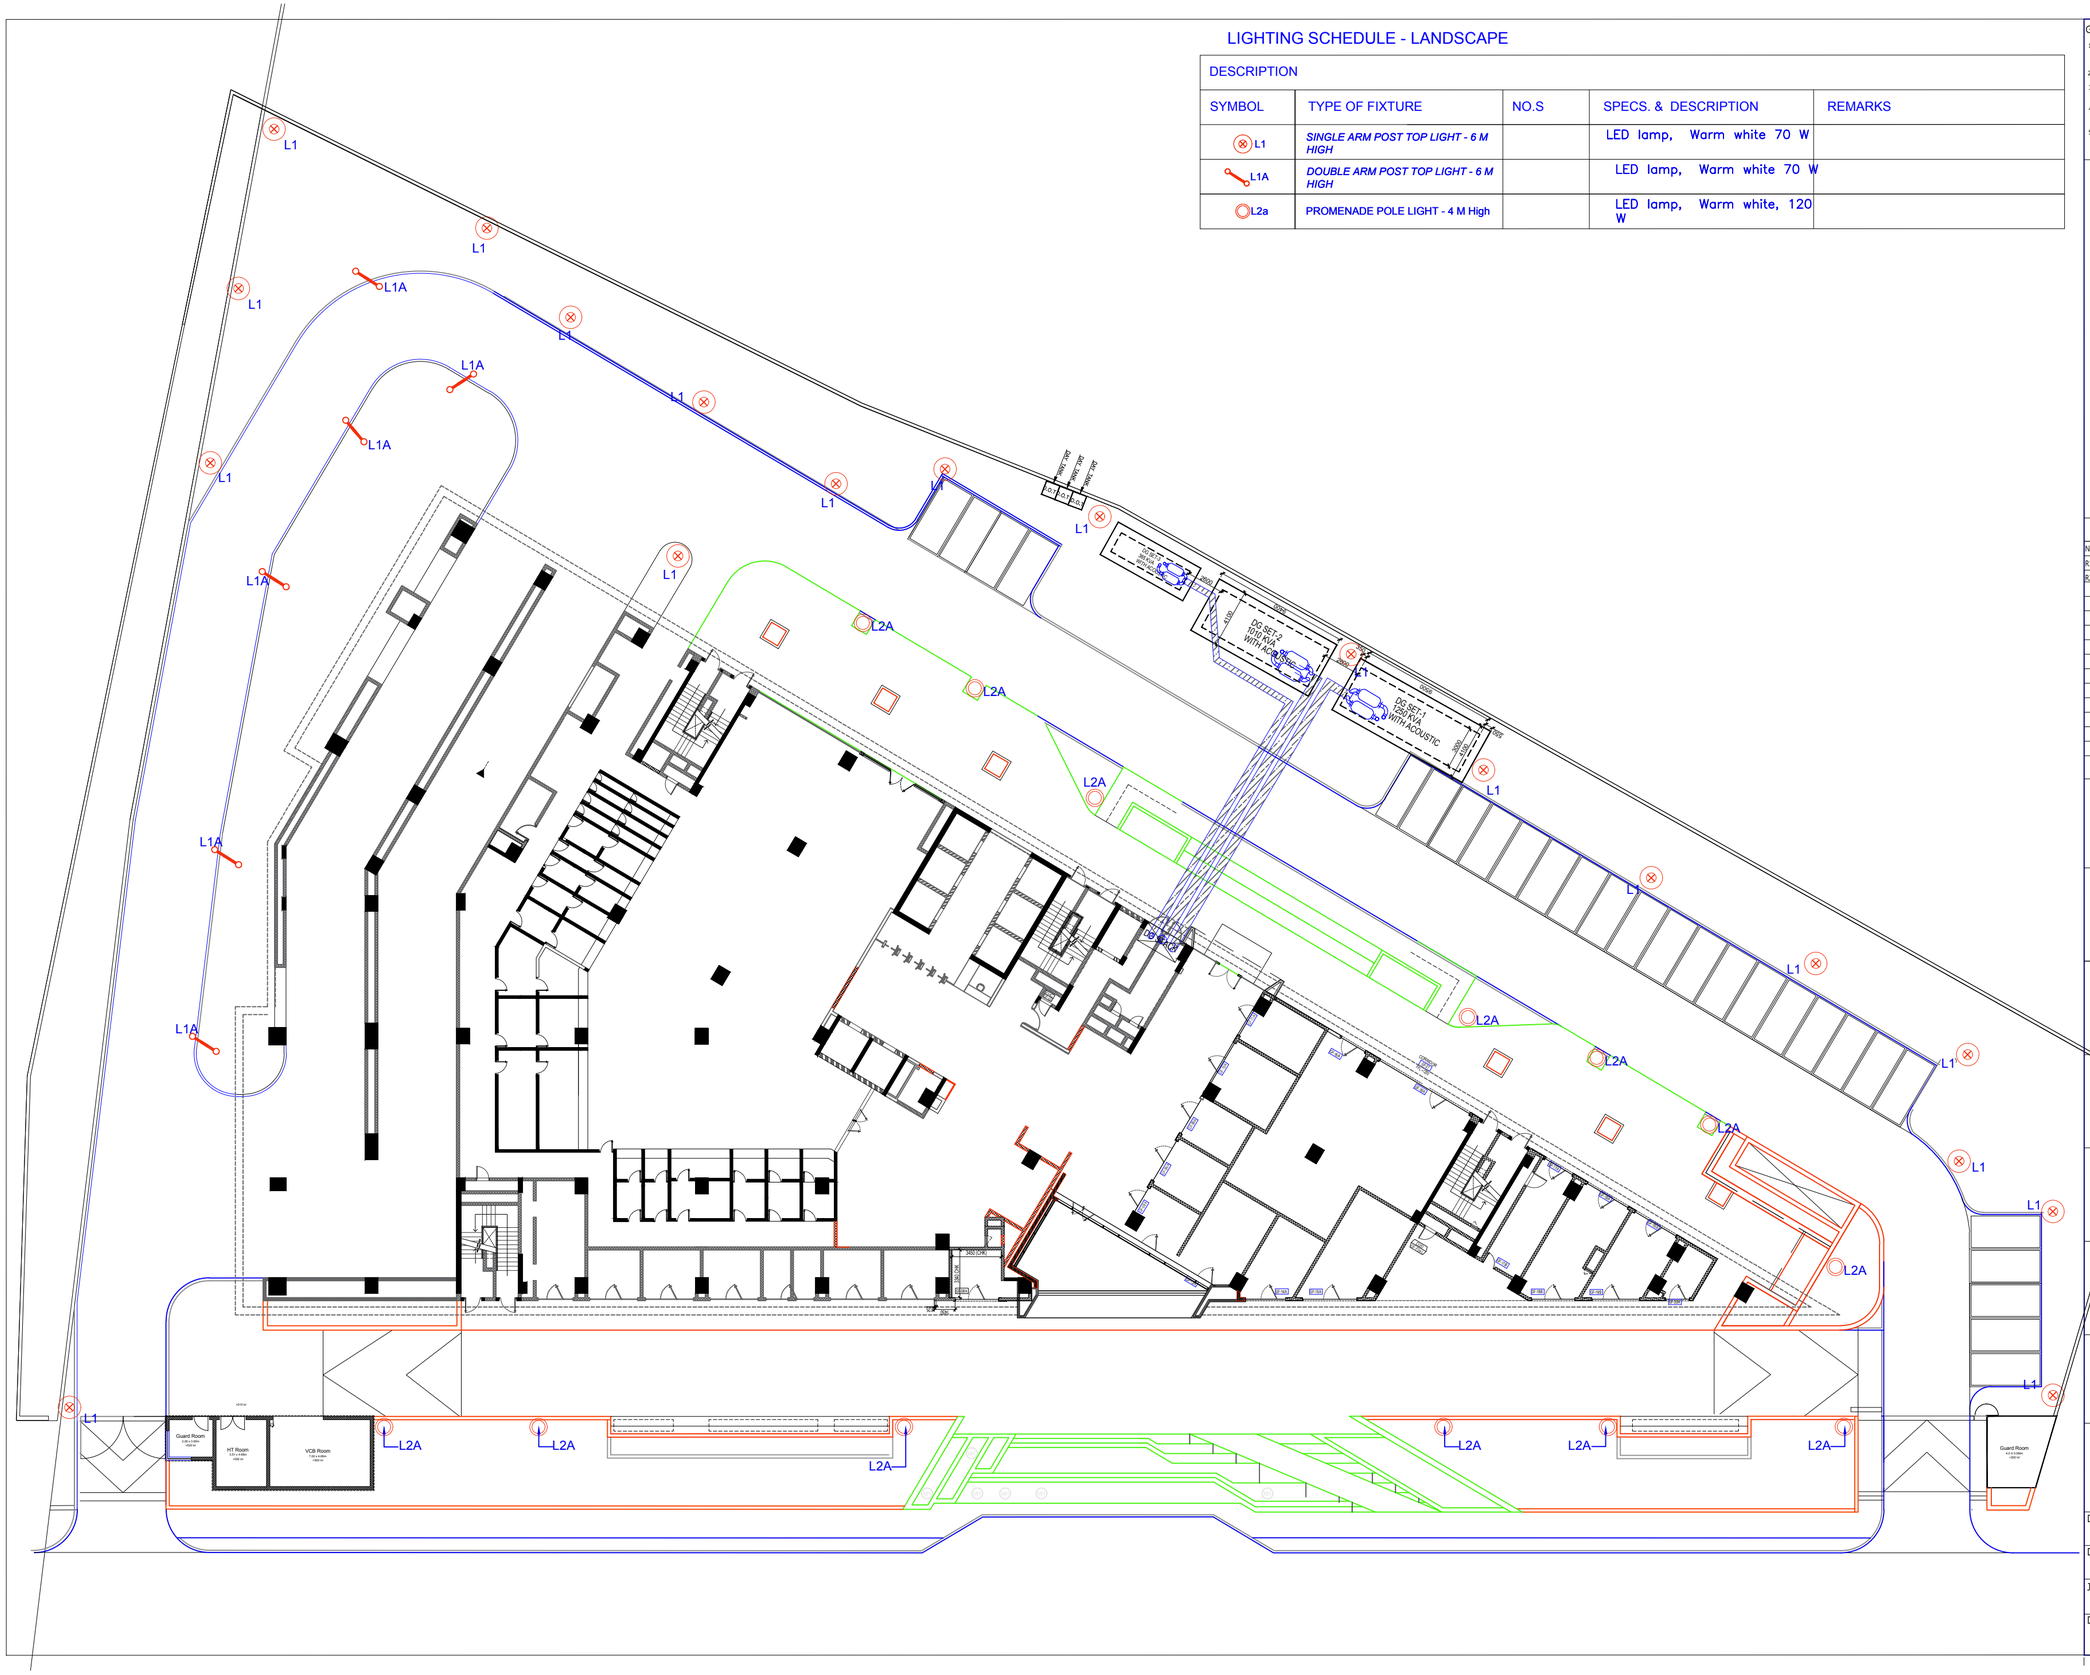

LIGHTING SCHEDULE - LANDSCAPE

DESCRIPTION

SYMBOL	TYPE OF FIXTURE	NO.S	SPECS. & DESCRIPTION	REMARKS
L1	*SINGLE ARM POST TOP LIGHT - 6 M HIGH*		LED lamp, Warm white 70 W	
L1A	*DOUBLE ARM POST TOP LIGHT - 6 M HIGH*		LED lamp, Warm white 70 W	
L2a	PROMENADE POLE LIGHT - 4 M High		LED lamp, Warm white, 120 W	

GENERAL NOTES

1. This drawing is the property of SWBI Architects Pvt. Ltd. and it is not to be reproduced, copied or handed over in any form except for the purpose for which it is intended.
2. All dimensions are in millimetres except where mentioned otherwise.
3. Drawings are not to be scaled,written dimensions are to be followed. All descrepencies to be brought to the notice commencement of any work.
4. This drawing is to be read in conjunction with details,large scale drawings, structural,plumbing,electrical and other relevant drawings.
5. Detail drawings shall supercede smaller of the Architect and resolved before scale drawings and notes.

NO.	DATE	INITIALS	DESCRIPTION REVISIONS / ISSUE
R1	11/06/19		GATE HOUSING REMOVED
R2	08/07/19		FRONT STEPS REVISED AS/MANHOLE LOCATIONS AT SITE

CLIENT

ARCHITECTS

STRUCTURAL CONSULTANTS

ELECTRICAL CONSULTANTS

PLUMBING CONSULTANTS

HVAC CONSULTANTS

PROJECT TITLE :

IMPERIA, MINDSPACE, GURGAON

DRAWING TITLE :

STREET LIGHTING PLAN

Drawn	Checked	Approved
Drawing Released For: FOR APPROVAL / TENDER / INFORMATION / GFC		Date 29.04.2019
Job Number	Scale 1:200	North
Drawing Number IM-AR-L-101		Rev. R0