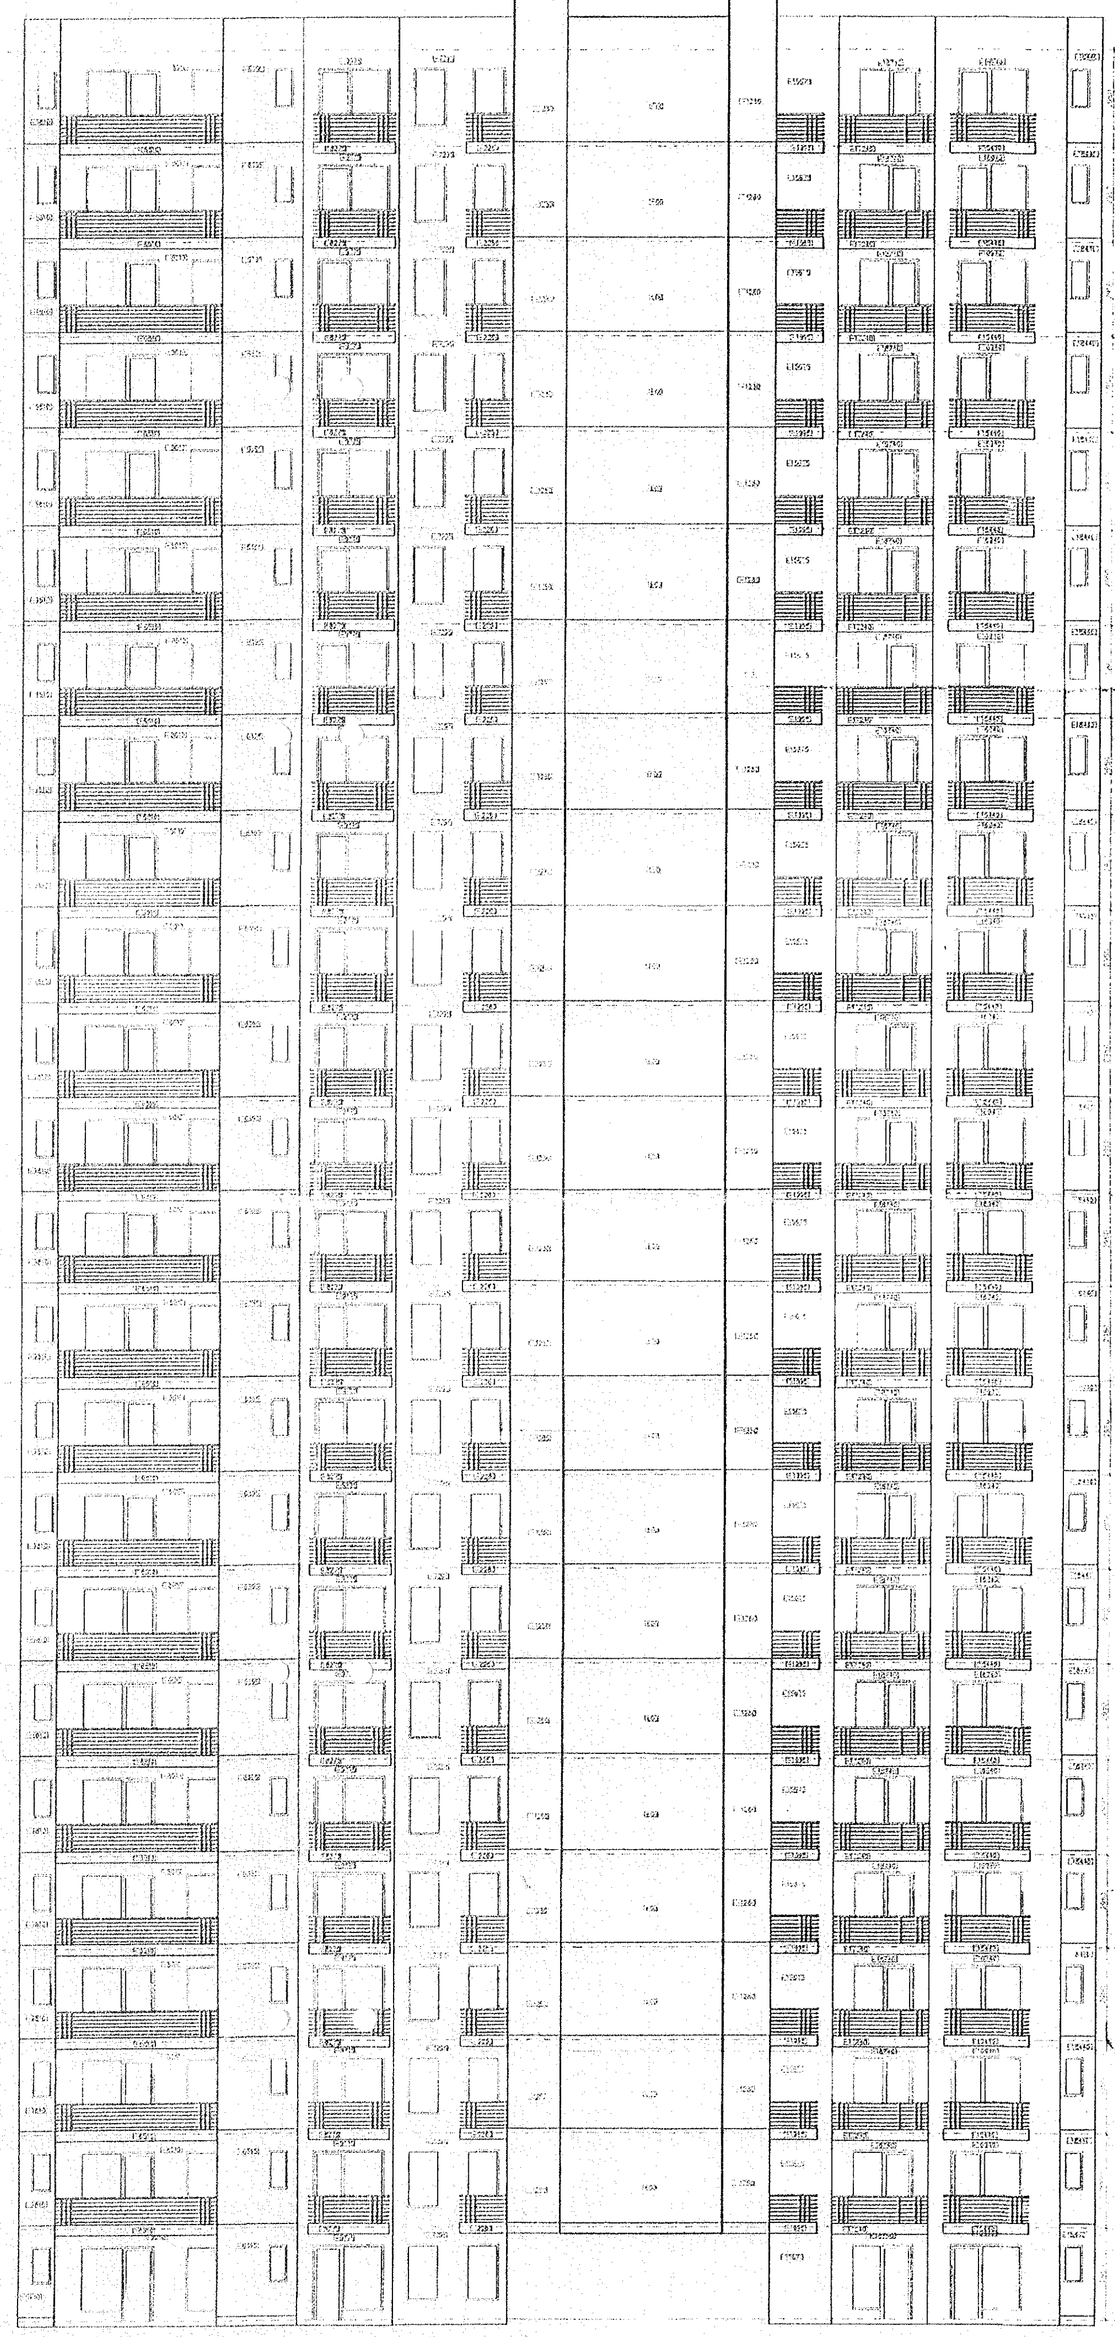

ELEVATION -1

ELEVATION -2

PROPOSED BUILDING PLAN FOR GROUP HOUSING AREA MEASURING 17.0 ACRES (LICENCE NO. 64 OF 2011 DATED 16.07.2011) IN SECTOR-37C, GURGAON

BEING DEVELOPED BY M/s PHOENIX DATATECH SERVICES(P) LTD. AND OTHERS

ARCHITECT

**PRADEEP SHARMA ARCHITECTS (P) LTD.**

**R4, POORVI MARG VASANT VIHAR NEW DELHI-57**

**TELE FAX 91-011-40509701-60**

SCALE : 1:100

DRAWING BY... P. PRADEEP

ARCHITECT'S SIGNATURE

**TOWER C & D**

DRAWING NO.

26074 13/12/12