J.T.P. (HD)
Member Secretary
D.P.C.

S.T.P. (G)
Member
D.P.C.

C.T.P. (H)
Chairman
D.P.C.

A2 A3 SD ATP

26079 13/12/12

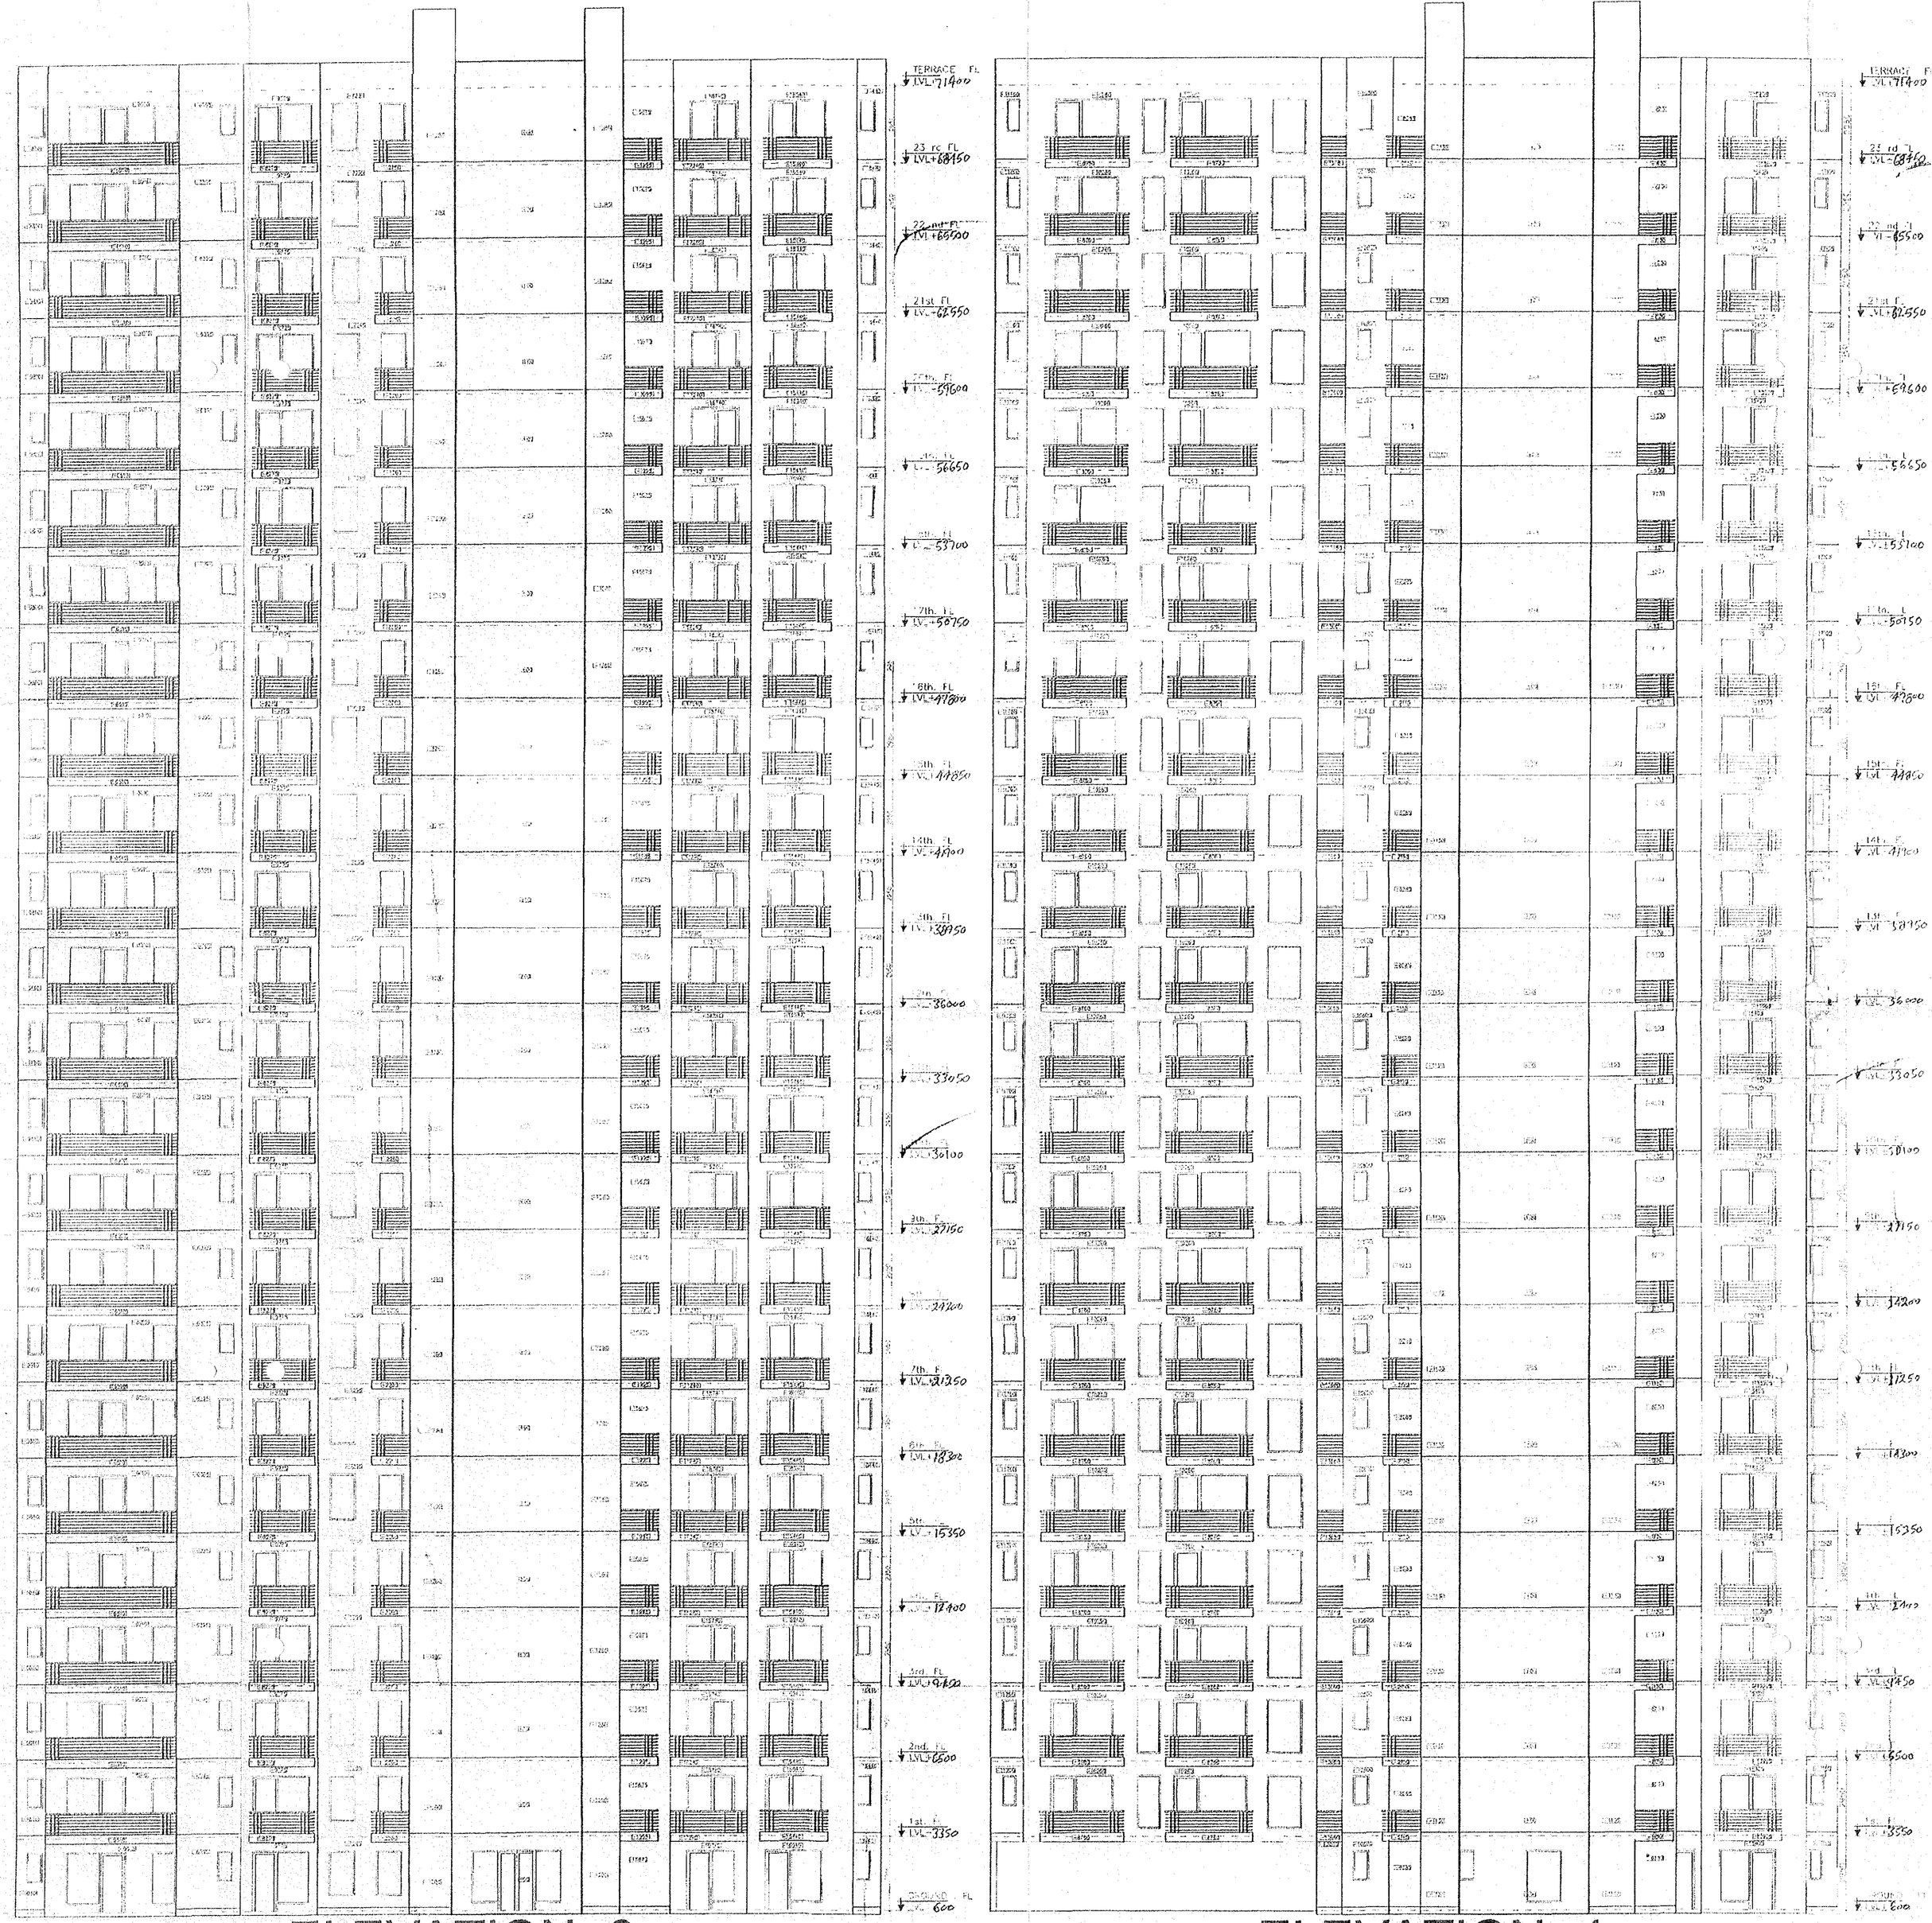

ELEVATION -3

ELEVATION -4

PROPOSED BUILDING PLAN FOR GROUP HOUSING AREA MEASURING 17.0 ACRES (LICENCE NO. 64 OF 2011 DATED 16.07.2011) IN SECTOR-37C, GURGAON
BEING DEVELOPED BY M/s PHOENIX DATATECH SERVICES(P) LTD. AND OTHERS

ARCHITECT
PRADEEP SHARMA ARCHITECTS (P) LTD.
64, POORVI MARG VASANT VIHAR NEW DELHI-57
TEL& FAX 91-011-46550741-46

SCALE : 1:100

TOWER C & D

DRAWING BY:

DRAWING TITLE