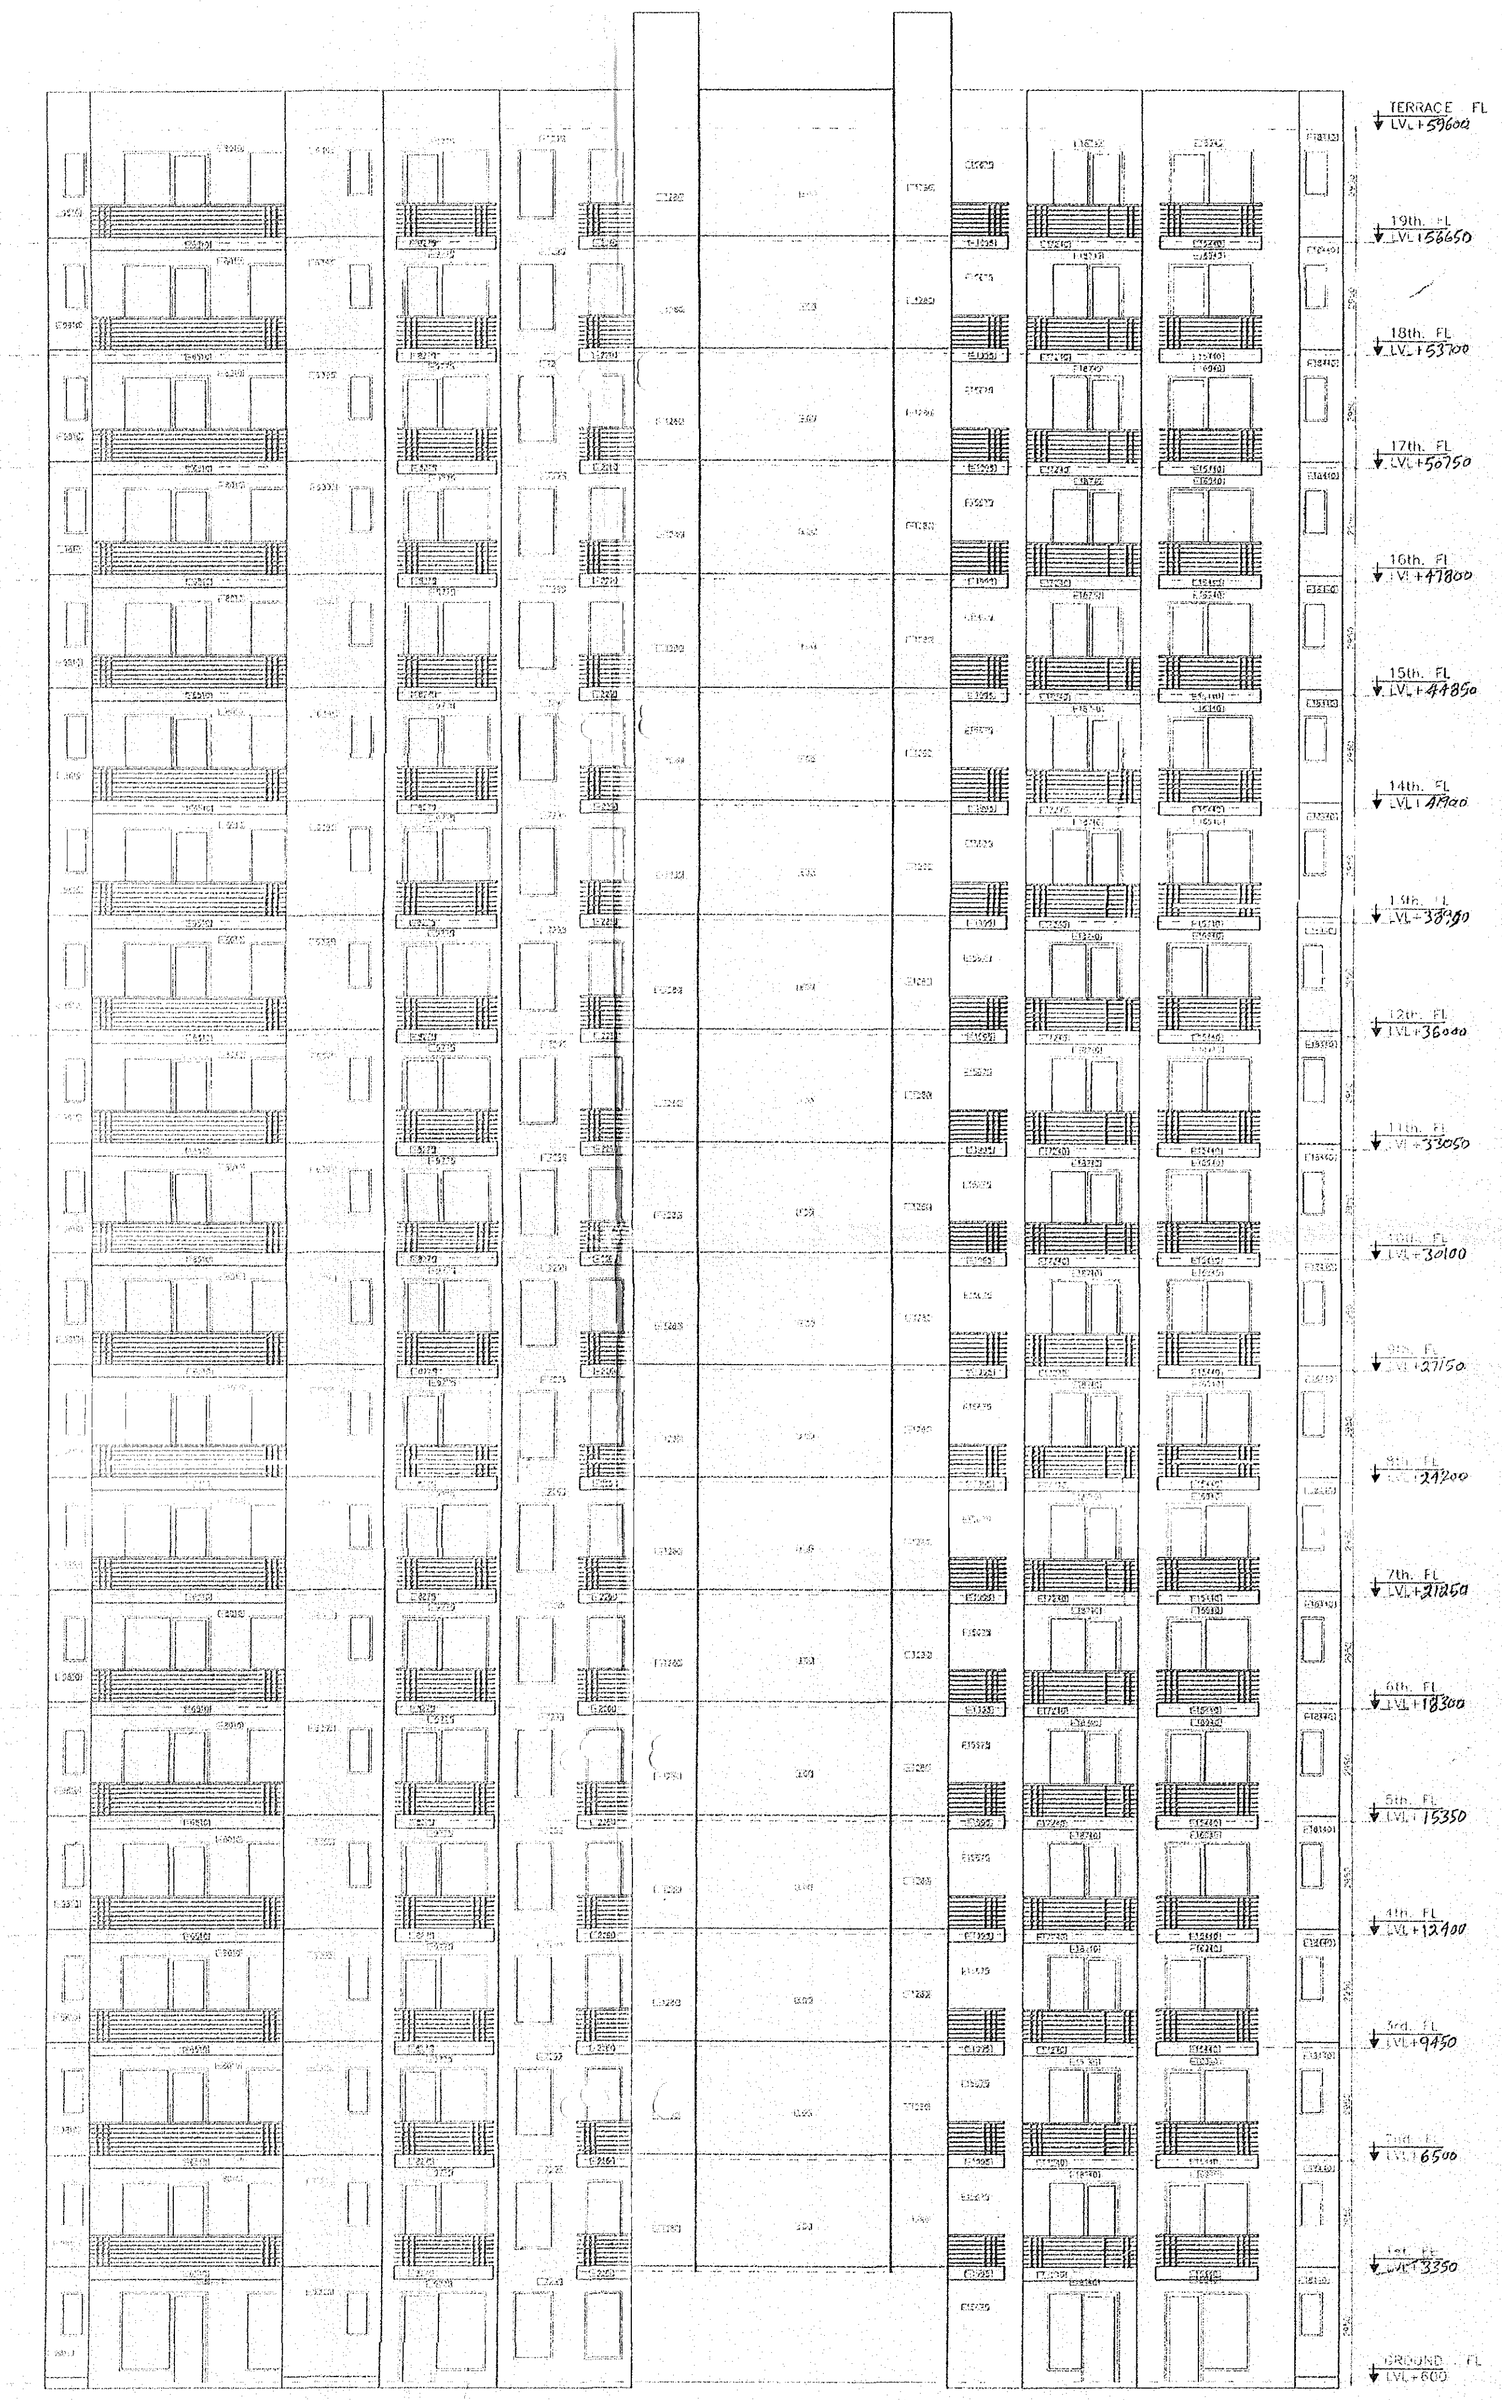

ELEVATION -1

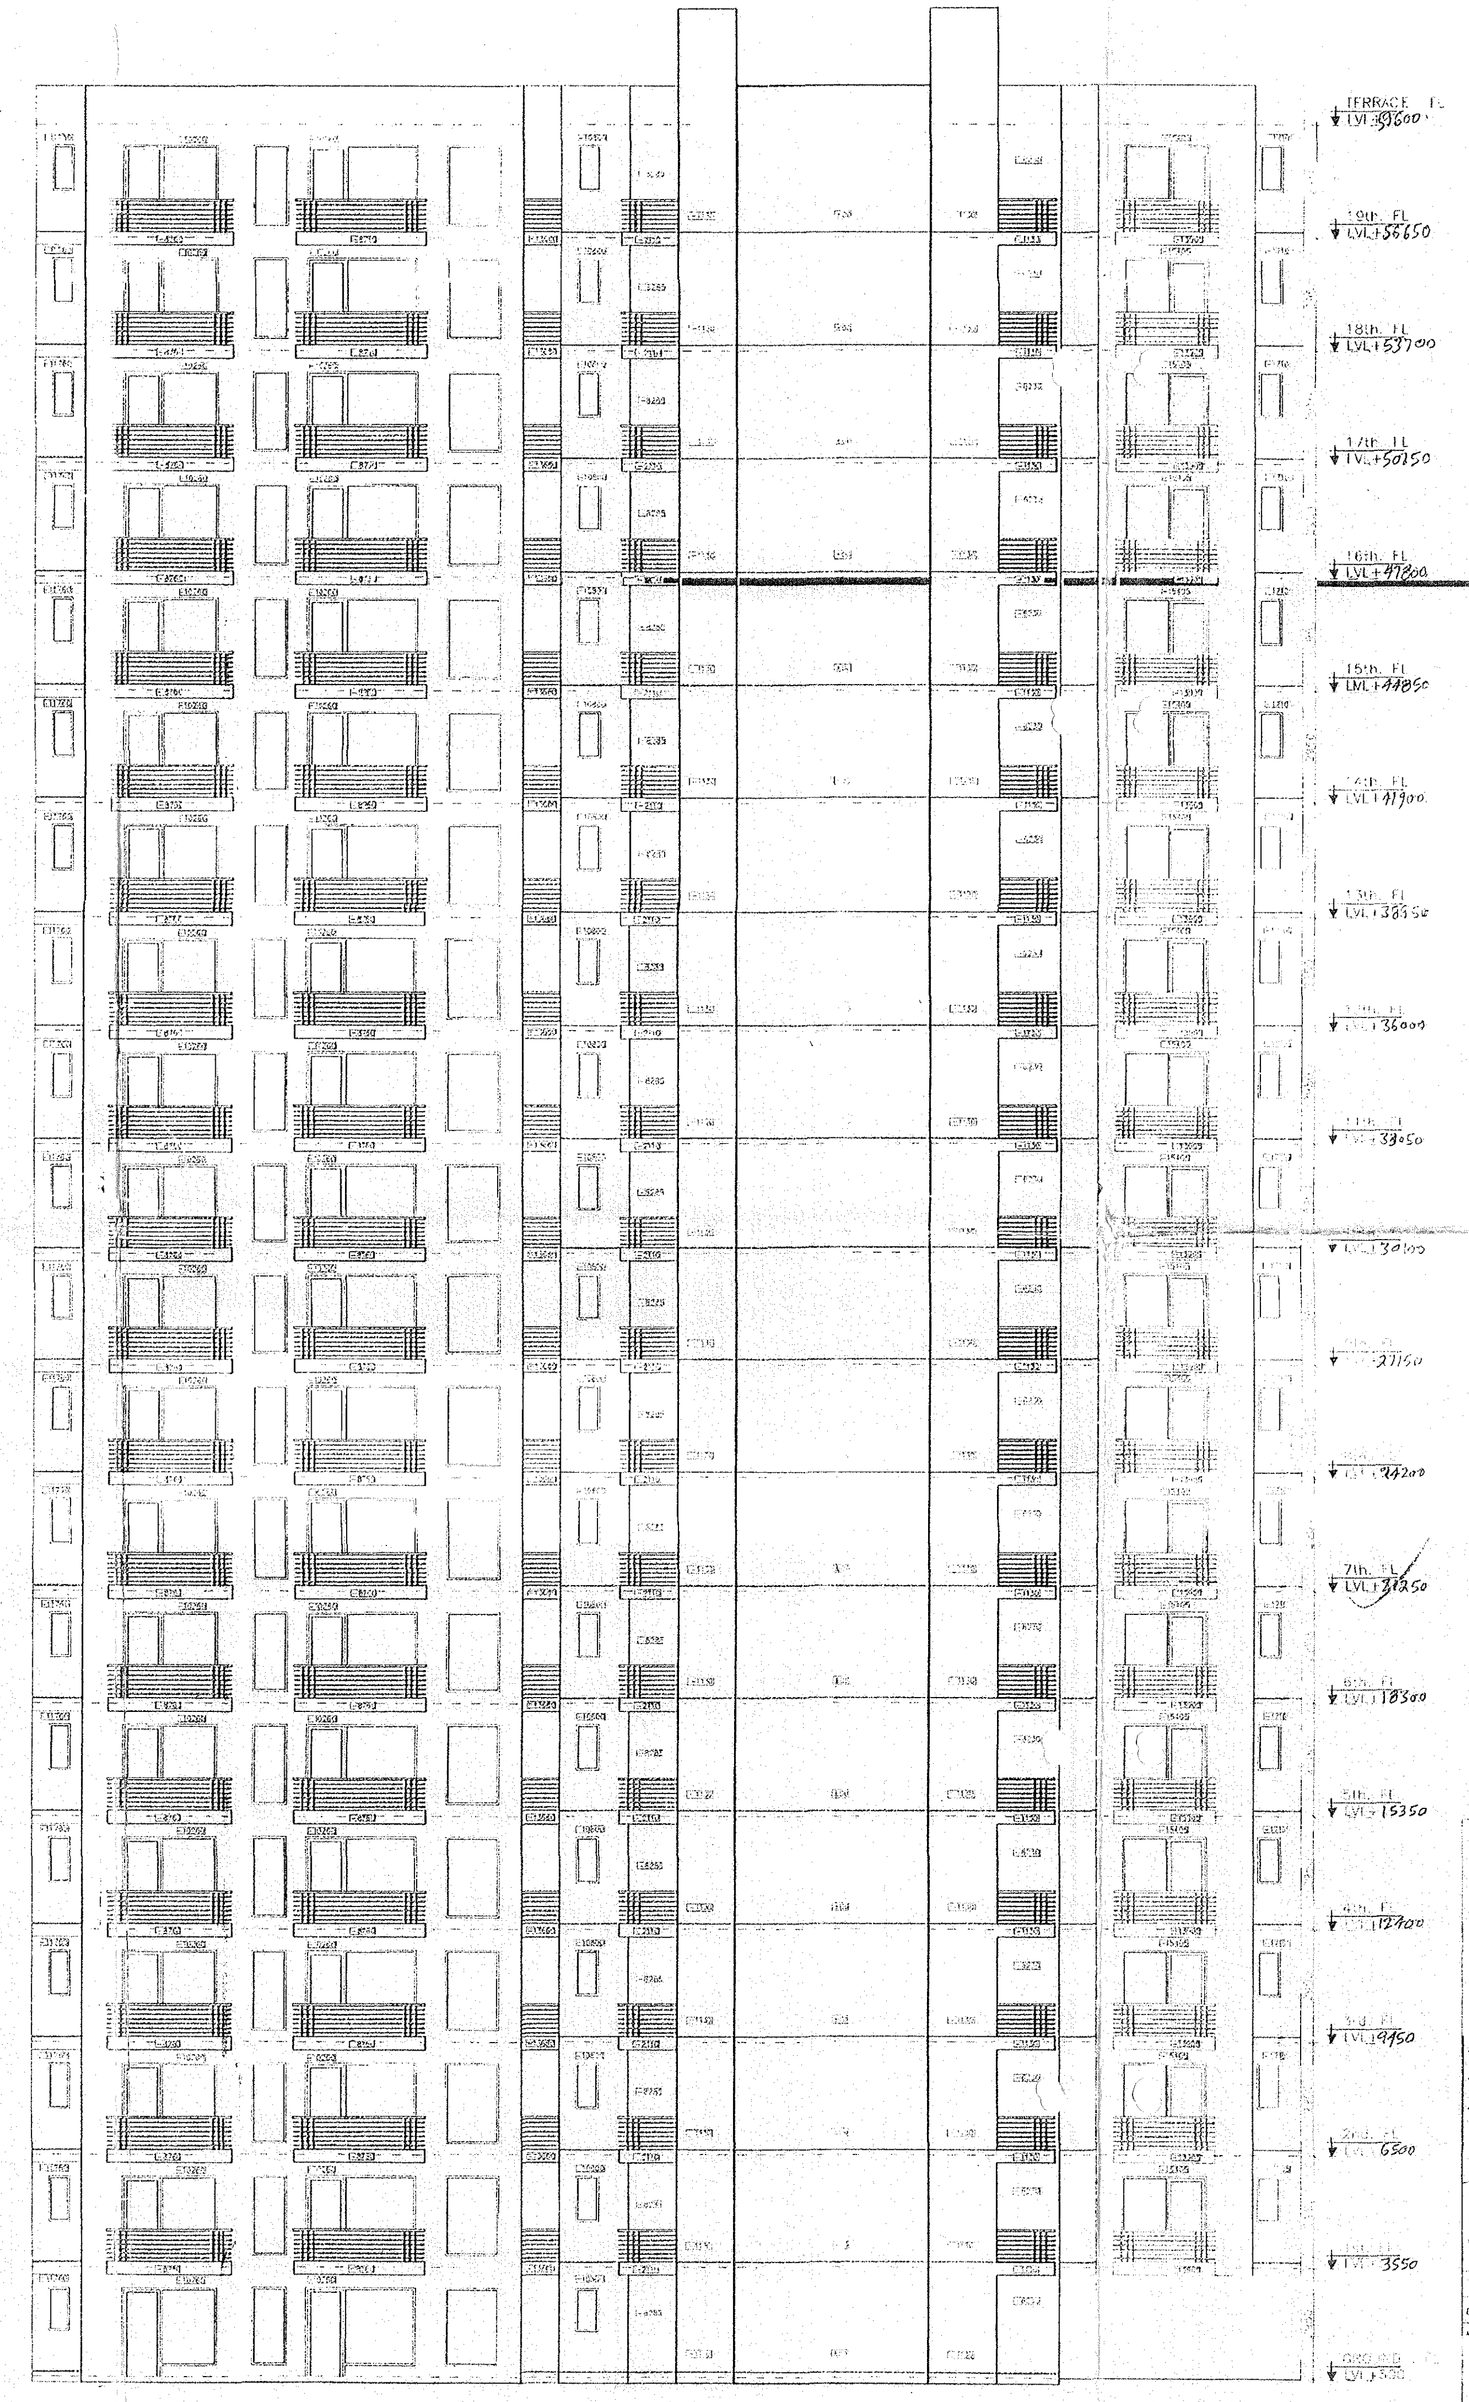

ELEVATION -2

(HOD) Member Secretary B.P.C.

S.T.P. (G) Member B.P.C.

C.T.P. (HR) Chairman B.P.C.

AD SD SD AFP

2679 12/12/12

PROPOSED BUILDING PLAN FOR GROUP HOUSING AREA MEASURING 17.0 ACRES (LICENCE NO. 64 OF 2011 DATED 16.07.2011) IN SECTOR-37C, GURGAON BEING DEVELOPED BY M/s PHOENIX DATATECH SERVICES(P) LTD. AND OTHERS

ARCHITECT:

PRADEEP SHARMA ARCHITECTS (P) LTD.

84, POORVI MARG VASANT VIHAR NEW DELHI-57

TELE FAX 91-011-40660751-60

SCALE : 1:100

DRAWING BY..

TOWER - E

ARCHITECT'S SIGNATURE

OWNER'S SIGNATURE