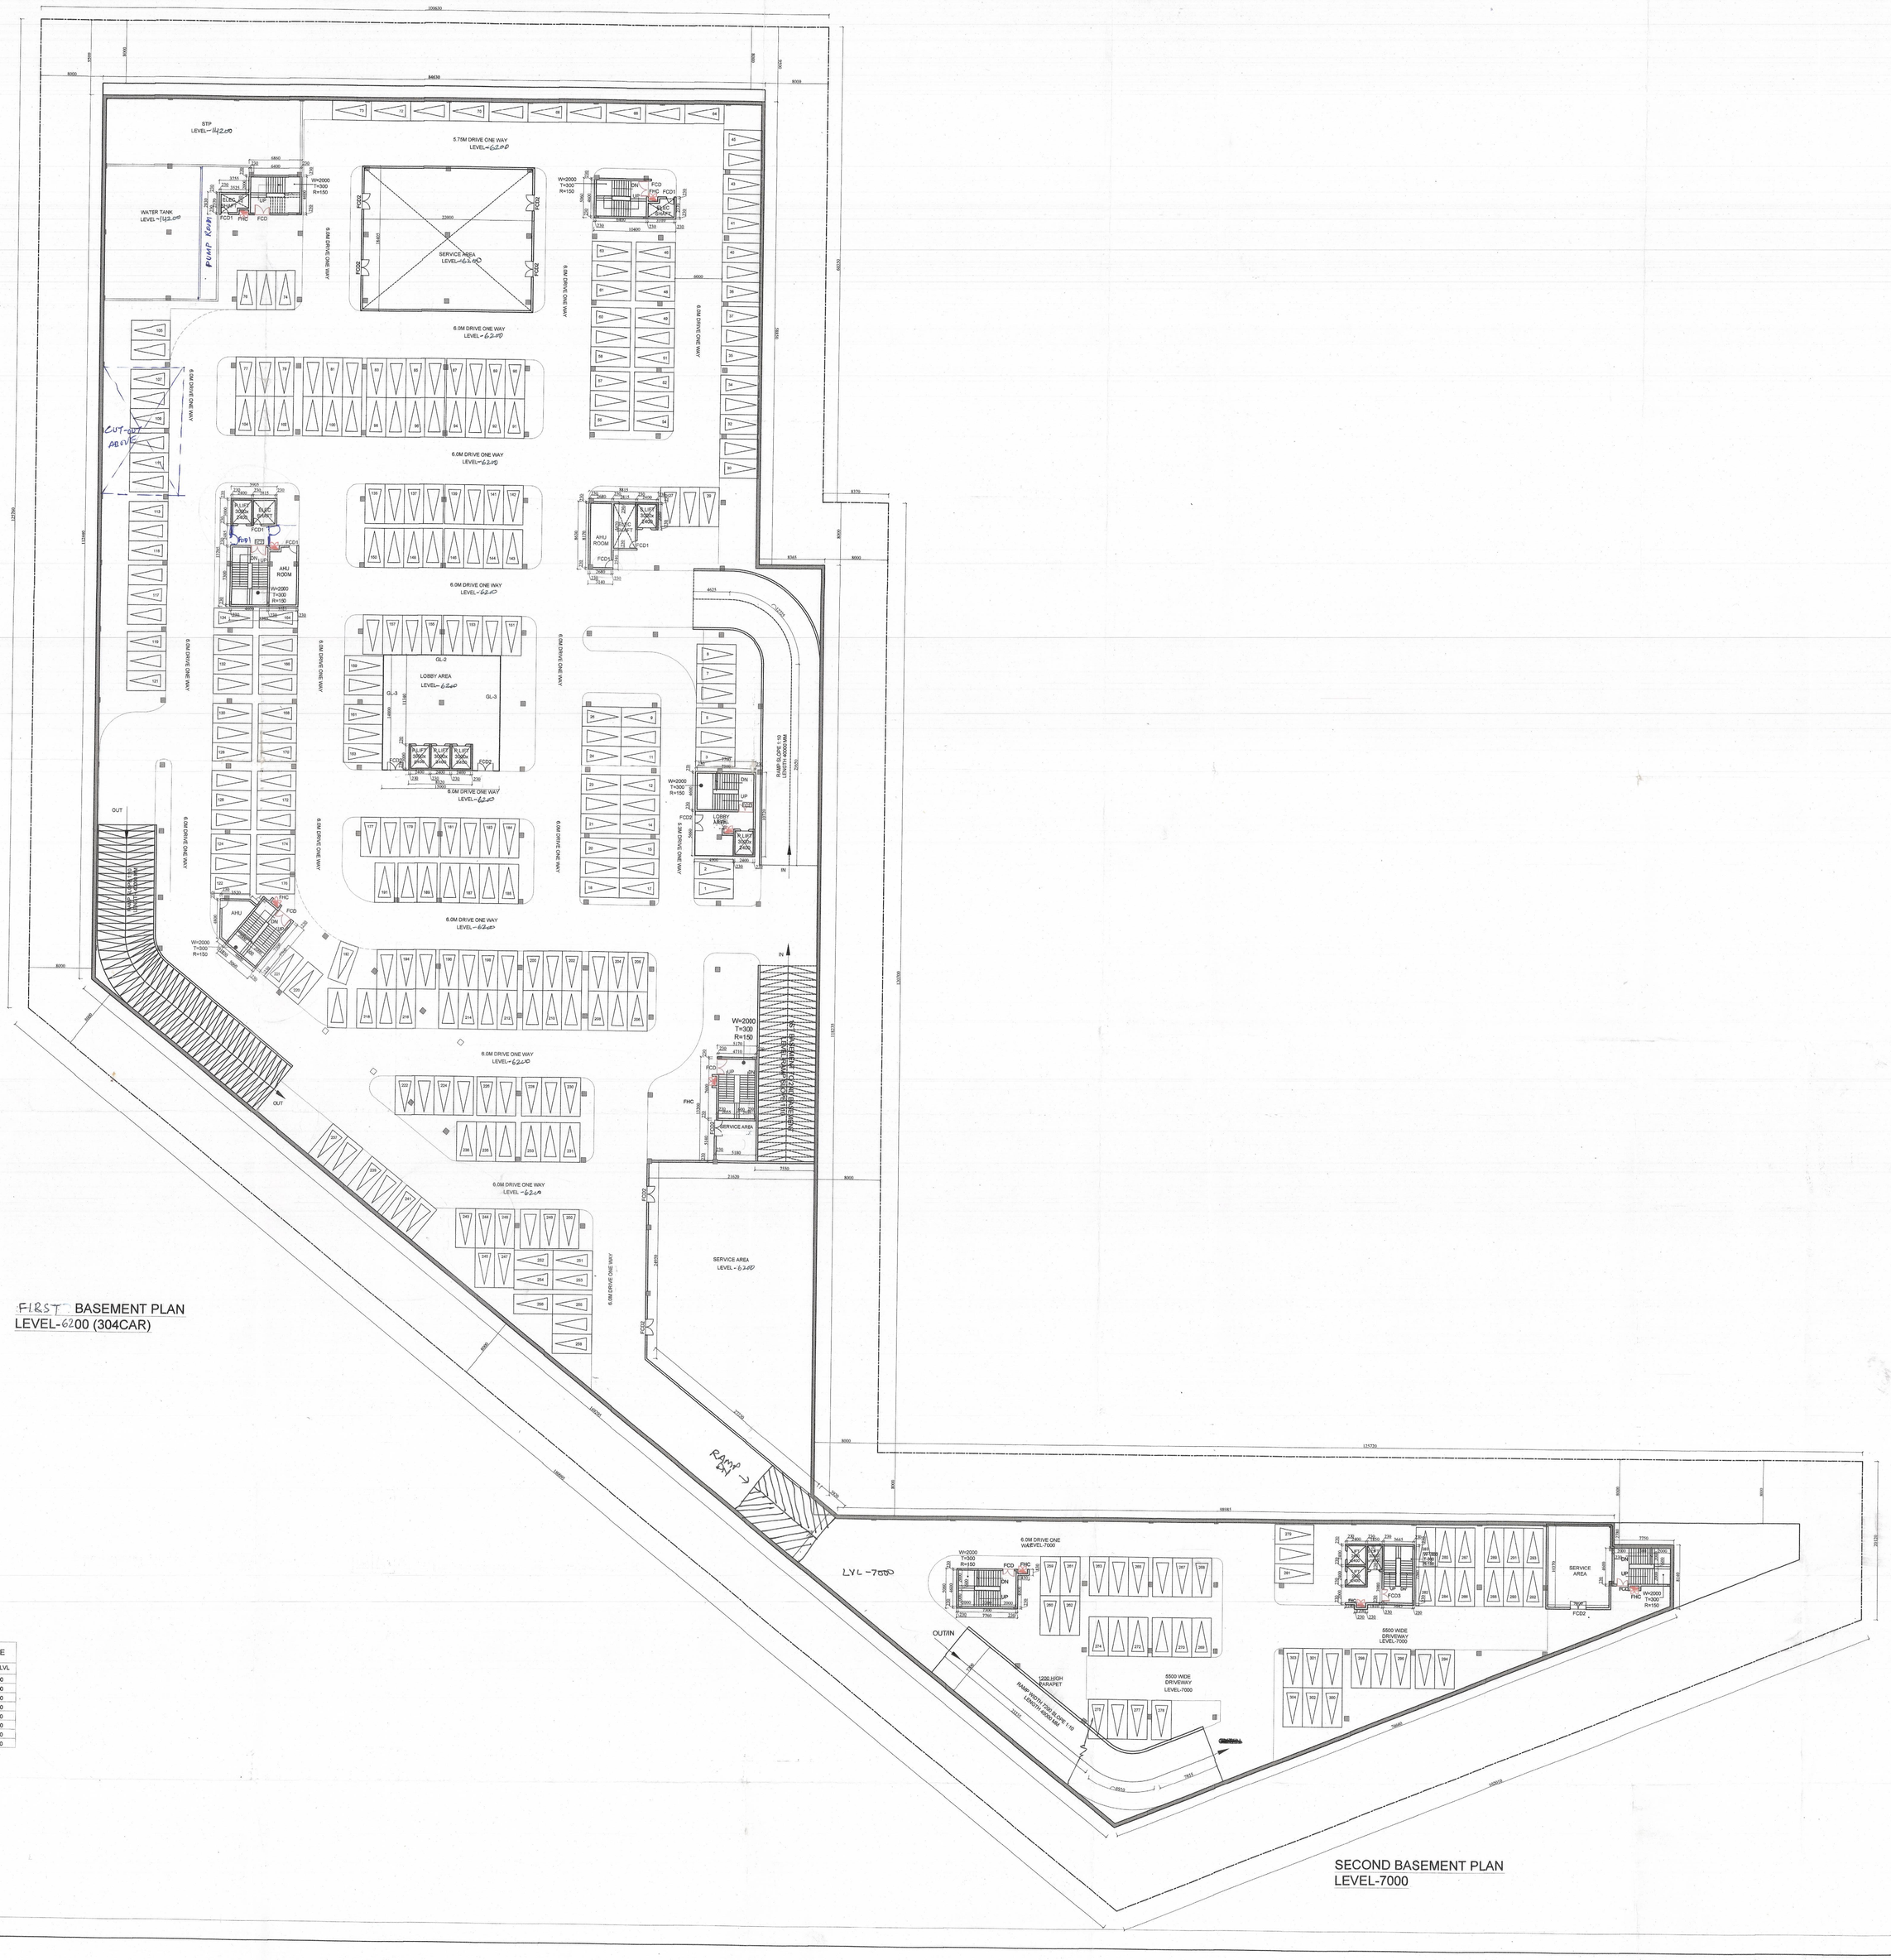

FIRST BASEMENT PLAN
LEVEL-6200 (304CAR)

SECOND BASEMENT PLAN
LEVEL-7000

HORIZONTAL PIPE CONNECTIONS SHALL BE AS FOLLOWS.

FROM WASH BASIN TO FT	32Ø PIPE
FROM BATH TAB TO FT	40Ø PIPE
FROM FD TO FT	50Ø PIPE
FROM FT TO VERTICAL STACK	100Ø PIPE
FROM WC TO VERTICAL STACK	100Ø PIPE

LEGEND FOR VERTICAL PIPES FOR BLOCK-1 & 2

SYMBOL	DESCRIPTION
1	100Ø SOIL AND VENT PIPE
2	100Ø WASTE AND VENT PIPE
3	COLD WATER SUPPLY DIN.TAKE
4	COLD WATER SUPPLY RISER
5	FWG WATER SUPPLY RISER
6	FWG WATER SUPPLY DIN.TAKE
7	110mmOD uPVC RAIN WATER PIPE
8	160mmOD uPVC RAIN WATER PIPE

BLOCK-2 DOORS & WINDOWS SCHEDULE

S.NO.	TYPE	WIDTH	HEIGHT	CILL LVL	LINT. LVL
1.	GL-1	2500	3000	-	3000
2.	GL-2	14600	3000	-	3000
3.	GL-3	14600	3000	-	3000
4.	GL-4	3000	3000	-	3000
5.	FCD	2000	2400	-	2400
6.	FCD1	1000	2400	-	2400
7.	FCD2	1800	2400	-	2400
8.	FCD3	1500	2400	-	2400

NOTES/ LEGEND-

1. ALL DIMENSIONS ARE IN MILLIMETRES
2. DIMENSIONS ARE TO BE READ AND NOT TO BE SCALED.
3. THE CONTRACTOR MUST VERIFY ALL DIMENSIONS ON SITE AND REFER RELEVANT STRUCTURAL AND OTHER CONSULTANT'S DRAWINGS BEFORE COMMENNCING ANY WORK OR PREPARING ANY SHOP DRAWING, AND INCASE ANY DISCREPANCY IS NOTICED THE SAME SHALL BE BROUGHT TO THE NOTICE OF ARCHITECT AND CLARIFIED BEFORE EXECUTION OF WORK.
4. BUILDING ARE FULLY SPRINKLER.

Checked and found ok for Public Health (Internal) Sewerage only subject to comments forwarded under No. SE/...

(RAM AVTAR BASSI)
A.D.

A.D. (HQ)
DFS
Member F.P.C.

PROJECT TITLE-
Commercial Area Measuring 0.075 Acre (licence NO.57 of 2012 Dated 6/6/2012) in already Licence Commercial Colony area Measuring 2.85 Acres (Licence NO. 31 of 2011 Dated 08.04.2011 and Area Measuring2.7875 Acres Licence NO. 42 of 2011 Dated 13.05.2011) Total 5.7125 acres in Sector -92 Gurgaon Manesar urban complex being Developed by Bestech India PVT. LTD.

OWNER :

BESTECH INDIA PVT. LTD
GURGAON, HARAYANA

OWNER'S SIGN :

ARCHITECTS SIGN :

Sapna Kumar
CA/95/18201
A1/54, Lower Ground Floor,
Safdarjung Enclave,
New Delhi - 110029

ARCHITECTS :

Chapman Taylor India LLP
GLOBAL ARCHITECTS & MASTER PLANNERS
A 1/54 Lower Ground Floor Safdarjung Enclave
New Delhi - 110029
Tel : + 91 - 11 - 26177973
Fax : + 91 - 11 - 26197974

SUBMISSION DRAWING

DRAWING TITLE-
1st BASEMENT AND SECOND BASEMENT PLAN

NORTH

ISSUE DATE	REV. NO.	DRAWN BY
15-09-2018	R3	V.SODHI
		CHECK BY S.K
SCALE 1:300	SHEET NO. AR/SEC-92/COM/201	APP.BY

CORRECTION DONE / MADE BY ME