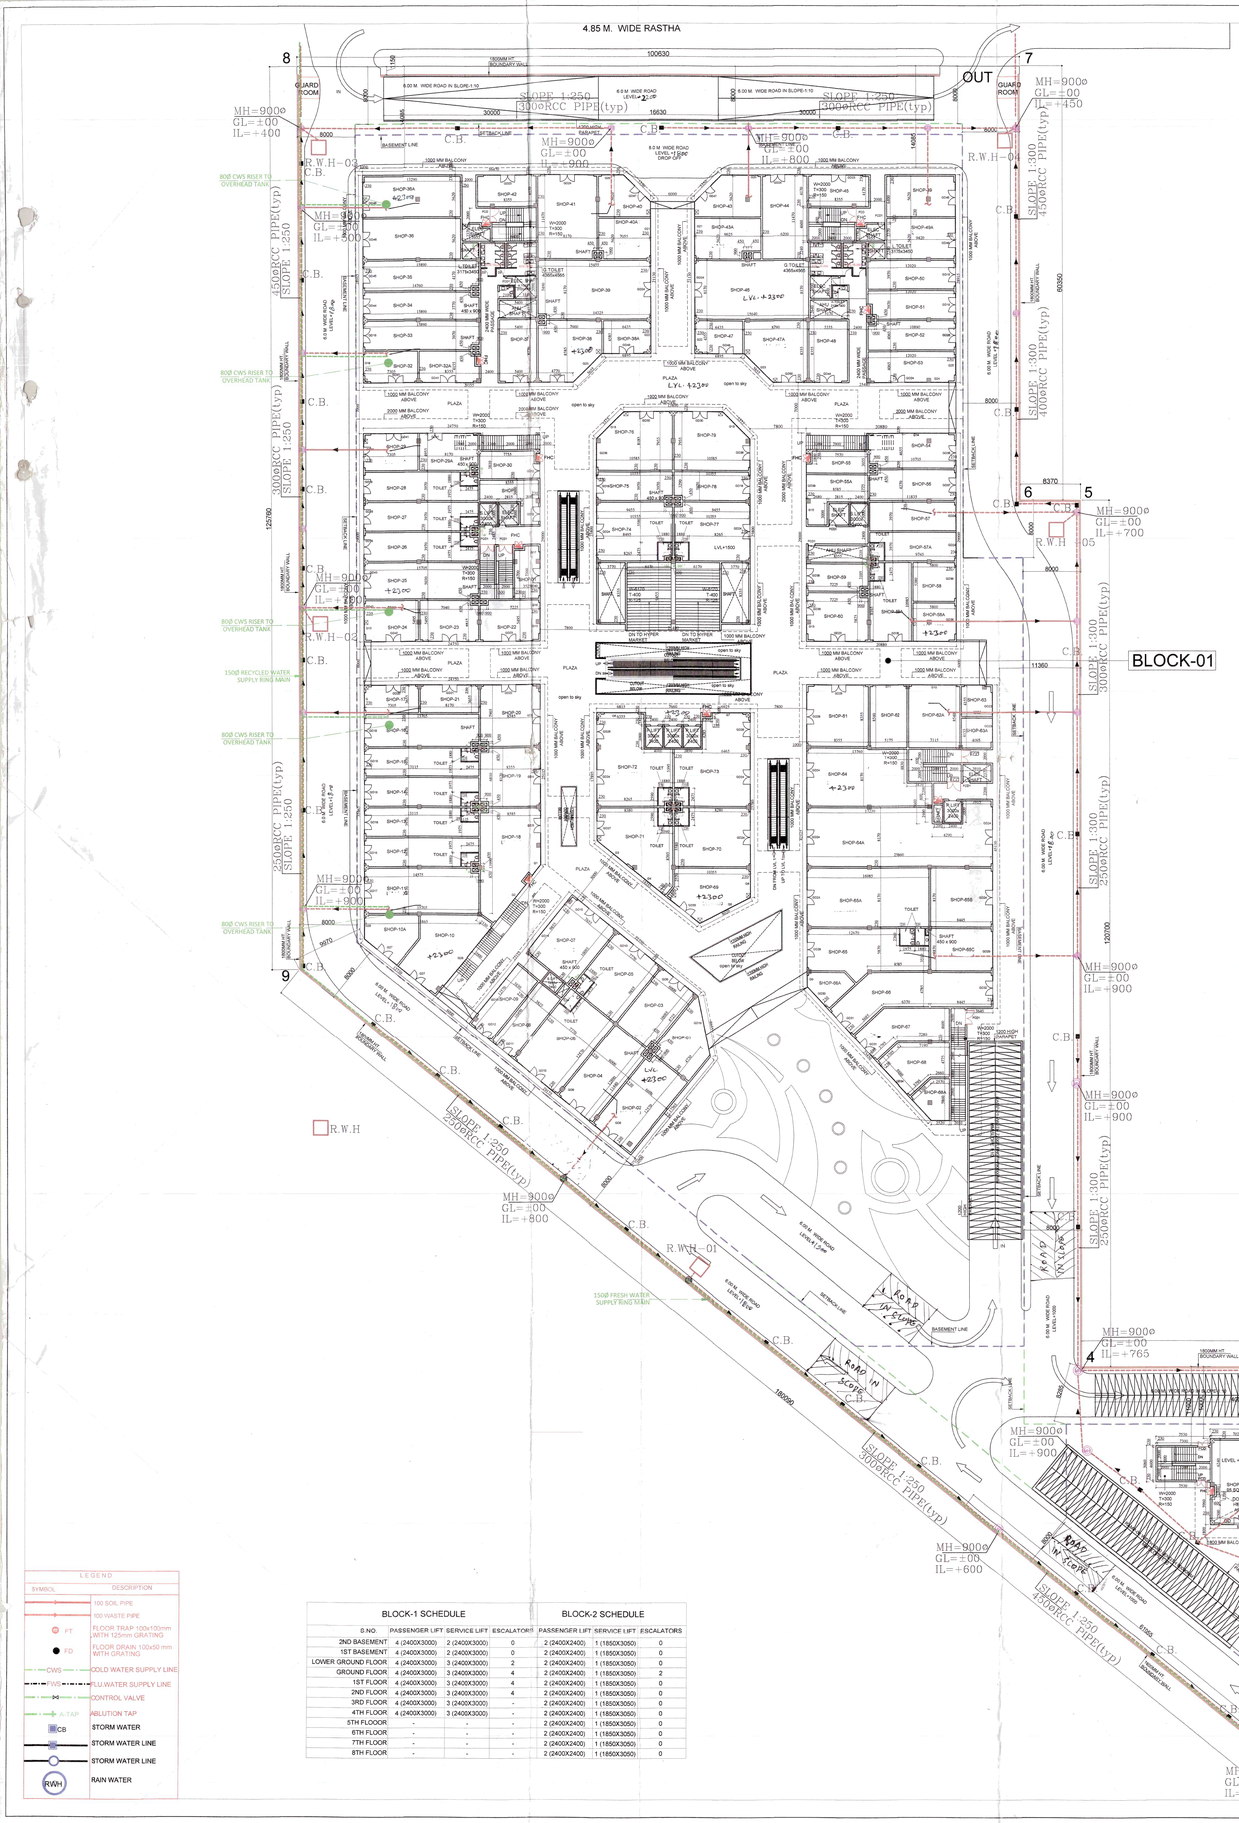

DOORS & WINDOWS SCHEDULE					
S.NO.	TYPE	WIDTH	HEIGHT	CILL LVL	LINT.LVL
1.	G	2410	BEAM BOTTOM	-	BEAM BOTTOM
2.	G1	2390	BEAM BOTTOM	-	BEAM BOTTOM
3.	G2	10155	BEAM BOTTOM	-	BEAM BOTTOM
4.	G3	5330	BEAM BOTTOM	-	BEAM BOTTOM
5.	G4	5690	BEAM BOTTOM	-	BEAM BOTTOM
6.	G5	8020	BEAM BOTTOM	-	BEAM BOTTOM
7.	G6	4695	BEAM BOTTOM	-	BEAM BOTTOM
8.	G7	4805	BEAM BOTTOM	-	BEAM BOTTOM
9.	G8	3035	BEAM BOTTOM	-	BEAM BOTTOM
10.	G9	1595	BEAM BOTTOM	-	BEAM BOTTOM
11.	G10	4130	BEAM BOTTOM	-	BEAM BOTTOM
12.	G11	1170	BEAM BOTTOM	-	BEAM BOTTOM
13.	G12	4980	BEAM BOTTOM	-	BEAM BOTTOM
14.	G13	1340	BEAM BOTTOM	-	BEAM BOTTOM
15.	G14	9720	BEAM BOTTOM	-	BEAM BOTTOM
16.	G15	2170	BEAM BOTTOM	-	BEAM BOTTOM
17.	G16	2365	BEAM BOTTOM	-	BEAM BOTTOM
18.	G17	1025	BEAM BOTTOM	-	BEAM BOTTOM
19.	G18	5375	BEAM BOTTOM	-	BEAM BOTTOM
20.	G19	2910	BEAM BOTTOM	-	BEAM BOTTOM
21.	G20	2755	BEAM BOTTOM	-	BEAM BOTTOM
22.	G21	6365	BEAM BOTTOM	-	BEAM BOTTOM
23.	G22	4170	BEAM BOTTOM	-	BEAM BOTTOM
24.	G23	5655	BEAM BOTTOM	-	BEAM BOTTOM
25.	G24	1620	BEAM BOTTOM	-	BEAM BOTTOM
26.	G25	2820	BEAM BOTTOM	-	BEAM BOTTOM
27.	G26	2555	BEAM BOTTOM	-	BEAM BOTTOM
28.	G27	11290	BEAM BOTTOM	-	BEAM BOTTOM
29.	G28	10545	BEAM BOTTOM	-	BEAM BOTTOM

BLOCK-2 DOORS & WINDOWS SCHEDULE					
S.NO.	TYPE	WIDTH	HEIGHT	CILL LVL	LINT. LVL
1.	GD	6185	BEAM BOTTOM	-	BEAM BOTTOM
2.	GD1	6000	BEAM BOTTOM	-	BEAM BOTTOM
3.	GD2	6415	BEAM BOTTOM	-	BEAM BOTTOM
4.	GD3	4300	BEAM BOTTOM	-	BEAM BOTTOM
5.	GD4	6985	BEAM BOTTOM	-	BEAM BOTTOM
6.	GD5	5715	BEAM BOTTOM	-	BEAM BOTTOM
7.	GD6	6015	BEAM BOTTOM	-	BEAM BOTTOM
8.	GD7	7300	BEAM BOTTOM	-	BEAM BOTTOM
9.	D	1000	2400	-	2400
10.	D1	900	2100	-	2400
11.	D2	750	2100	-	2400
12.	FCD	1500	2400	-	2400
13.	FCD1	2000	2400	-	2400
14.	W	1500	900	800	2400
15.	V	600	900	1500	2400
16.	V1	750	900	1500	2400
17.	DW	1380	2400	80	2400
18.	DW1	1890	2400	80	2400
19.	DW2	1980	2400	80	2400
20.	DW3	2520	2400	80	2400
21.	DW4	2000	2400	80	2400

DOORS & WINDOWS SCHEDULE					
S.NO.	TYPE	WIDTH	HEIGHT	CILL LVL	LINT.LVL
1.	GD1	7150	BEAM BOTTOM	-	BEAM BOTTOM
2.	GD2	7305	BEAM BOTTOM	-	BEAM BOTTOM
3.	GD3	7590	BEAM BOTTOM	-	BEAM BOTTOM
4.	GD4	7845	BEAM BOTTOM	-	BEAM BOTTOM
5.	GD5	7870	BEAM BOTTOM	-	BEAM BOTTOM
6.	GD6	9985	BEAM BOTTOM	-	BEAM BOTTOM
7.	GD7	10815	BEAM BOTTOM	-	BEAM BOTTOM
8.	GD8	4555	BEAM BOTTOM	-	BEAM BOTTOM
9.	GD9	5200	BEAM BOTTOM	-	BEAM BOTTOM
10.	GD10	6940	BEAM BOTTOM	-	BEAM BOTTOM
11.	GD11	3150	BEAM BOTTOM	-	BEAM BOTTOM
12.	GD12	2520	BEAM BOTTOM	-	BEAM BOTTOM
13.	GD13	10480	BEAM BOTTOM	-	BEAM BOTTOM
14.	GD14	8470	BEAM BOTTOM	-	BEAM BOTTOM
15.	GD15	6410	BEAM BOTTOM	-	BEAM BOTTOM
16.	GD16	6315	BEAM BOTTOM	-	BEAM BOTTOM
17.	GD17	5450	BEAM BOTTOM	-	BEAM BOTTOM
18.	GD18	3140	BEAM BOTTOM	-	BEAM BOTTOM
19.	GD19	3640	BEAM BOTTOM	-	BEAM BOTTOM
20.	GD20	5490	BEAM BOTTOM	-	BEAM BOTTOM
21.	GD21	7570	BEAM BOTTOM	-	BEAM BOTTOM
22.	GD22	7105	BEAM BOTTOM	-	BEAM BOTTOM
23.	GD23	7110	BEAM BOTTOM	-	BEAM BOTTOM
24.	GD24	7340	BEAM BOTTOM	-	BEAM BOTTOM
25.	GD25	4495	BEAM BOTTOM	-	BEAM BOTTOM
26.	GD26	3225	BEAM BOTTOM	-	BEAM BOTTOM
27.	GD27	3550	BEAM BOTTOM	-	BEAM BOTTOM
28.	GD28	2110	BEAM BOTTOM	-	BEAM BOTTOM
29.	GD29	5040	BEAM BOTTOM	-	BEAM BOTTOM
30.	GD30	5770	BEAM BOTTOM	-	BEAM BOTTOM
31.	GD31	4220	BEAM BOTTOM	-	BEAM BOTTOM
32.	GD32	3540	BEAM BOTTOM	-	BEAM BOTTOM
33.	GD33	5215	BEAM BOTTOM	-	BEAM BOTTOM
34.	GD34	13340	BEAM BOTTOM	-	BEAM BOTTOM
35.	GD35	9790	BEAM BOTTOM	-	BEAM BOTTOM
36.	GD36	9510	BEAM BOTTOM	-	BEAM BOTTOM
37.	GD37	3440	BEAM BOTTOM	-	BEAM BOTTOM
38.	GD38	3370	BEAM BOTTOM	-	BEAM BOTTOM
39.	GD39	5840	BEAM BOTTOM	-	BEAM BOTTOM
40.	GD40	4485	BEAM BOTTOM	-	BEAM BOTTOM
41.	GD41	13430	BEAM BOTTOM	-	BEAM BOTTOM
42.	GD42	13360	BEAM BOTTOM	-	BEAM BOTTOM
43.	GD43	4200	BEAM BOTTOM	-	BEAM BOTTOM
44.	GD44	2940	BEAM BOTTOM	-	BEAM BOTTOM
45.	GD45	3340	BEAM BOTTOM	-	BEAM BOTTOM
46.	GD46	9425	BEAM BOTTOM	-	BEAM BOTTOM
47.	GD47	5520	BEAM BOTTOM	-	BEAM BOTTOM
48.	GD48	6895	BEAM BOTTOM	-	BEAM BOTTOM
49.	GD49	4155	BEAM BOTTOM	-	BEAM BOTTOM
50.	GD50	4375	BEAM BOTTOM	-	BEAM BOTTOM
51.	GD51	4110	BEAM BOTTOM	-	BEAM BOTTOM

HORIZONTAL PIPE CONNECTIONS SHALL BE AS FOLLOWS.

FROM WASH BASIN TO FT	32Ø PIPE
FROM BATH TAB TO FT	40Ø PIPE
FROM FD TO FT	50Ø PIPE
FROM FT TO VERTICAL STACK	100Ø PIPE
FROM WC TO VERTICAL STACK	100Ø PIPE

LEGEND FOR VERTICAL PIPES FOR BLOCK-1 & 2

SYMBOL	DESCRIPTION
1	100Ø SOIL AND VENT PIPE
2	100Ø WASTE AND VENT PIPE
3	COLD WATER SUPPLY DN.TAKE
4	COLD WATER SUPPLY RISER
5	FWS WATER SUPPLY RISER
6	FWS WATER SUPPLY DN.TAKE
7	110mmOD uPVC RAIN WATER PIPE
8	160mmOD uPVC RAIN WATER PIPE

BLOCK-1 SCHEDULE				BLOCK-2 SCHEDULE		
S.NO.	PASSENGER LIFT	SERVICE LIFT	ESCALATORS	PASSENGER LIFT	SERVICE LIFT	ESCALATORS
2ND BASEMENT	4 (2400X3000)	2 (2400X3000)	0	2 (2400X2400)	1 (1850X3050)	0
1ST BASEMENT	4 (2400X3000)	2 (2400X3000)	0	2 (2400X2400)	1 (1850X3050)	0
LOWER GROUND FLOOR	4 (2400X3000)	3 (2400X3000)	2	2 (2400X2400)	1 (1850X3050)	0
GROUND FLOOR	4 (2400X3000)	3 (2400X3000)	4	2 (2400X2400)	1 (1850X3050)	2
1ST FLOOR	4 (2400X3000)	3 (2400X3000)	4	2 (2400X2400)	1 (1850X3050)	0
2ND FLOOR	4 (2400X3000)	3 (2400X3000)	4	2 (2400X2400)	1 (1850X3050)	0
3RD FLOOR	4 (2400X3000)	3 (2400X3000)	-	2 (2400X2400)	1 (1850X3050)	0
4TH FLOOR	4 (2400X3000)	3 (2400X3000)	-	2 (2400X2400)	1 (1850X3050)	0
5TH FLOOR	-	-	-	2 (2400X2400)	1 (1850X3050)	0
6TH FLOOR	-	-	-	2 (2400X2400)	1 (1850X3050)	0
7TH FLOOR	-	-	-	2 (2400X2400)	1 (1850X3050)	0
8TH FLOOR	-	-	-	2 (2400X2400)	1 (1850X3050)	0

LEGEND

SYMBOL	DESCRIPTION
	100 SOIL PIPE
	100 VASTE PIPE
FT	FLOOR TRAP :100x100mm ,WITH 125mm GRATING
FD	FLOOR DRAIN 100x50 mm WITH GRATING
CWS	COLD WATER SUPPLY LINE
FWS	FLUWATER SUPPLY LINE
	CONTROL VALVE
A.TAP	ABLUTION TAP
CB	STORM WATER
	STORM WATER LINE
	STORM WATER LINE
RWH	RAIN WATER

NOTES/ LEGEND-

1. ALL DIMENSIONS ARE IN MILLIMETRES
2. DIMENSIONS ARE TO BE READ AND NOT TO BE SCALED.
3. THE CONTRACTOR MUST VERIFY ALL DIMENSIONS ON SITE AND REFER RELEVANT STRUCTURAL AND OTHER CONSULTANT'S DRAWINGS BEFORE COMMENNCING ANY WORK OR PREPARING ANY SHOP DRAWING, AND INCASE ANY DISCREPANCY IS NOTICED THE SAME SHALL BE BROUGHT TO THE NOTICE OF ARCHITECT AND CLARIFIED BEFORE EXECUTION OF WORK.
4. BUILDING ARE FULLY SPRINKLER.

Checked and found ... for Public Health (Internal) Services ... subject to comments in forwarding letter No. BEC/ ... 21/3/18 23/3/18

Superintending Engineer HSVP, Panchkula

(RAM AVTAR BASSI) A.D.

A.D.P. (HQ) DFS PHL Member B.P.C.

PROJECT TITLE-
Commercial Area Measuring 0.075 Acre (licence NO.57 of 2012 Dated 6/6/2012) in already Licence Commercial Colony area Measuring 2.85 Acres (Licence NO. 31 of 2011 Dated 08.04.2011 and Area Measuring2.7875 Acres Licence NO. 42 of 2011 Dated 13.05.2011) Total 5.7125 acres in Sector -92 Gurgaon Manesar urban complex being Developed by Bestech India PVT. LTD.

OWNER :

BESTECH INDIA PVT. LTD
GURGAON, HARAYANA

OWNER'S SIGN :

ARCHITECTS SIGN :

Sapna Kumar
CA/93/18201
A1/54, Lower Ground Floor
Safdarjung Enclave,
New Delhi - 110029

ARCHITECTS :

Chapman Taylor India LLP
GLOBAL ARCHITECTS & MASTER PLANNERS
A 1/54 Lower Ground Floor Safdarjung Enclave
New Delhi - 110029
Tel : + 91 - 11 - 26177973
Fax : + 91 - 11 - 26197974

SUBMISSION DRAWING

DRAWING TITLE- GROUND FLOOR PLAN		NORTH
ISSUE DATE 15-09-2018	REV. NO. R5	DRAWN BY V.SODHI
		CHECK BY S.K
SCALE 1:300	SHEET NO. AR/SEC-92/COM/300	APP.BY