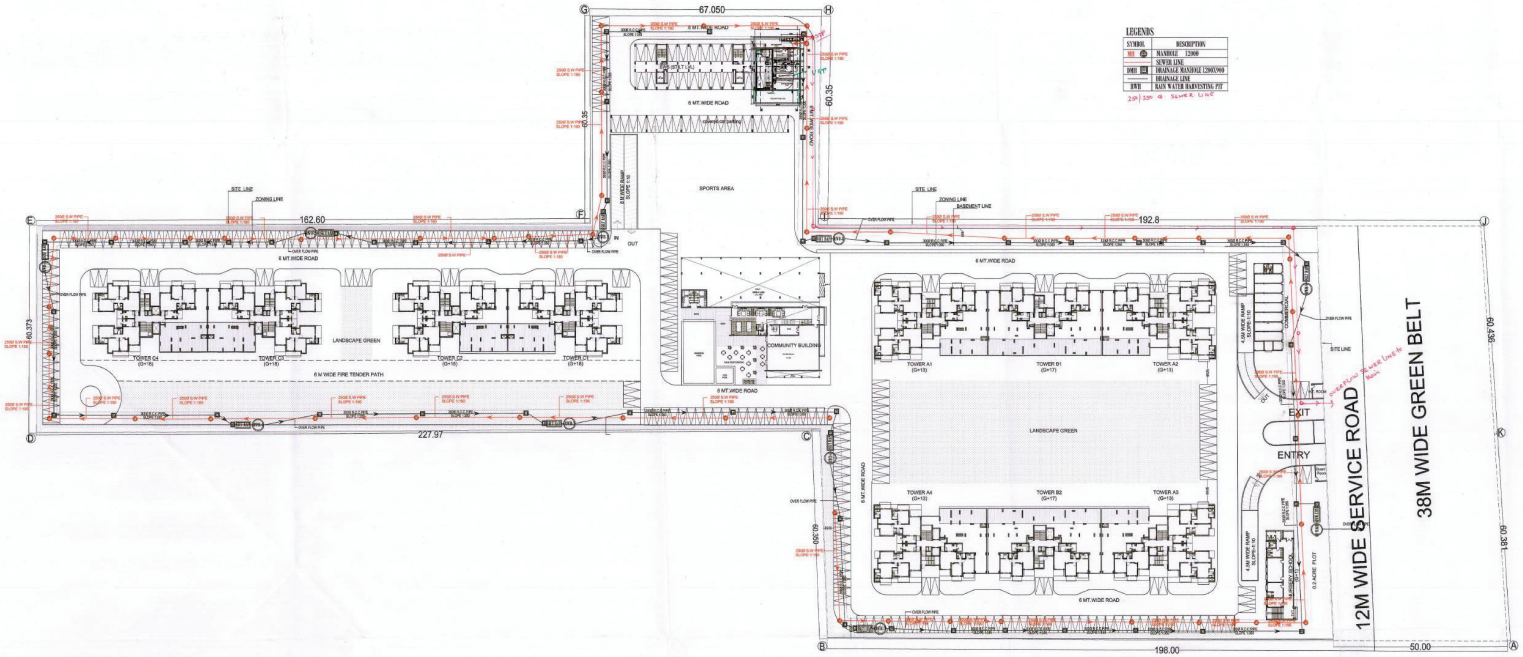

KEY PLAN:

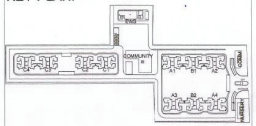

JOB TITLE:

Proposed Building Plan of Group Housing Colony area measuring 10.25 acres(Lic. No. 16 of 2014 dated 10.06.2014) in Sec-2, Sohna, being developed by PSL INFRATECH PVT. LTD.

EXECUTIVE ARCHITECTS:

DESIGN FORUM INTERNATIONAL

K-47 KAILASH COLONY, NEW DELHI- 110048
PHONE: 011 -46556600, FAX 46556601

CLIENT:

PSL INFRATECH PVT. LTD.

DRAWING TITLE:

SITE PLAN:
STORM & SEWER LAYOUT

OWNER'S SIGN:

For PSL Infratech Pvt. Ltd.
Authorised Signatory

ARCHITECT'S SIGN:

Checked and found ok for Public Health (General) Service only subject to comments in forwarding letter No. 3[illegible] Dt. [illegible]
Superintending Engineer (HQ)
HUDA, Panchkula.
ANUJ TEWATIA
B. Arch. (Hons.)
CA/2018/3736.

SCALE: 1:500

NORTH:

DATE:

DRAWING NO. : 3

Sewer, storm.