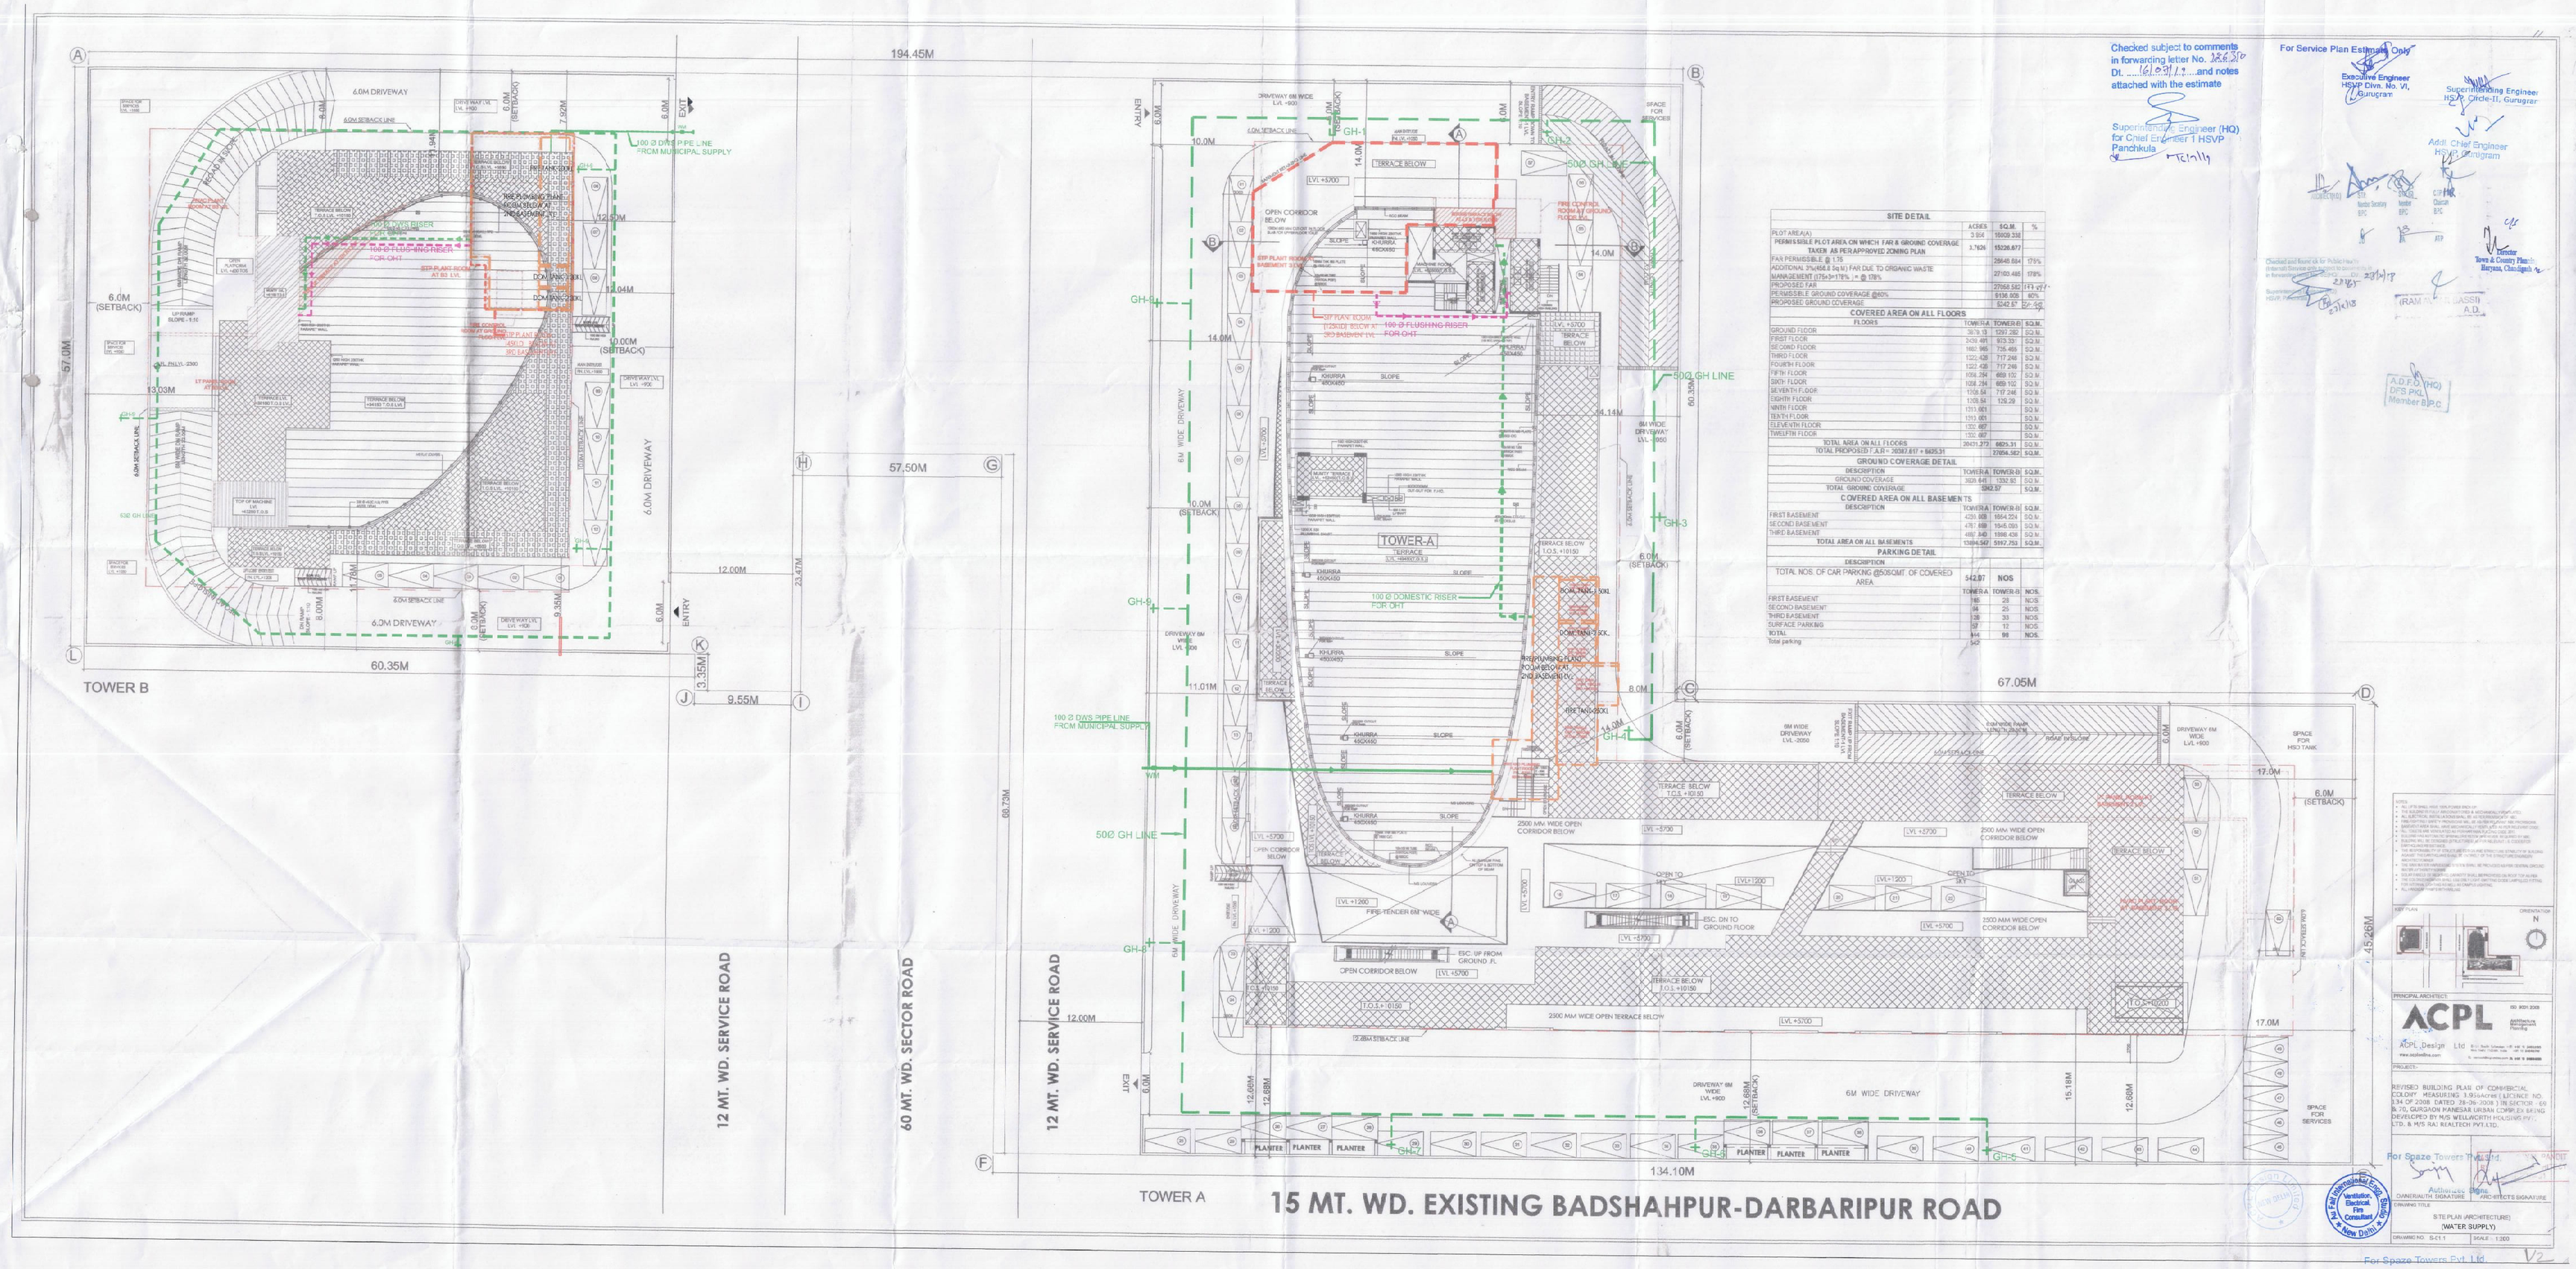
194.45M
57.50M
67.05M
134.10M
60.35M
TOWER B
TOWER A
12 MT. WD. SERVICE ROAD
60 MT. WD. SECTOR ROAD
15 MT. WD. EXISTING BADSHAHPUR-DARBARIPUR ROAD
6.0M DRIVEWAY
6M WIDE DRIVEWAY
100 Ø DIRECT PIPE LINE FROM MUNICIPAL SUPPLY
100 Ø DOMESTIC RISER FOR OHT
100 Ø FLUSHING RISER
50Ø GH LINE
SPACE FOR HSD TANK
SPACE FOR SERVICES
PLANTER
Checked subject to comments in forwarding letter No. 256/3/P Dt. 16/03/18 and notes attached with the estimate
Superintending Engineer (HQ) for Chief Engineer-1 HSVP Panchkula
For Service Plan Estimate Only
Executive Engineer HSVP Divn. No. VI, Gurugram
Superintending Engineer HSVP Circle-II, Gurugram
Addl. Chief Engineer HSVP Gurugram
Town & Country Planner Haryana, Chandigarh
(RAM KRISHAN) A.D.
A.D.P.O. (HQ) DTP HSVP Panchkula Member BPC
SITE DETAIL
COVERED AREA ON ALL FLOORS
GROUND COVERAGE DETAIL
COVERED AREA ON ALL BASEMENTS
PARKING DETAIL
ACPL Design Ltd
PRINCIPAL ARCHITECT
PROJECT:-
REVISED BUILDING PLAN OF COMMERCIAL COLONY (MEASURING 3.8 Acres) LICENCE NO. 134 OF 2008 DATED 28-06-2008 IN SECTOR - 60 & 70, GURGAON MANESAR URBAN COMPLEX BEING DEVELOPED BY M/S WELLWORTH HOUSING PVT. LTD. & M/S RAJ REALTECH PVT. LTD.
For Spaze Towers Pvt. Ltd.
Authorised Signatory
CLIENT SIGNATURE
ARCHITECTS SIGNATURE
DRAWING TITLE
SITE PLAN (ARCHITECTURE)
(WATER SUPPLY)
DRAWING NO. S-C1.1
SCALE 1:300
For Spaze Towers Pvt. Ltd.
Authorised Signatory