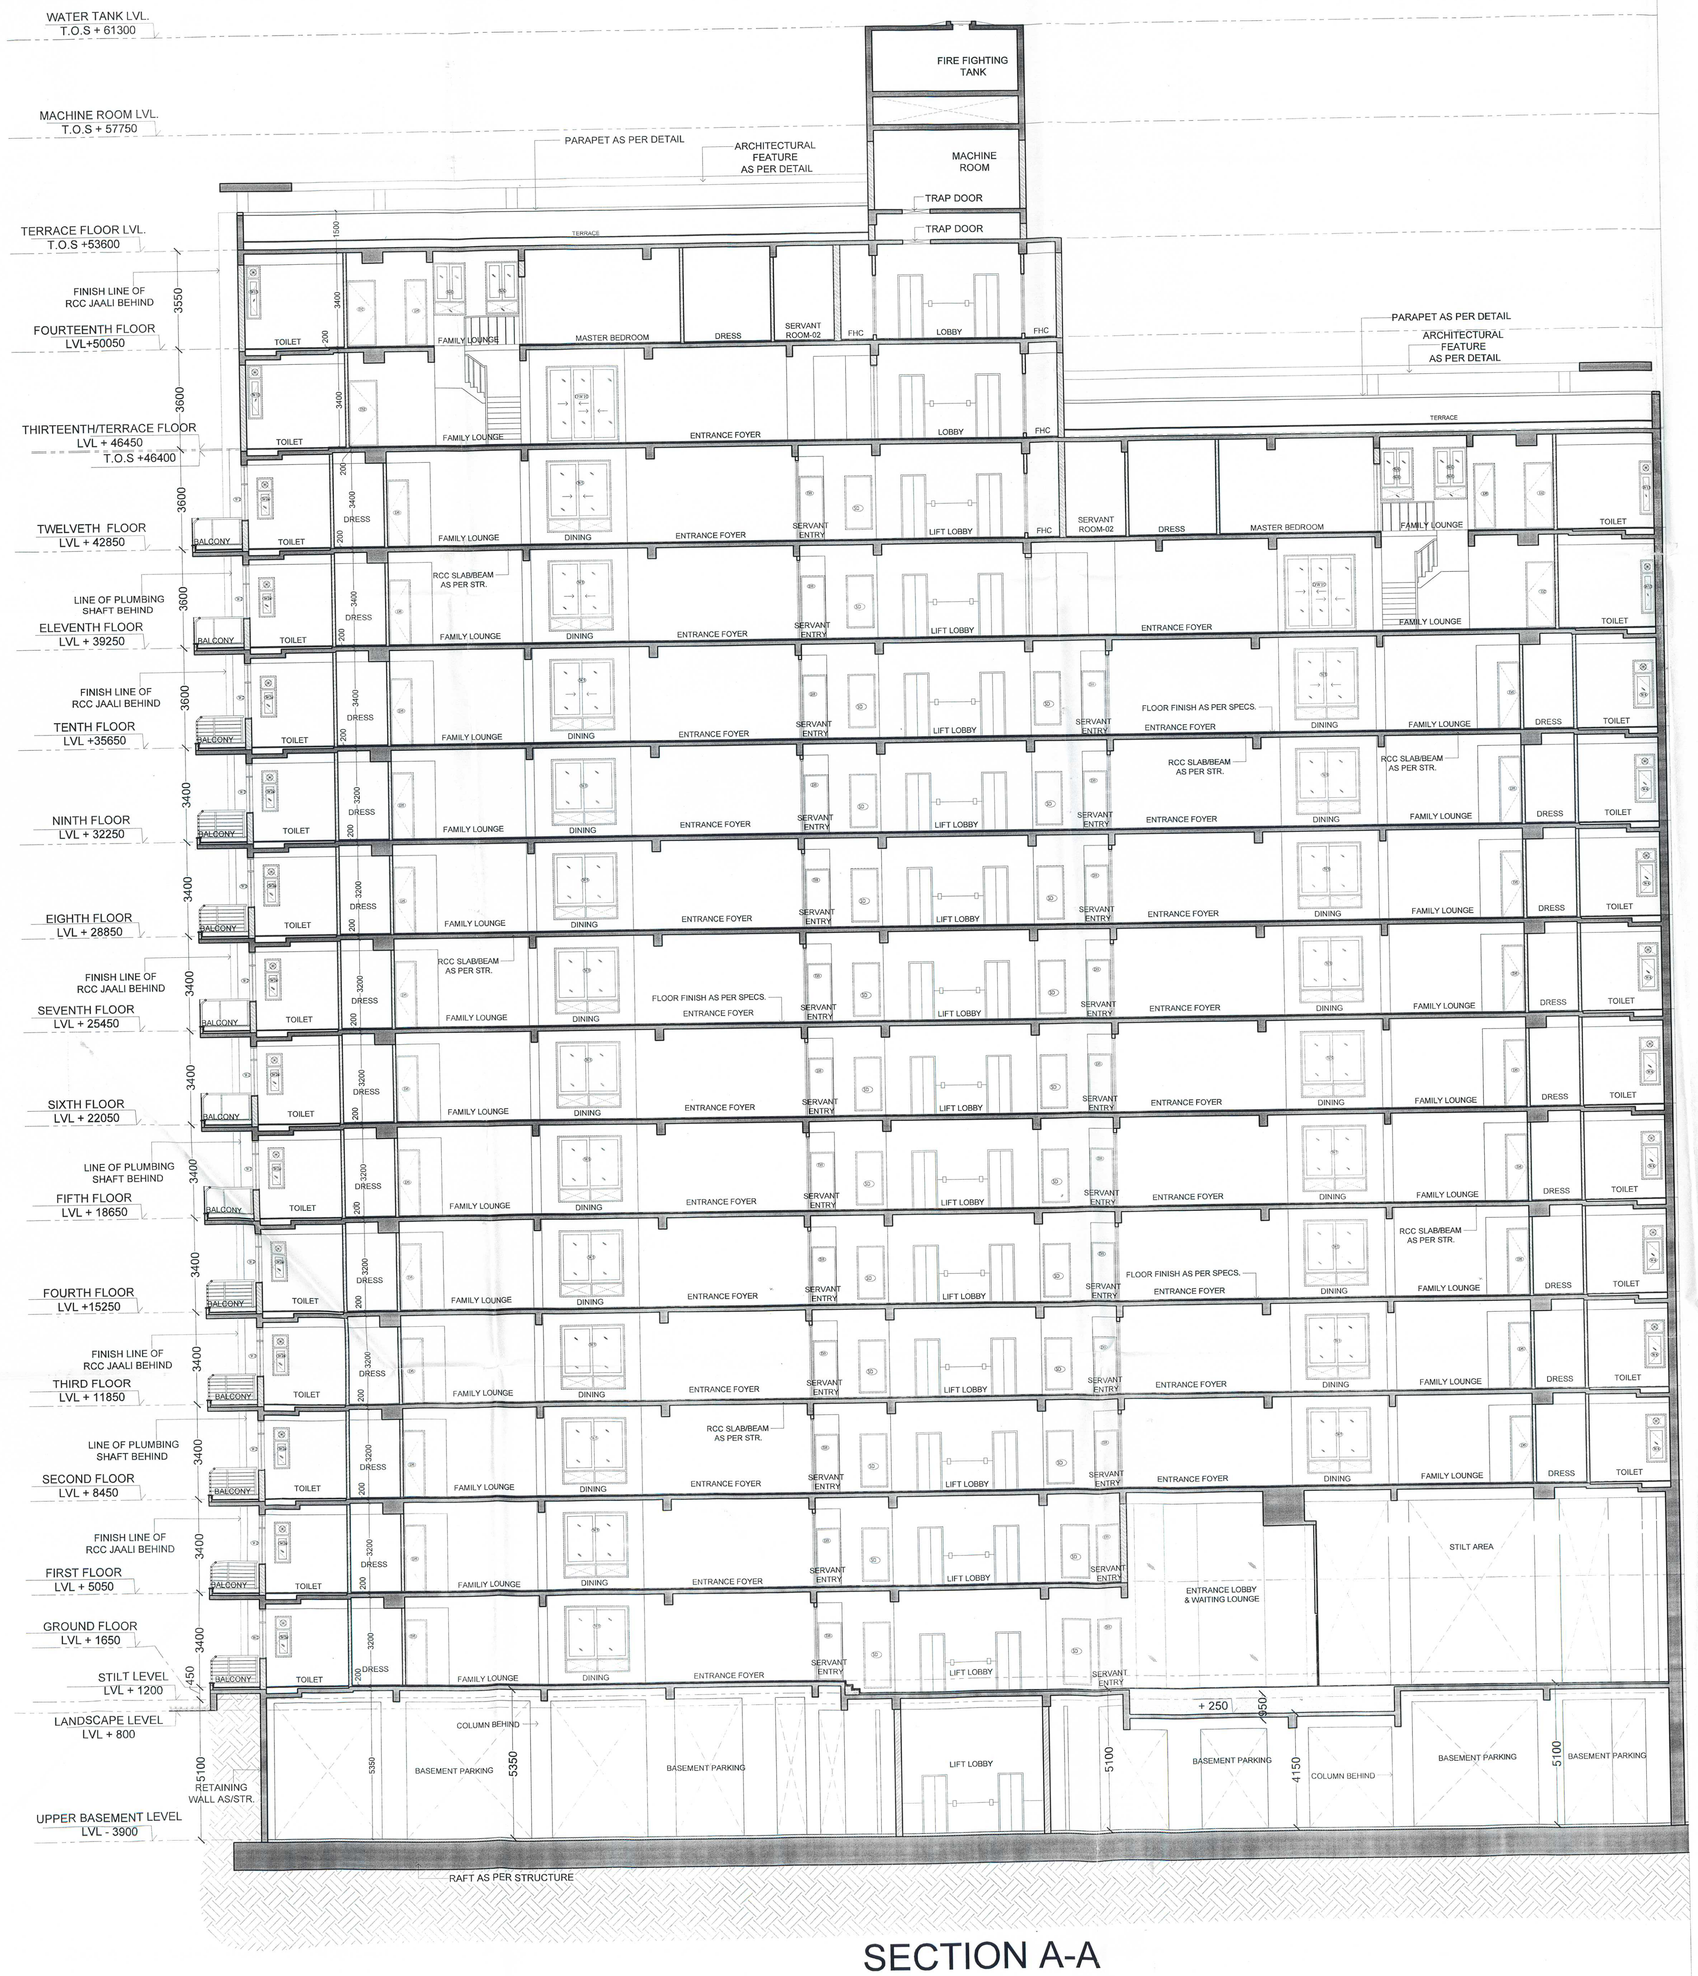


SECTION A-A

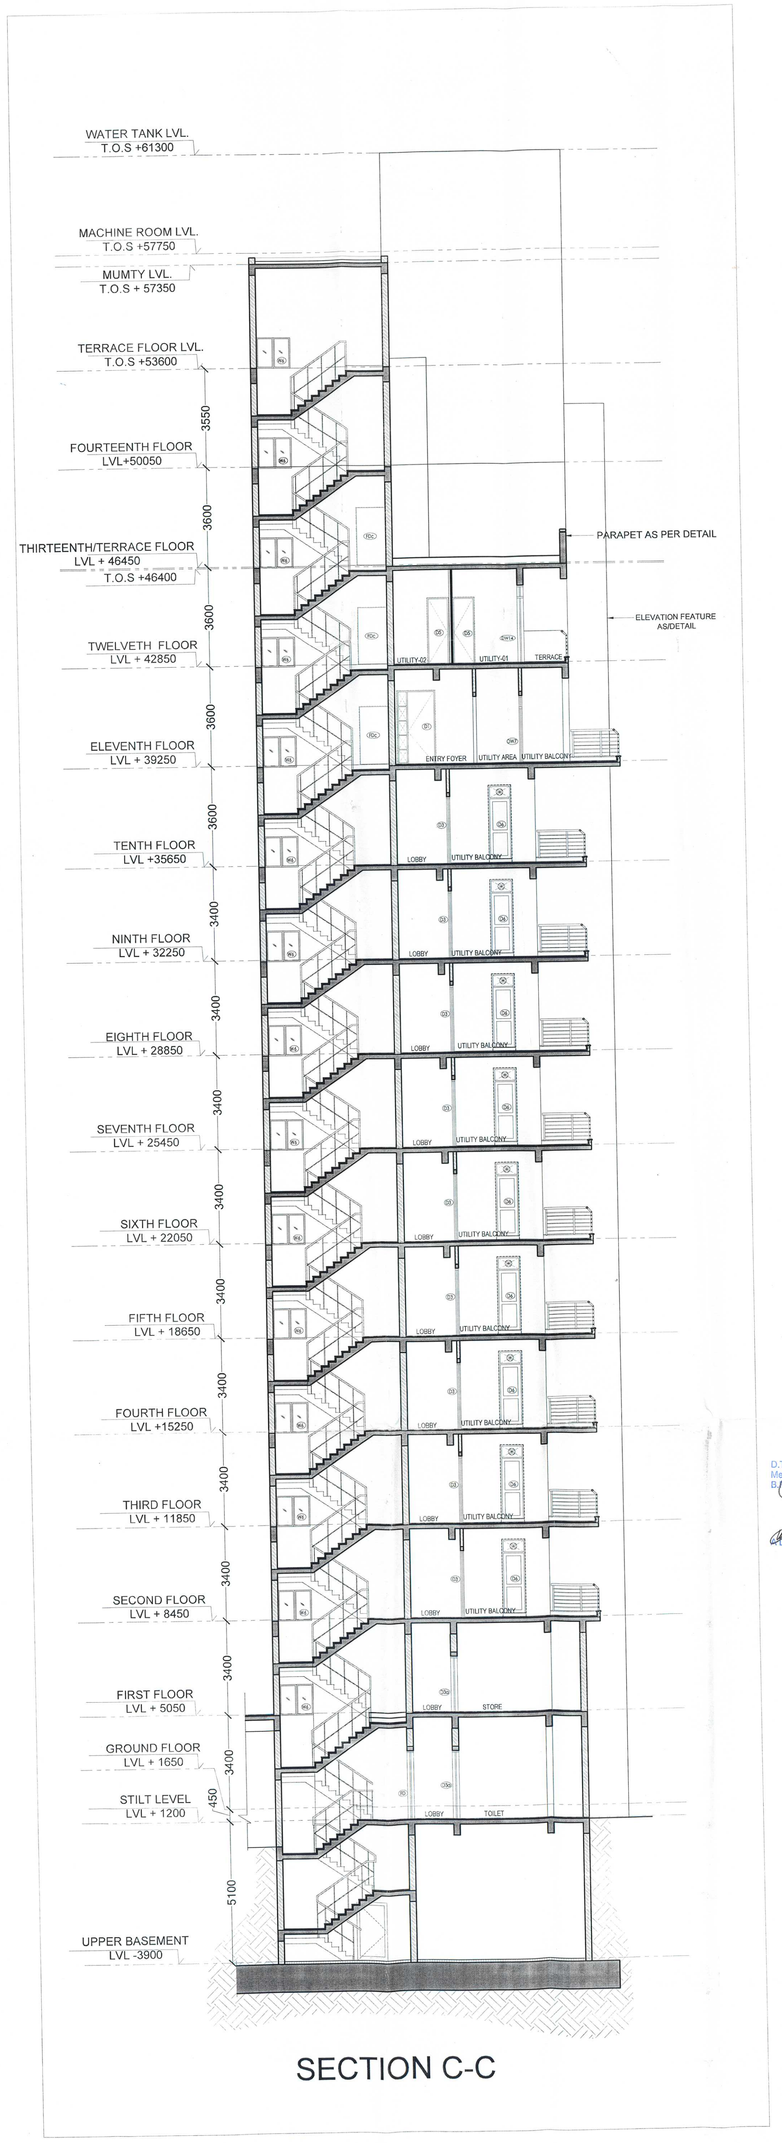


SECTION C-C

D.T.P. (S) Member Secretary B.P.C.

S.T.P. (S) Member B.P.C.

D.T.P. (S) Chairman B.P.C.

JD SD

SANCTIONED

To be read in conjunction with memo No.3626 dated 18/9/13

Notes

- Dimensions are not to be scaled.
- All Dimensions Are In MM
- All windows & ventilators are openable
- All walls are 230/115 thk. Brick Wall

Issues

| No. | Date | By | Description |
|---|---|---|---|
| | | | |

Revisions

KEY PLAN

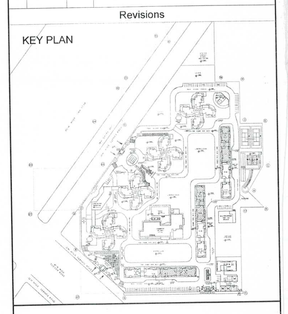

Owner's Signature

Architect's Signature

Akanksha Sood, Architect
Council of Architecture
Registration No. CA/2004/34548

Architects

Arcop Associates Pvt. Ltd.
Plot No-36, Sector-32, Gurgaon.
HARYANA - 122001
INDIA

Ph.: +91-124-4595500 , 4371200
Fax: +91-124-4595550

Clients

Athena Infrastructure Limited
Plot No. - 448-451, Udyog Vihar
Phase - V, Gurgaon-122 001

Job Title

REVISED BUILDING PLANS OF GROUP HOUSING COLONY ON AREA MEASURING 19.856 ACRES(LICENSE NO. 213 OF 2007 DATED 05.09.2007,LICENSE NO.10 OF 2011 DATED 29.01.2011 AND LICENSE NO.64 OF 2012 DATED 20.08.2012)IN SECTOR-110,GURGAON MANESAR URBAN COMPLEX BEING DEVELOPED BY ATHENA INFRASTRUCTURE LTD. AND OTHERS.

Drawing Title

SECTIONS
SLAB TYPE F,H & J

| Job No. | | Drawing No. |
|---|---|---|
| Drawn | Checked | AR-A-38 |
| Date | Scale | Revisions |
| 23.07.2012 | 1:100 | |