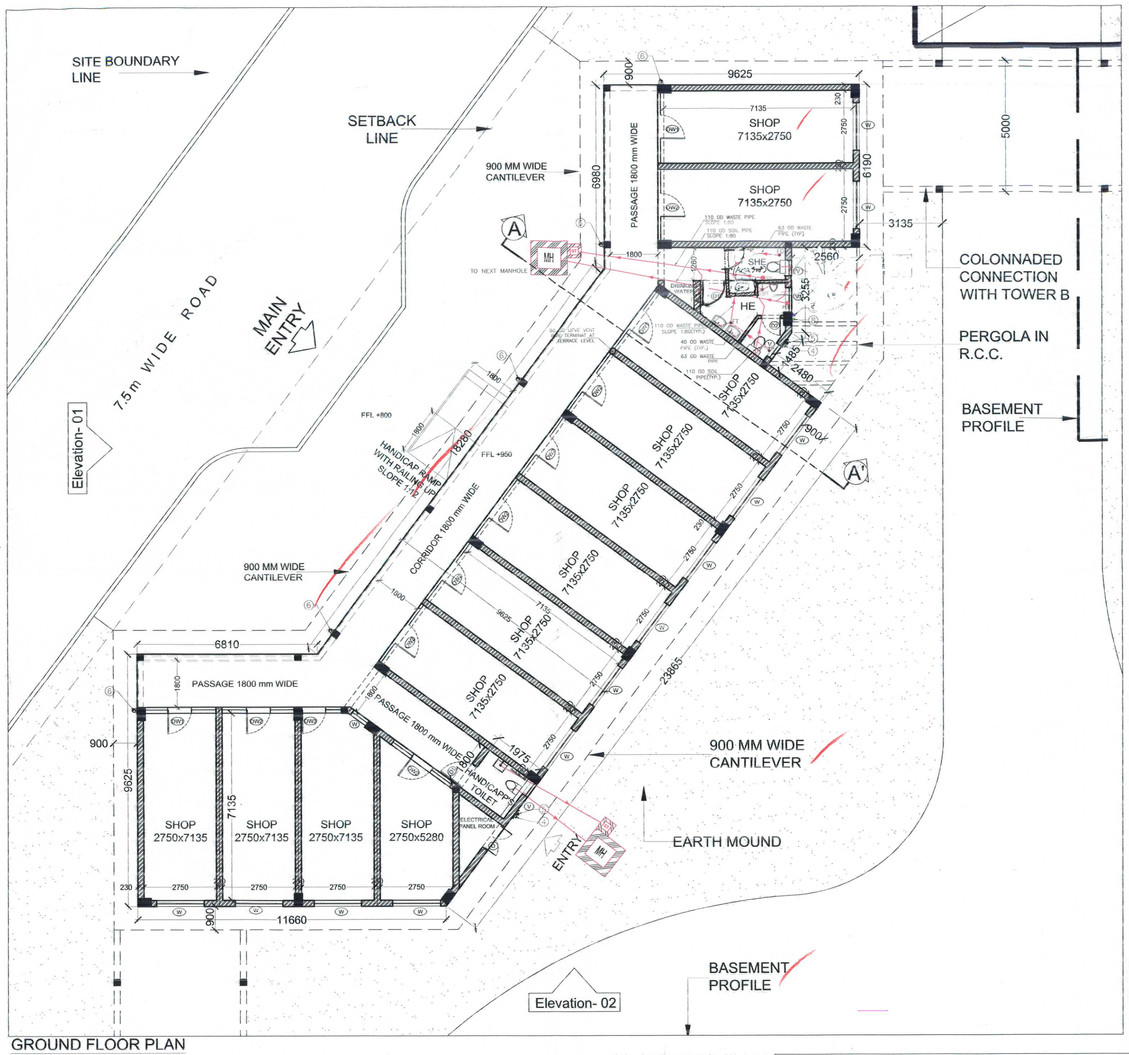

GROUND FLOOR PLAN

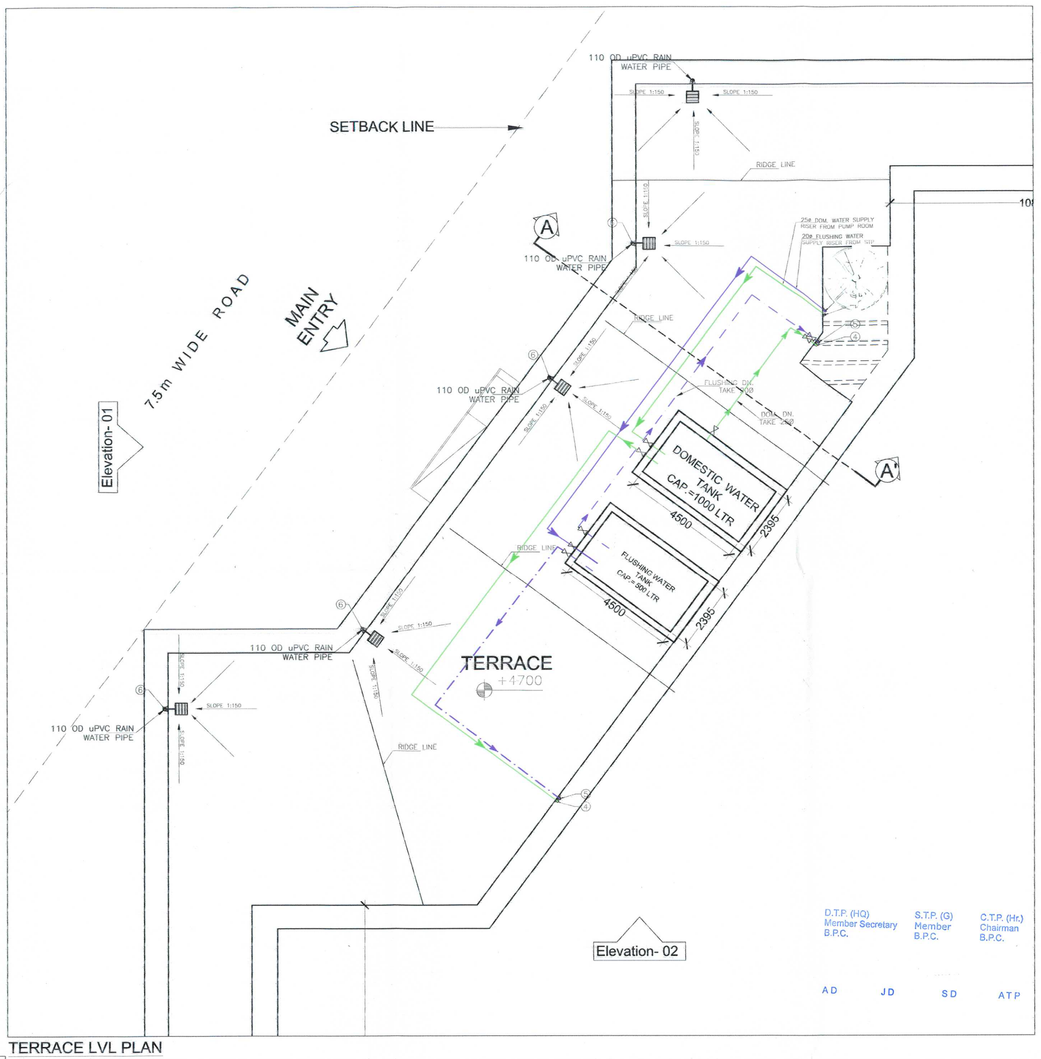

TERRACE LVL PLAN

D.T.P. (HQ) Member Secretary B.P.C. — S.T.P. (G) Member B.P.C. — C.T.P. (Hr.) Chairman B.P.C.

AD JD SD ATP

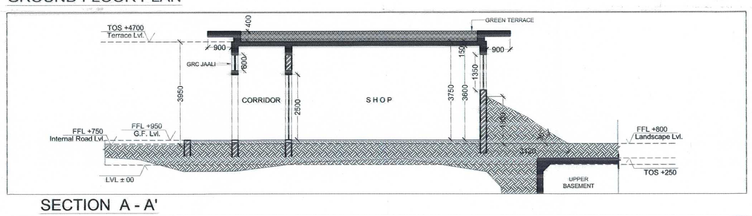

SECTION A - A'

DOOR/ WINDOW OPENING SCHEDULE					
S.No.	OPENING NO.	No. of Leafs	ROUGH OPENING SIZE		
			WIDTH(mm)	LINTEL(mm)	CILL (mm)
1	D		1100	2100	
2	D1		1000	2100	
3	D2		750	2100	
4	DW1		2680	2500	1050
5	DW2		2715	2500	1050
6	DW3		1495	2500	1050
7	W1		700	2500	1050
8	W		1800	3250	1900
9	V		600	3250	1900
10	V1		930	3250	1900

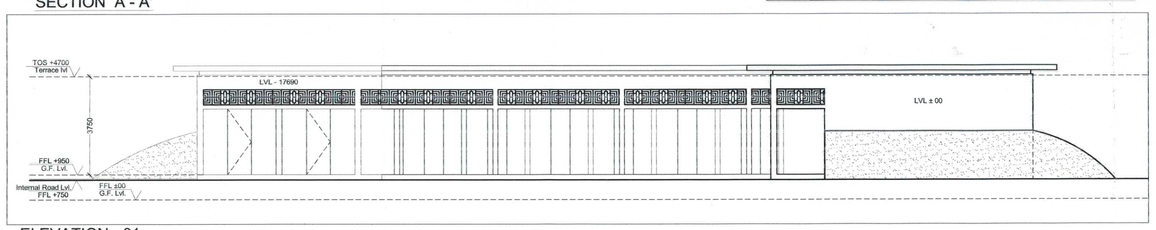

ELEVATION - 01

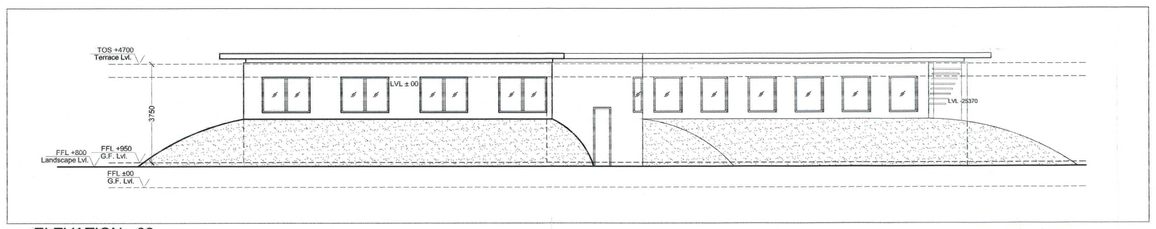

ELEVATION - 02

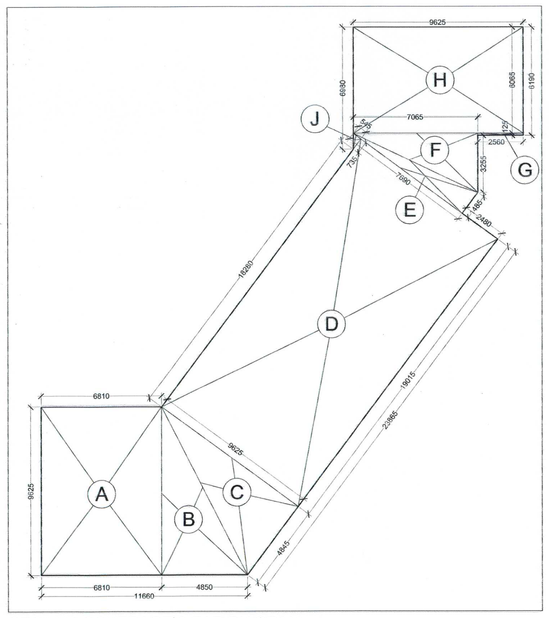

GROUND COVERAGE & FAR DIAGRAM
SCALE- 1: 150

FAR AREA CALCULATIONS							
No.	Coeff.	LENGTH (M)	BREADTH (M)	HEIGHT/SIDE	Nos.	AREA (Sq M)
A		6.81	9.625		1	65.55
B	0.5		4.850	9.625	1	23.34
C	0.5		4.845	9.625	1	23.32
D		19.015	9.625		1	183.02
E	0.5		1.485	7.690	1	5.71
F	0.5		3.255	7.065	1	11.50
G		2.560	0.125		1	0.32
H		9.625	6.065		1	58.38
J	0.5	0.735		0.545	1	0.20
TOTAL ADDITIONS						371.33
TOTAL FAR AREA					=	371.33

LEGEND

S.NO	SYMBOL	DECRIPATION
1.	4	COLD WATER SUPPLY PIPE
2.	5	FLUSHING WATER PIPE
3.	6	110 OD uPVC RAIN WATER PIPE
4.	8	COLD WATER RISER
5.	9	FLUSHING WATER RISER
6.		A.S.P.(VENT PIPE)
7.		SOIL PIPE
8.		WASTE PIPE
9.	FD	FLOOR DRAIN
10.	FT	FLOOR TRAP

Checked and found ok for Public Health (Internal) Services only subject to comments in forwarding letter No. SE(HQ)/ 60 Dt. 11/2/15
Executive Engineer (HQ) Haryana Shehri Vikas Pradhikaran

Notes
- Dimensions are not to be scaled.
- All Dimensions Are In MM
- All windows & ventilators are openable
- All walls are 230/115 thk. Brick Wall

Issues

No.	Date	By	Description

Revisions

KEY PLAN

D.T.P. (HQ) Member Secretary B.P.C. — S.T.P. (G) Member B.P.C. — C.T.P. (Hr.) Chairman B.P.C.

AD JD SD ATP

Owner's Signature

Architect's Signature

Architects Council of Architecture Registration No. CA/2004/34548

SANCTIONED

Architects
Arcop Associates Pvt. Ltd.
Plot No-36, Sector-32, Gurgaon.
HARYANA - 122001
INDIA
Ph.: +91-124-4595500 , 4371200
Fax: +91-124-4595550

To be read in conjunction with memo No. 3836 dated 18/4/13

Clients
Athena Infrastructure Limited
Plot No. - 448-451, Udyog Vihar
Phase - V, Gurgaon-122 001

Job Title
REVISED BUILDING PLANS OF GROUP HOUSING COLONY ON AREA MEASURING 19.856 ACRES (LICENSE NO. 213 OF 2007 DATED 05.09.2007, LICENSE NO.10 OF 2011 DATED 29.01.2011 AND LICENSE NO.64 OF 2012 DATED 20.06.2012) IN SECTOR-110,GURGAON MANESAR URBAN COMPLEX BEING DEVELOPED BY ATHENA INFRASTRUCTURE LTD. AND OTHERS.

Drawing Title
COMVENIENT SHOPPING BLOCK
FLOOR PLANS , FAR DIAGRAM
GROUND COVERAGE DIAGRAM

Job No.		Drawing No.
Drawn	Checked	AR-A-40
Date 23.07.2012	Scale 1:100	Revisions