SANCTIONED

To be read in conjunction with memo No. 7695/Dtd. 18/4/13

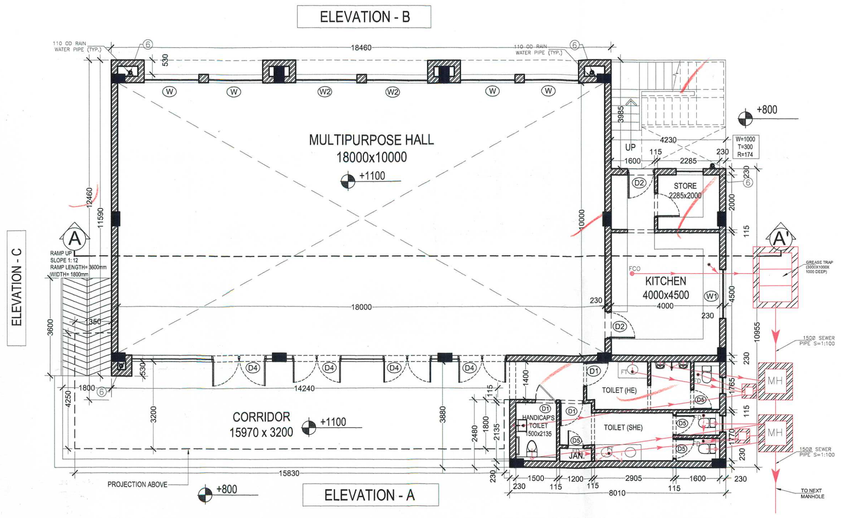

GROUND FLOOR PLAN

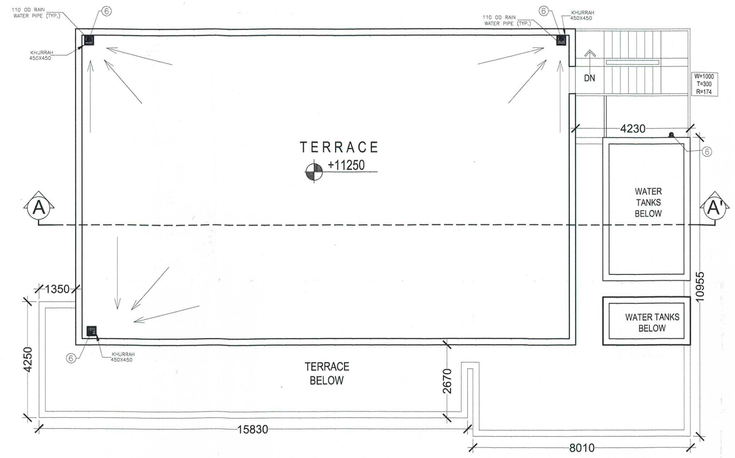

TERRACE PLAN

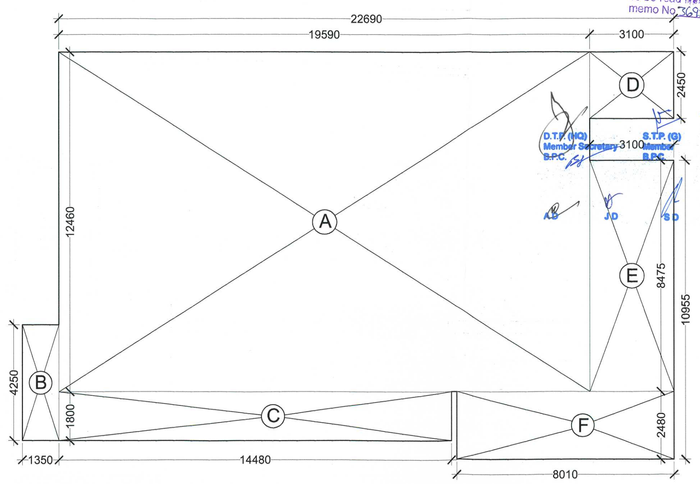

GROUND COVERAGE DIAGRAM

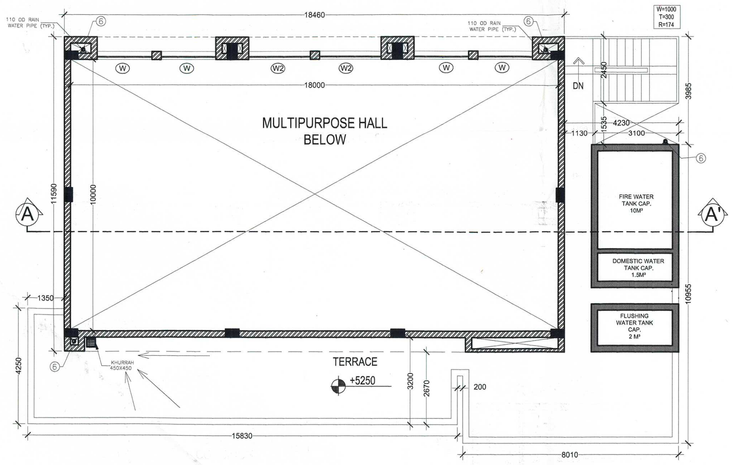

MID TERRACE LVL PLAN

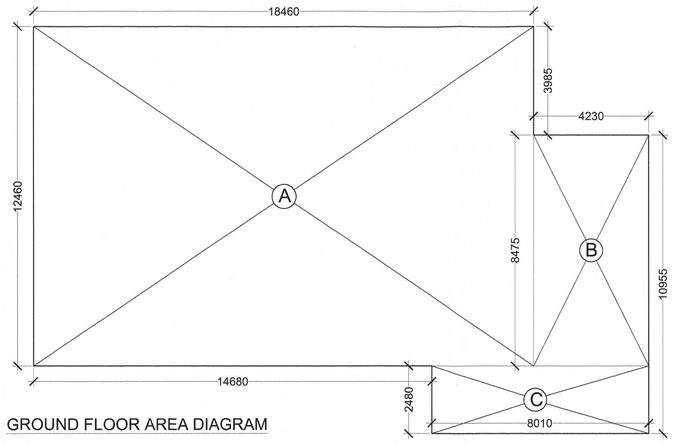

GROUND FLOOR AREA DIAGRAM

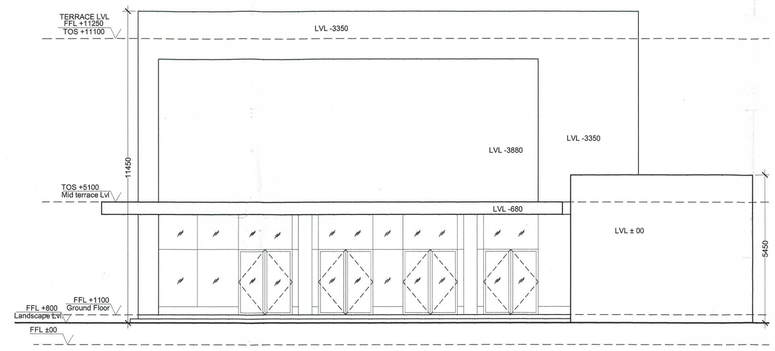

ELEVATION - A

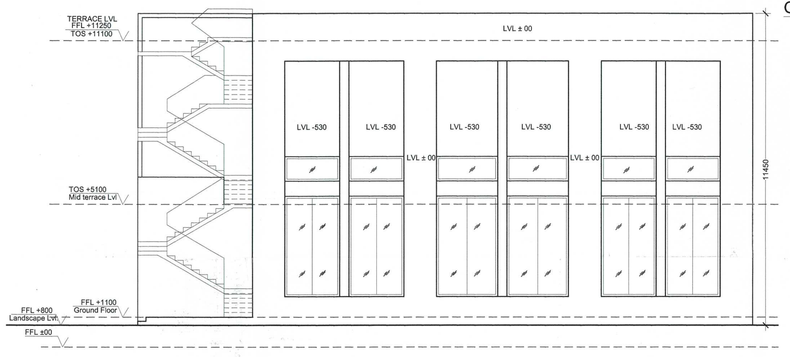

ELEVATION - B

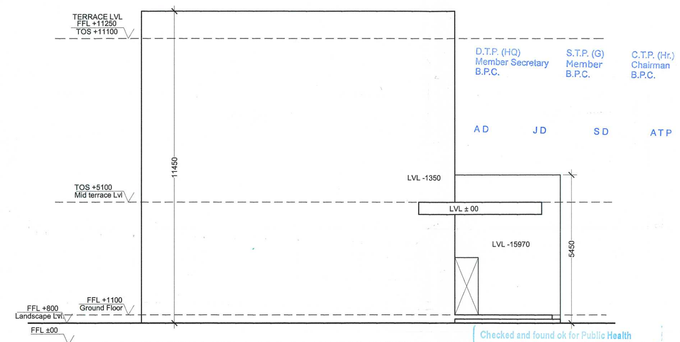

ELEVATION - C

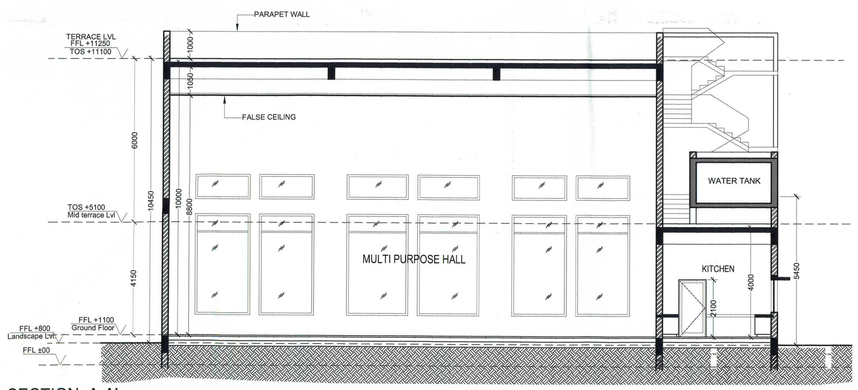

SECTION A-A'

DOOR/ WINDOW OPENING SCHEDULE					
S.No.	OPENING NO.	No. of Leafs	ROUGH OPENING SIZE		CILL (mm)
			WIDTH(mm)	HEIGHT(mm)	
1	D	1	800	2400	
2	D1	1	900	2400	
3	D2	1	1000	2400	
4	D3	1	1200	2400	
5	D4	2	1800	2400	
6	D5	1	600	2100	
7	W		2020	3700	900
8	W1		1800	3700	900
8	W2		2260	3700	900

LEGEND

S.NO	SYMBOL	DECRIPATION
1.	3	90 OD SWR ANTISYPHONAGE PIPE
2.	4	COLD WATER SUPPLY PIPE
3.	5	FLUSHING WATER PIPE
4.	6	110 OD uPVC RAIN WATER PIPE
5.	8	COLD WATER RISER
6.	9	FLUSHING WATER RISER
7.		SOIL PIPE
8.		WASTE PIPE
9.	FD	FLOOR DRAIN
10.	FT	FLOOR TRAP
11.		VALVE
12.		SEWER MANHOLE
13.		GULLY TRAP

GROUND COVERAGE AREA CALCULATION					
ADDITIONS					
RECTANGLES					
No.	C0EFF	LENGTH(M)	BREADTH(M)	NOS.	AREA
A		19.59	12.46	1	244.1
B		4.25	1.35	1	5.74
C		14.48	1.80	1	26.1
D		3.10	2.45	1	7.60
E		3.10	8.48	1	26.3
F		8.01	2.48	1	19.9
TOTAL GROUND COVERAGE AREA					329.6

GROUND FLOOR AREA CALCULATION					
ADDITIONS					
RECTANGLES					
No.	C0EFF	LENGTH(M)	BREADTH(M)	NOS.	AREA
A		18.46	12.46	1	230.01
B		4.23	8.48	1	35.85
C		8.010	2.48	1	19.86
TOTAL GROUND FLOOR AREA					285.7

D.T.P. (HQ) Member Secretary B.P.C. — S.T.P. (G) Member B.P.C. — C.T.P. (Hr.) Chairman B.P.C.

AD JD SD ATP

Checked and found ok for Public Health requirements in forwarding letter No. 5E/HQV/ 60 Dt. 11/2/13

Superintending Engineer (HQ) Public Health

- Dimensions are not to be scaled.
- All Dimensions Are In MM
- All windows & ventilators are openable
- All walls are 230/115 thk. Brick Wall

Issues			
No.	Date	By	Description

Revisions

KEY PLAN

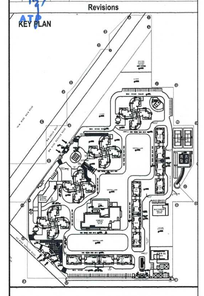

Owner's Signature

Architect's Signature

Akansha Sood, Architect
Council of Architecture
Registration No. CA/2004/34548

Architects

Arcop Associates Pvt. Ltd.
Plot No-36, Sector-32, Gurgaon.
HARYANA - 122001
INDIA

Ph.: +91-124-4595500 , 4371200
Fax: +91-124-4595550

Clients

Athena Infrastructure Limited
Plot No. - 448-451, Udyog Vihar
Phase - V, Gurgaon-122 001

Job Title

REVISED BUILDING PLANS OF GROUP HOUSING COLONY ON AREA MEASURING 19.856 ACRES(LICENSE NO. 213 OF 2007 DATED 05.09.2007,LICENSE NO.10 OF 2011 DATED 29.01.2011 AND LICENSE NO.64 OF 2012 DATED 20.06.2012)IN SECTOR-110,GURGAON MANESAR URBAN COMPLEX BEING DEVELOPED BY ATHENA INFRASTRUCTURE LTD. AND OTHERS.

Drawing Title

COMMUNITY BUILDING-02
FLOOR PLANS , FAR DIAGRAM
GROUND COVERAGE DIAGRAM

Job No.		Drawing No.
Drawn	Checked	AR-A-42
Date 25.07.2012	Scale 1:100	Revisions