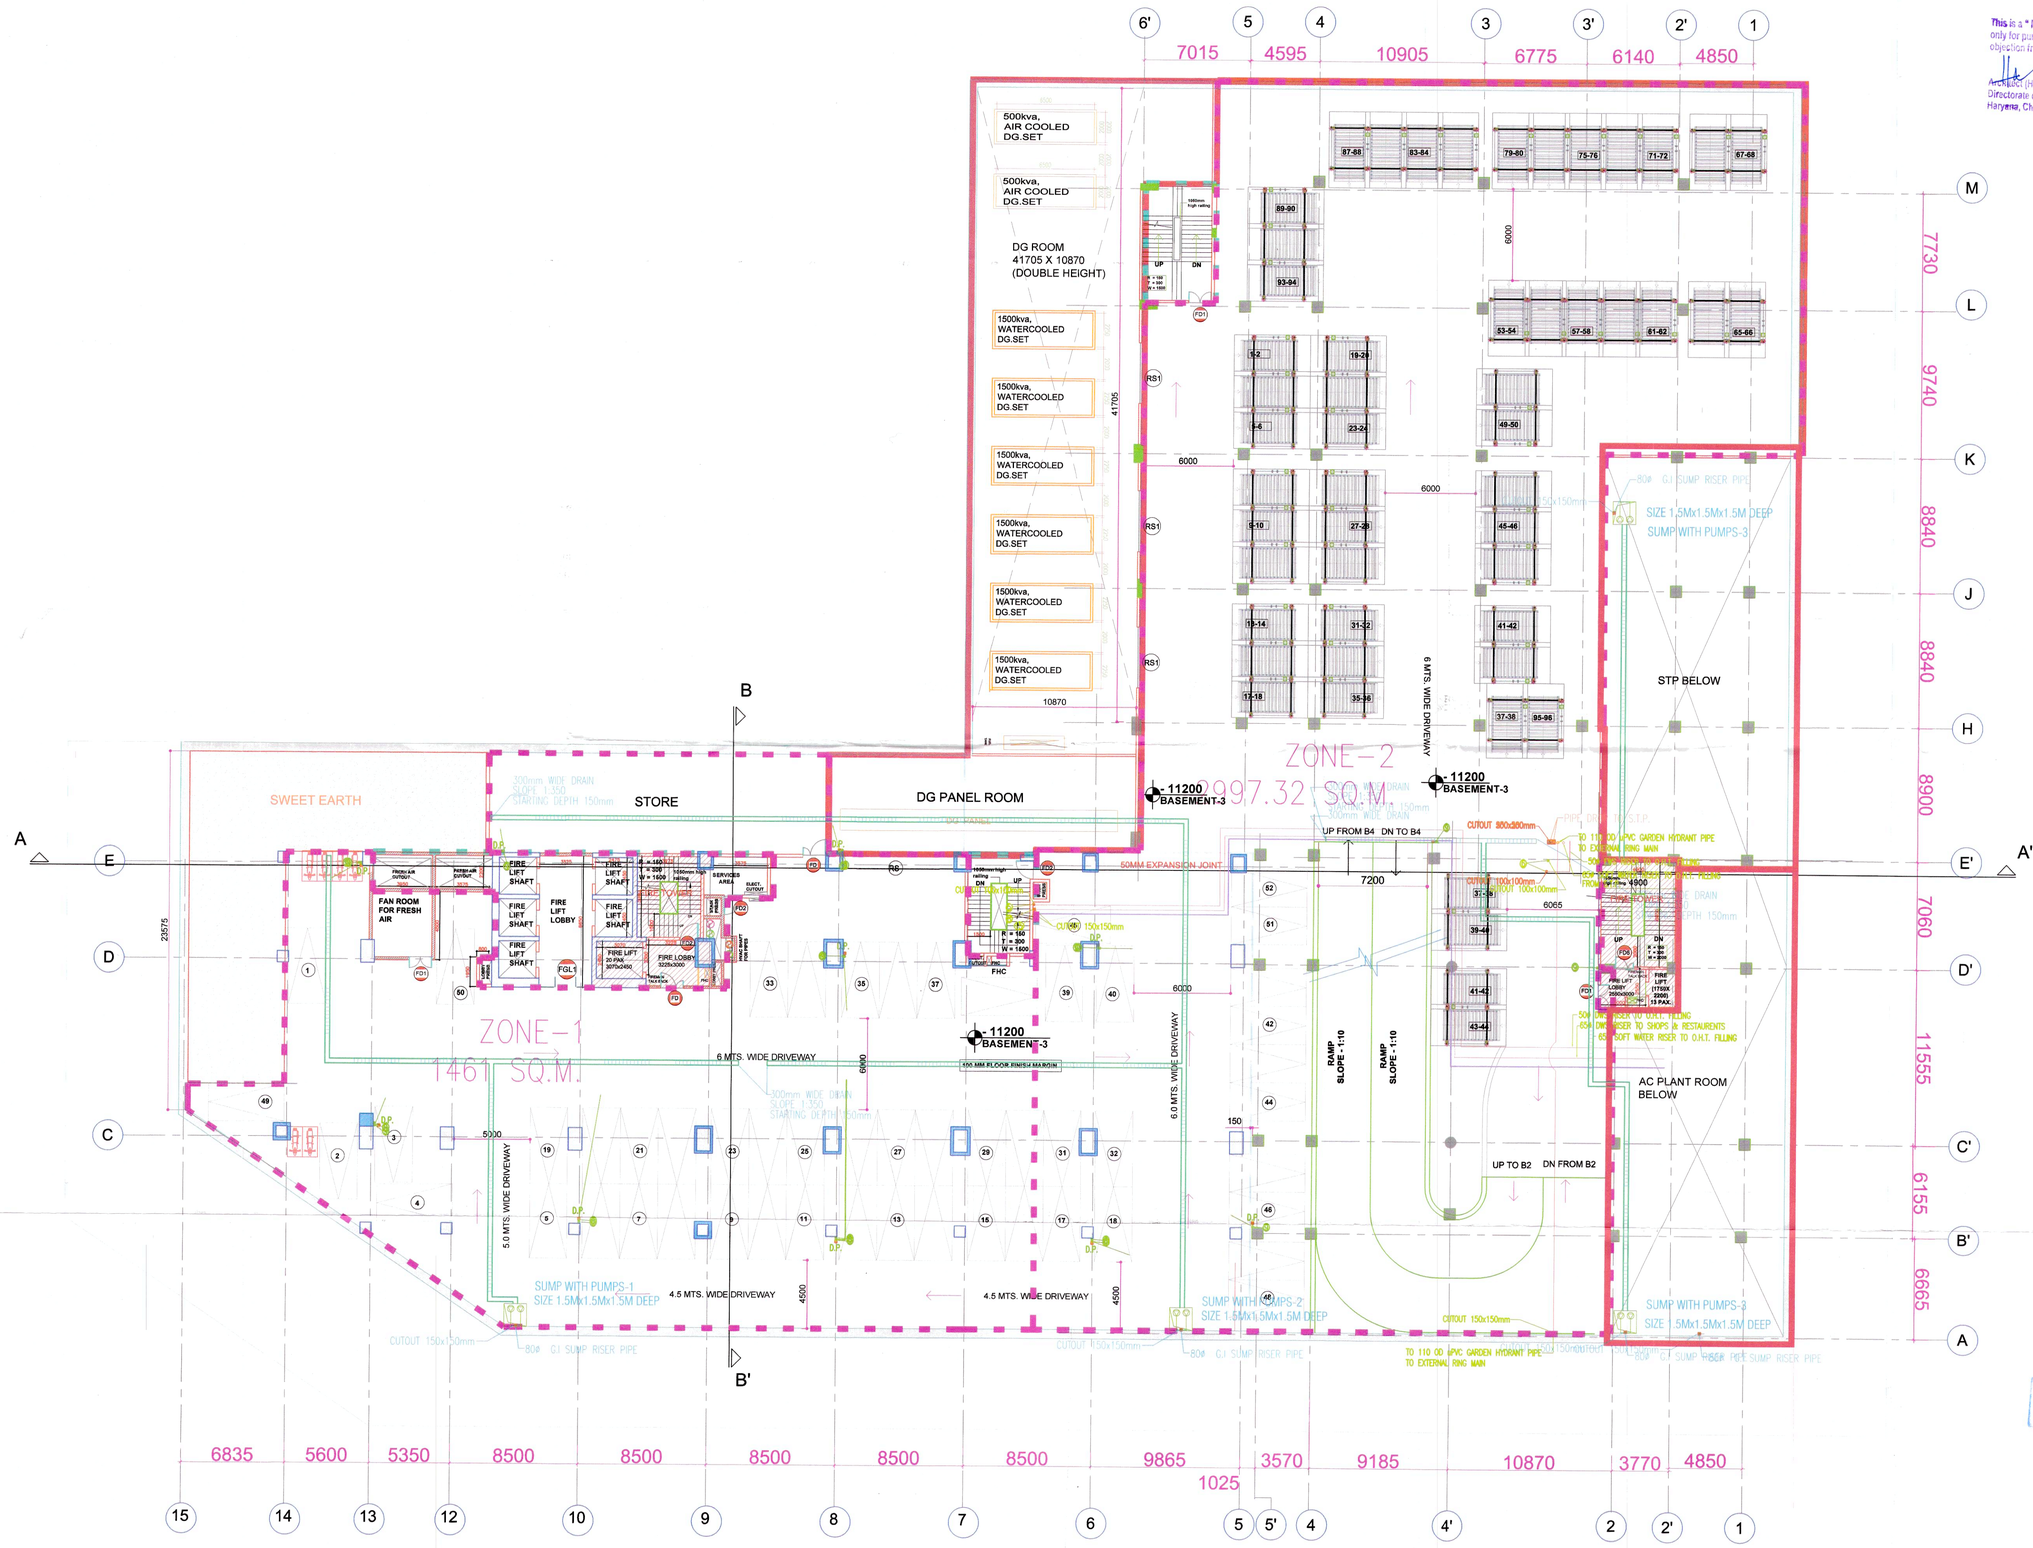

Architect (HQ)

This is a * PROVISIONAL APPROVED BUILDING PLAN* only for purpose of inviting objection from the general public

Architect (HQ)
Directorate of Town and Country Planning, Haryana, Chandigarh

(RAM AVTAR BASSI)
A.D

Checked and found ok for Pu (Internal) Service only subject t in forwarding letter No. SE(HQ 110922 01/06/18

Architect (HQ)
HUDA, Panchkula.
1/6/18

BASEMENT- 3	
NO. OF CAR PARKING	
DOUBLE STACK PARKING	48 X 2 = 96 CARS
SINGLE STACK PARKING	52 CARS
TOTAL PARKING	148 CARS

SCHEDULE OF OPENINGS

OPNG	WIDTH	CLEAR HEIGHT	CILL. LVL	LINTEL LEVEL
FD	1500	2400	----------	2400
FD1	1500	2400	----------	2400
FD2	1200	2400	----------	2400
FD4	900	2400	----------	2400
FGL1	1500	2400	----------	----------
FD6	1200	2400	----------	2400
RS	3000	2400	----------	2400
RS1	4000	2400	----------	2400

LEGEND

1	110 OD SWR PVC SOIL & VENT PIPE
2	110 OD SWR PVC WASTE & VENT PIPE
3	CWS DN. TAKE PIPE (DOMESTIC) 19th TO 12th FLOOR
4	FWS DN. TAKE PIPE (DOMESTIC)
5	50Ø DWS RISER TO O.H.T. FILLING TANK
6	50Ø FWS RISER TO O.H.T. FILLING TANK
7	160 OD uPVC RAIN WATER PIPE
8	DWS RISER PIPE SHOPS & RESTAURANT
9	100Ø DRAIN PIPE
10	CWS DN. TAKE PIPE (DOMESTIC) 11th TO 5th FLOOR
11	CWS DN. TAKE PIPE (DOMESTIC) 19th TO 10th FLOOR
12	CWS DN. TAKE PIPE (DOMESTIC) 9th TO GROUND FLOOR
13	FWS DN. TAKE PIPE (DOMESTIC) 19th TO 10th FLOOR
14	FWS DN. TAKE PIPE (DOMESTIC) 9th TO GROUND FLOOR
15	65Ø SOFT WATER RISER TO O.H.T. FILLING TANK FROM PUMP ROOM
16	65Ø SOFT WATER RISER TO O.H.T. FILLING TANK FROM S.T.P.
DP	DRAIN POINT (CUTOUT 150x150mm)
COP	CLEAN OUT PLUG
FWS	FLUSHING WATER SUPPLY
DWS	DOMESTIC WATER SUPPLY

NOTE:
1. BUILDING IS FULLY AIR CONDITIONED & ALL BASEMENTS ARE MECHANICALLY VENTILATED AS PER NBC NORMS.
2. BUILDING IS FULLY SPRINKLERED AS PER NBC.
3. ALL DIMENSIONS AND LEVELS MARKED IN PLANS ARE IN MM.

Signatures:

Architect: ROHIT K. GUPTA ARCHITECT CA/98/23842

Owner: SHRIMAYA BUILDCON PVT. LTD. Authorised Signatory

A.D.F.O. (HQ) DFS PKL Member B.P.C.

Client: M/S SHRIMAYA BUILDCON PVT. LTD. & OTHERS.

Project Name: REVISED BUILDING PLAN FOR TOWER – C OF ADDITIONAL LICENSE AREA MEASURING 0.15625 ACRE(LICENSE NO -83 OF 2014 DATED 09/8/2014) IN ALREADY LICENSED AREA OF COMMERCIAL COLONY MEASURING 8.237 ACRES(LICENSE NO. 102 OF 2008 DATED 15.05.2008) TOTAL AREA MEASURING 8.39325 ACRES IN SECTOR -109,GURGAON MANESAR URBAN COMPLEX BEING DEVELOPED BY SHIV SHAKTI ESTATES PVT. LTD. IN COLLABORATION WITH SHRIMAYA BUILDCON PVT. LTD.

Drg. title: BASEMENT -3 PLAN

North:-	Dealt by :	Revision Number : –	Code :
	Checked by :	Issued For : SANCTION	Scale : 1:200
	Verified by :	Drawing Number : AR-20	Date : 22-08-2017