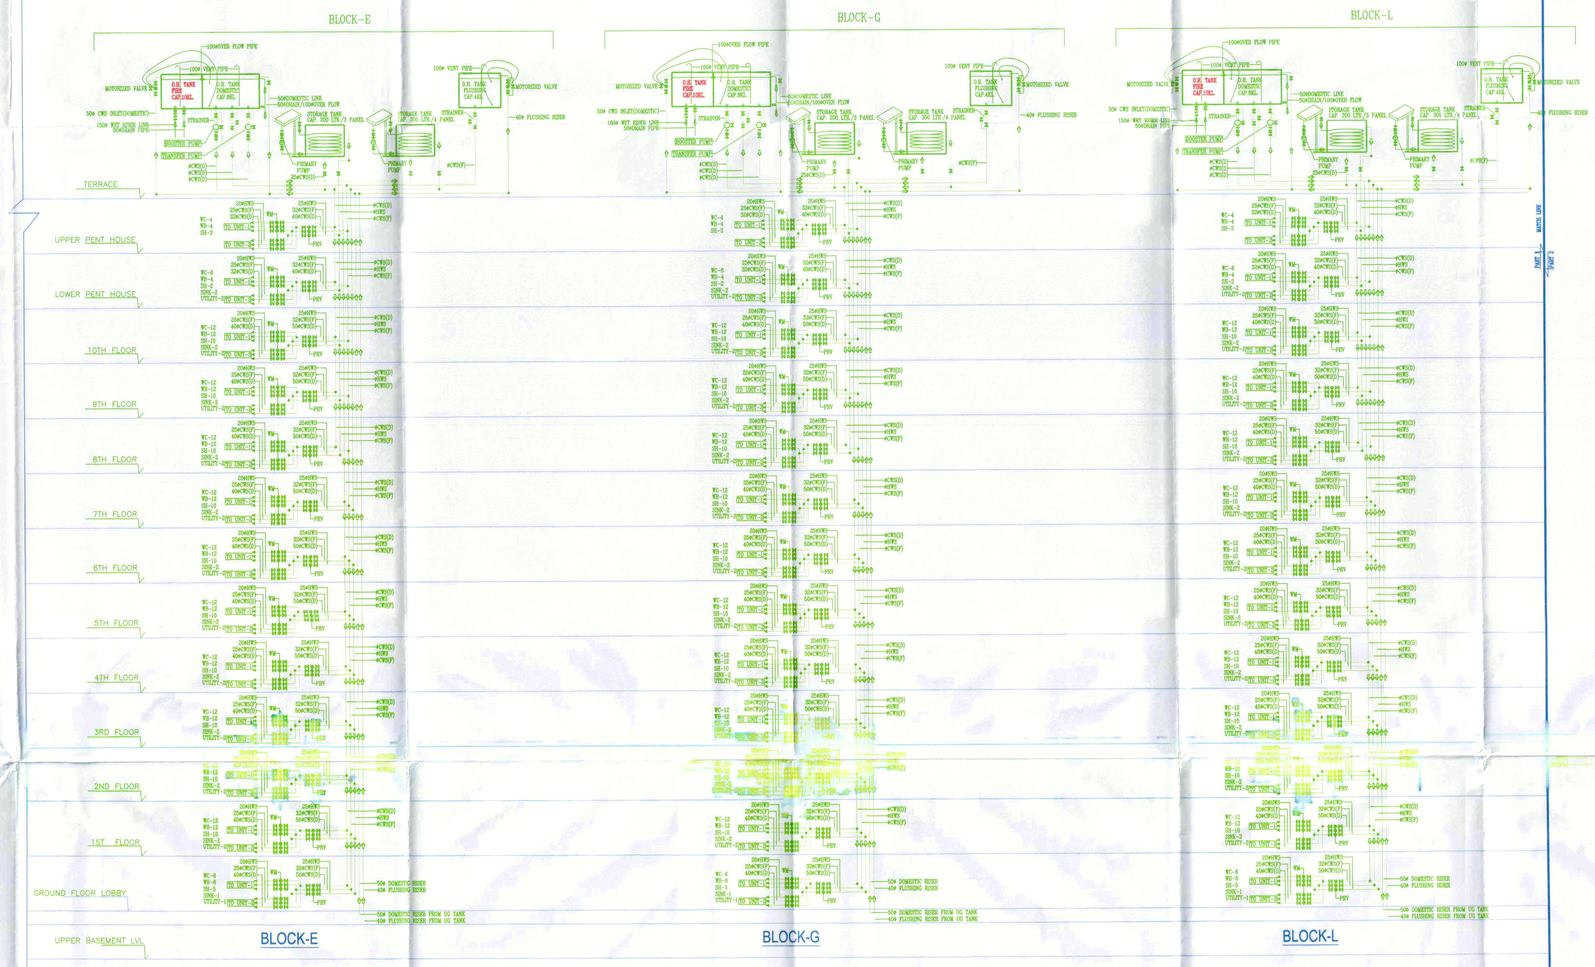

Note :-

1. BUILDING WILL BE DESIGNED (STRUCTURES) AS PER RELEVENT IS CODES FOR EARTH QUAKE RESISTANCE.

2. TOILETS WILL NATURAL VENTILATION WILL HAVE MECHANICAL VENTILATION

LEGEND: –

Project:

PROPOSED BUILDING PLAN OF [illegible] GROUP HOUSING MEASURING 10.43125 ACRES (LICENCE NO. 65 OF 2013 DATED 20-07-2013) & (LICENCE NO. 119 OF 2012 DATED 06.12.2012) IN SECTOR-99, GURGAON MANESAR URBAN COMPLEX BEING DEVELOPED BY PLANET EARTH ESTATES PVT. LTD.

Associate Architects

RSMS ARCHITECTS

RSMS ARCHITECTS PVT. LTD.
69,Nora Niwas Bhawani Kunj
(Behind D2), Vasant Kunj,
New Delhi-110070.
Tel.: 011-26898616,26898617
www.rsms-arch.com

Checked as per (Internal) [illegible] forwarding [illegible] with its comments in [illegible] Dt. .....

Superintending Engineer (HQ)
HUDA, Panchkula

D.T.P. (HQ) Member Secretary — Member B.P.C. — Chairman B.P.C.

ARCHITECT'S SEAL & SIGNATURE	OWNER'S SEAL & SIGNATURE
	For Planet Earth Estates Pvt. Ltd. Authorised Signatory

DECEMBER.2013	Scale : 1:150	N
Drawing Title:- SCHEMATIC DIAGRAM		Drawing No:- SLD-02
BLOCK-E,G&L		VATIKA – SOVEREIGN PARK