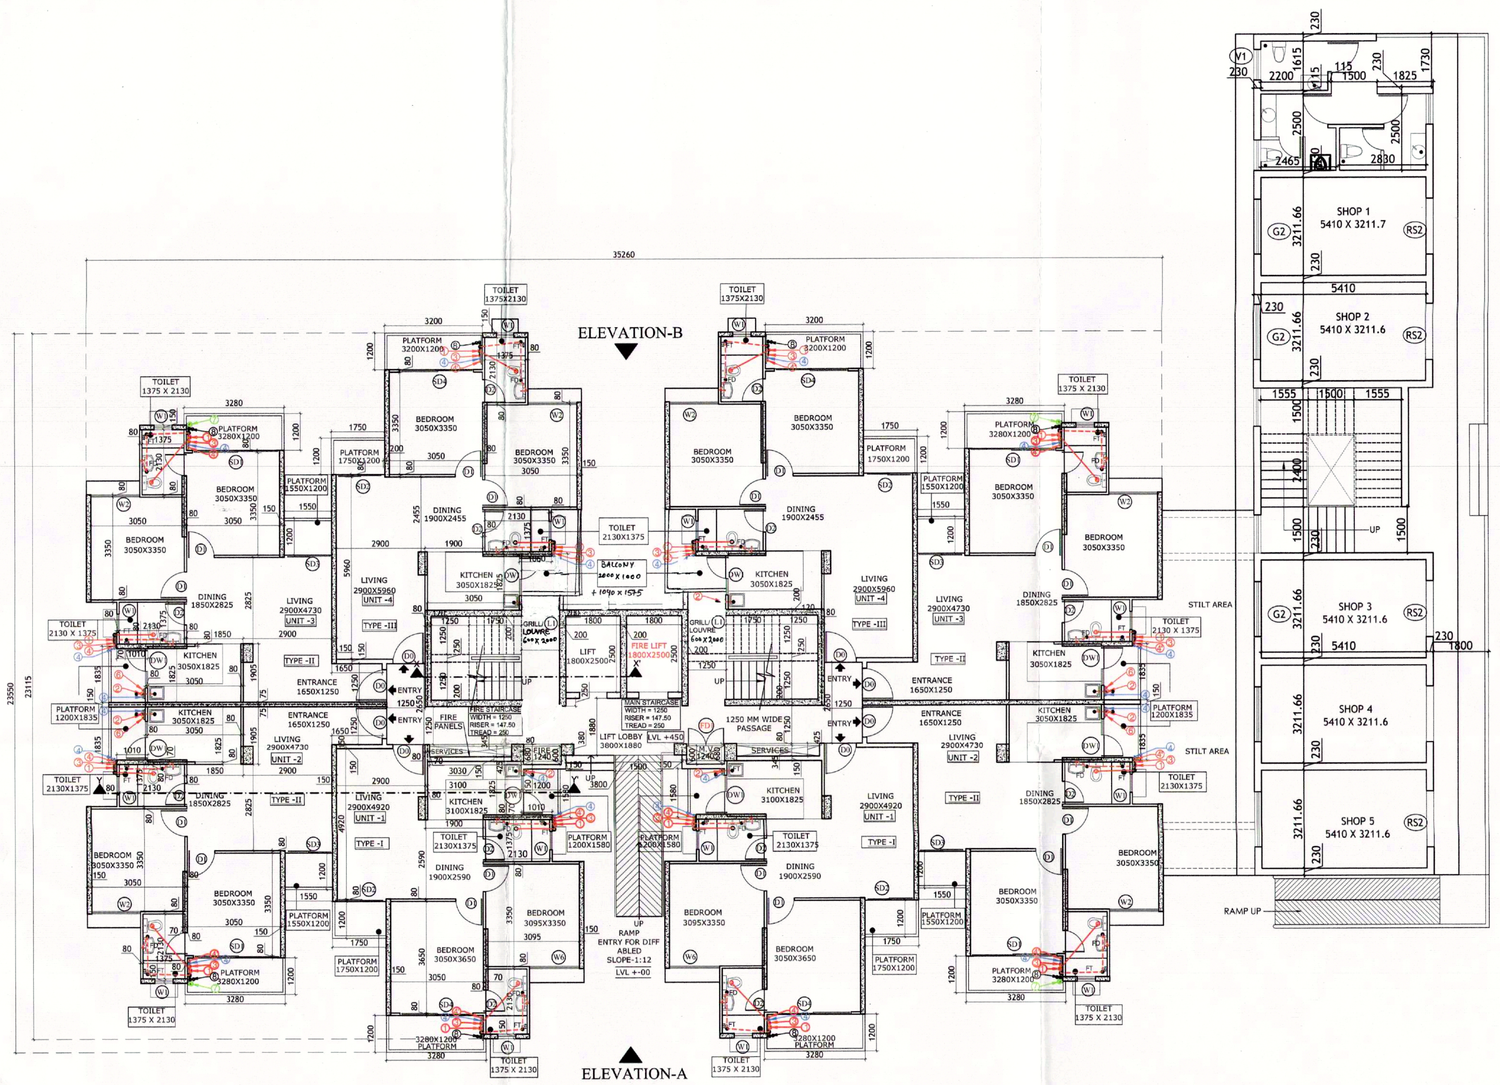

GROUND FLOOR PLAN

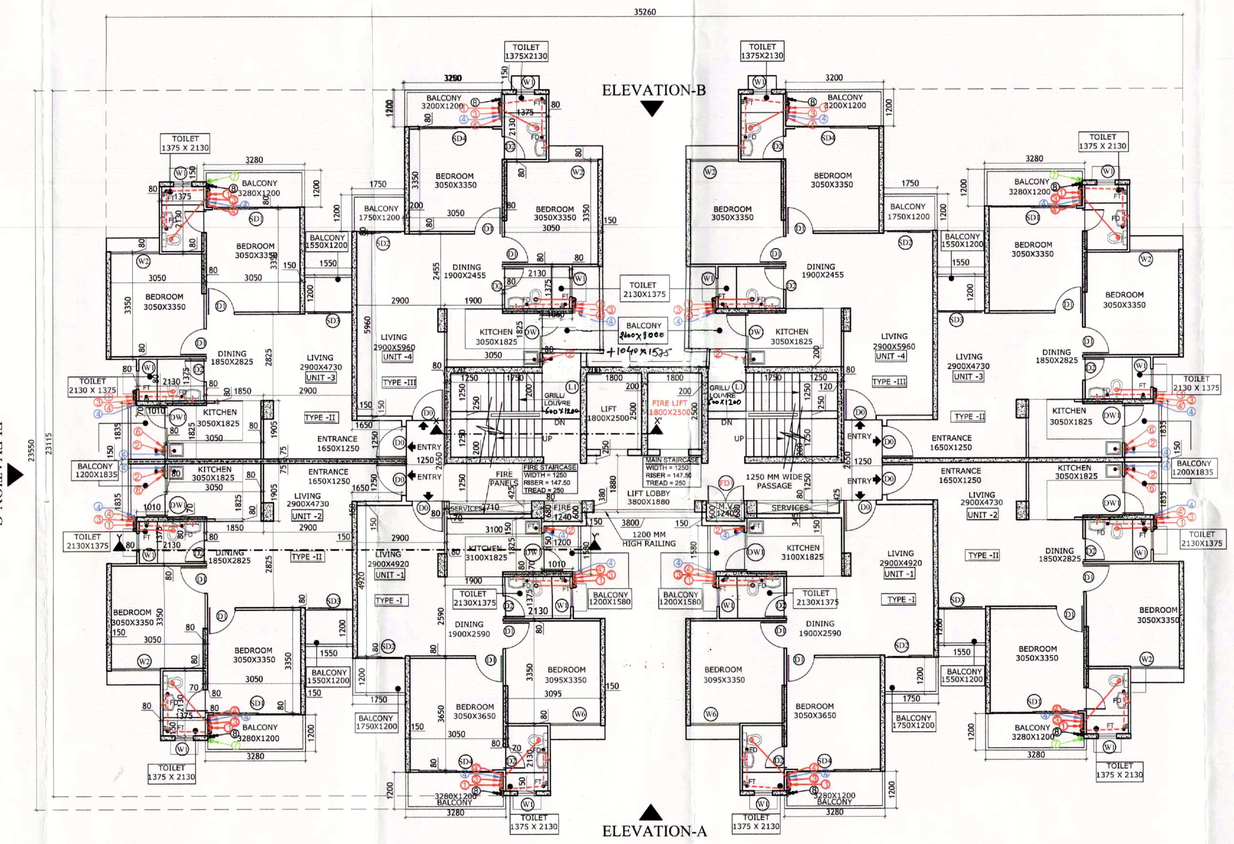

TYPICAL FLOOR PLAN (1ST TO 14TH FLOOR)

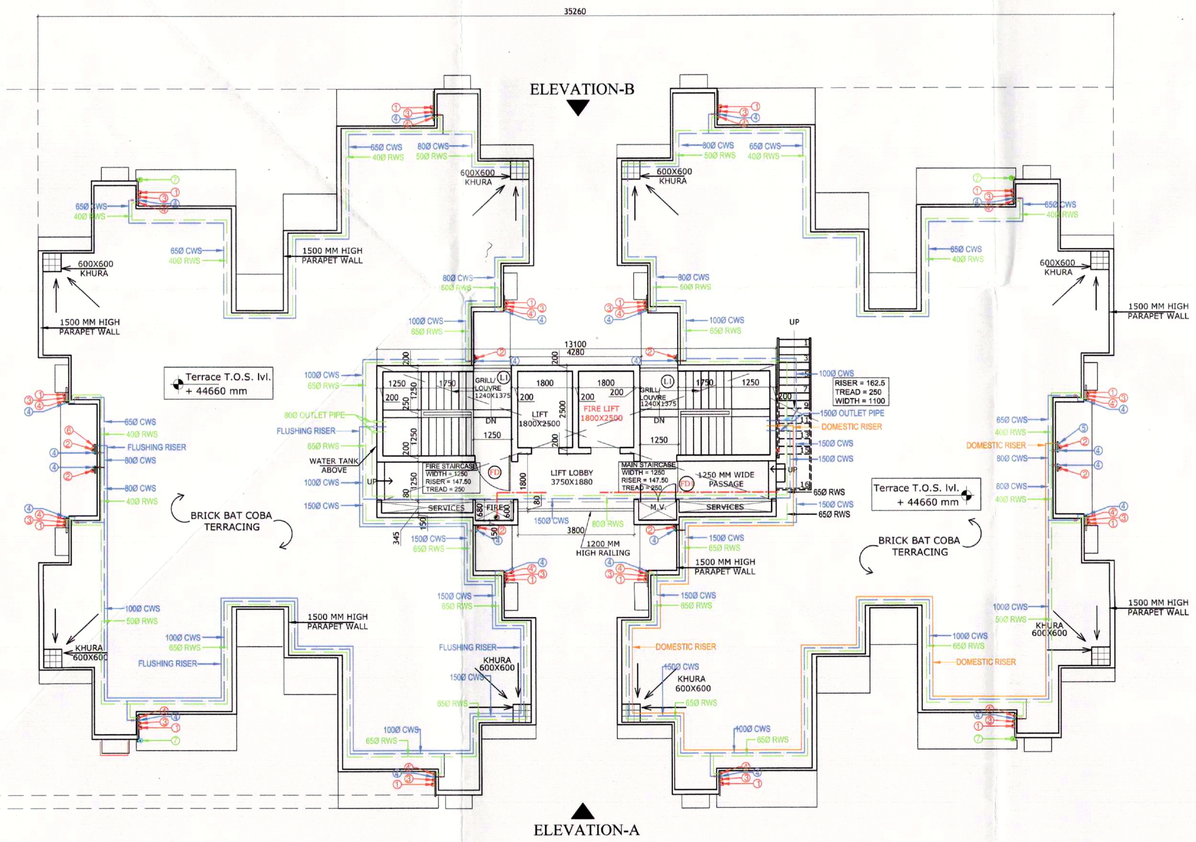

TERRACE FLOOR PLAN

NOTE:- OVERFLOW OF FIRE TANK TO DOMESTIC TANK

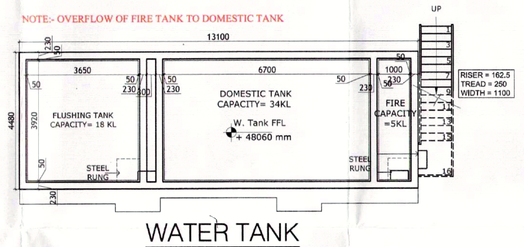

WATER TANK FLOOR PLAN

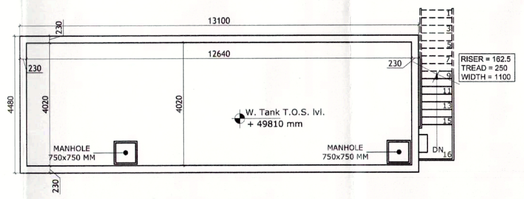

WATER TANK ROOM ROOF PLAN

PIPE LEGEND
1 110Ø OD uPVC SP STACK
2 110Ø OD uPVC WP STACK
3 75Ø A.S.P.
4 DWS D/TAKE
5 FWS D/TAKE
6 DWS RISER
7 FLUSHING RISER
8 110Ø OD uPVC R.W.P.
9 75Ø uPVC DRAIN PIPE(BALCONY)

SYMBOL	DESCRIPTION
	SOIL PIPE
	WASTE PIPE
FT	FLOOR TRAP
	CUTOUT
FD	FLOOR DRAIN
	CWS PIPE
	FWS PIPE
	CONTROL VALVE
	FIRE PIPE

DOOR WINDOW SCHEDULE

TYPE	SIZE	CILL	LINTEL	DESCRIPTION
FD	1200X2100	-	2100	FIRE STAIRCASE
FD1	1200X2000	100	2100	MV SHAFT- FIRE DOOR
D0	1050X2100	-	2100	ENTRANCE- ONE HOUR FIRE RATED
D1	900X2100	-	2100	BEDROOM
D2	750X2100	-	2100	TOILET/STORE
SD1	2850X2410	-	2410	BALCONY
SD2	1660X2410	-	2410	BALCONY
SD3	1550X2410	-	2410	BALCONY
SD4	2400X2410	-	2410	BALCONY
DW1	1280X2410	1100	2410	KITCHEN BALCONY
W1	600X1000	1100	2100	TOILET (EXHAUST FAN)
W2	1595X2310	100	2410	BEDROOM
L1 (GRILL/ LOUVRE)	600X2000	1000	2375	STAIRCASE
W6	1640X2310	100	2410	BEDROOM

Ram Avtar
AD(HQ)
Deputy Director (T)
C/o Director(Fire Service)
Member B.P.C

SUBMISSION DRAWING

CLIENT
M/S. SIGNATURE GLOBAL (INDIA) PRIVATE LIMITED
Signature Global, 1308 Dr. Gopal Das Building
28 Barakhamba Road C.P. New Delhi

PROJECT TITLE
PROPOSED BUILDING PLAN OF AFFORDABLE GROUP HOUSING COLONY FOR AN AREA MEASURING 4.73125 ACRES (LICENCE NO. 121 OF 2019, DATED 14/09/2019) IN SECTOR-89, GURUGRAM MANESAR URBAN COMPLEX BEING DEVELOPED BY SIGNATURE INFRABUILD PVT. LTD.

MEP Consultant:
Consummate Engineering Services Pvt. Ltd.
B - 87, Sector 57, Noida,
Uttar Pradesh - 201301
Tel : +91- 0120 - 2303500
E-mail: mail@cesspl.in

Structure Consultant:
NNC DESIGN INTERNATIONAL
G-70, 2nd floor, Jaswant Plaza, Main Sarita Vihar Road,
Delhi, New Delhi - 110025
Tel : +91-11-26940734/5/6/7 Fax: +91-11-26940738
E-mail: nnc_consultants@hotmail.com

R.K.& ASSOCIATES
Architects Engineers & Planners
E-31, GREEN PARK MAIN, NEW DELHI - 110016, INDIA
Tel 011 - 26194 - 315 & 26 5 1 - 87 5 1, 26 5 6 - 7 3 5 7
Fax(011) 2686-2540 E-mail : rka.architects@gmail.com

ARCHITECT'S SIGNATURE
ROHIT GARG
CA/94/17868

OWNER'S SIGNATURE

DRAWING TITLE (SUBMISSION DRAWING)
TOWER T-1
2BHK (G+14)
PLANS

N W E S

DRG. NO. 04

SCALE - 1:100 @A0 DATE - OCT 2019