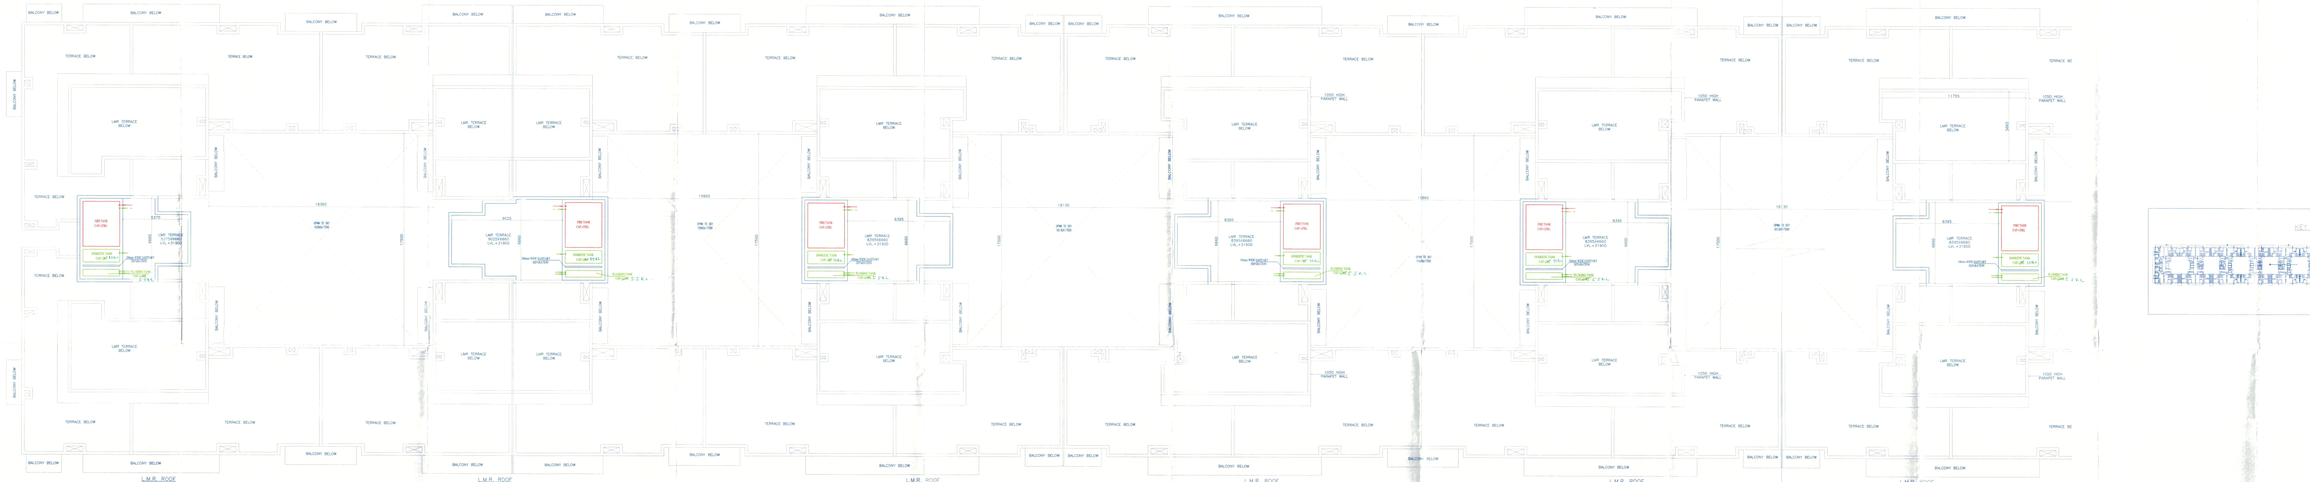

L.M.R. ROOF
BLOCK – B11(TYPE-B)
LVL.+31900

L.M.R. ROOF
BLOCK – B10(TYPE-1B)
LVL.+31900

L.M.R. ROOF
BLOCK – B9(TYPE-1A)
LVL.+31900

L.M.R. ROOF
BLOCK – B8(TYPE-1B)
LVL.+31900

L.M.R. ROOF
BLOCK – B7(TYPE-1A)
LVL.+31900

L.M.R. ROOF
BLOCK – B6(TYPE-1B)
LVL.+31900

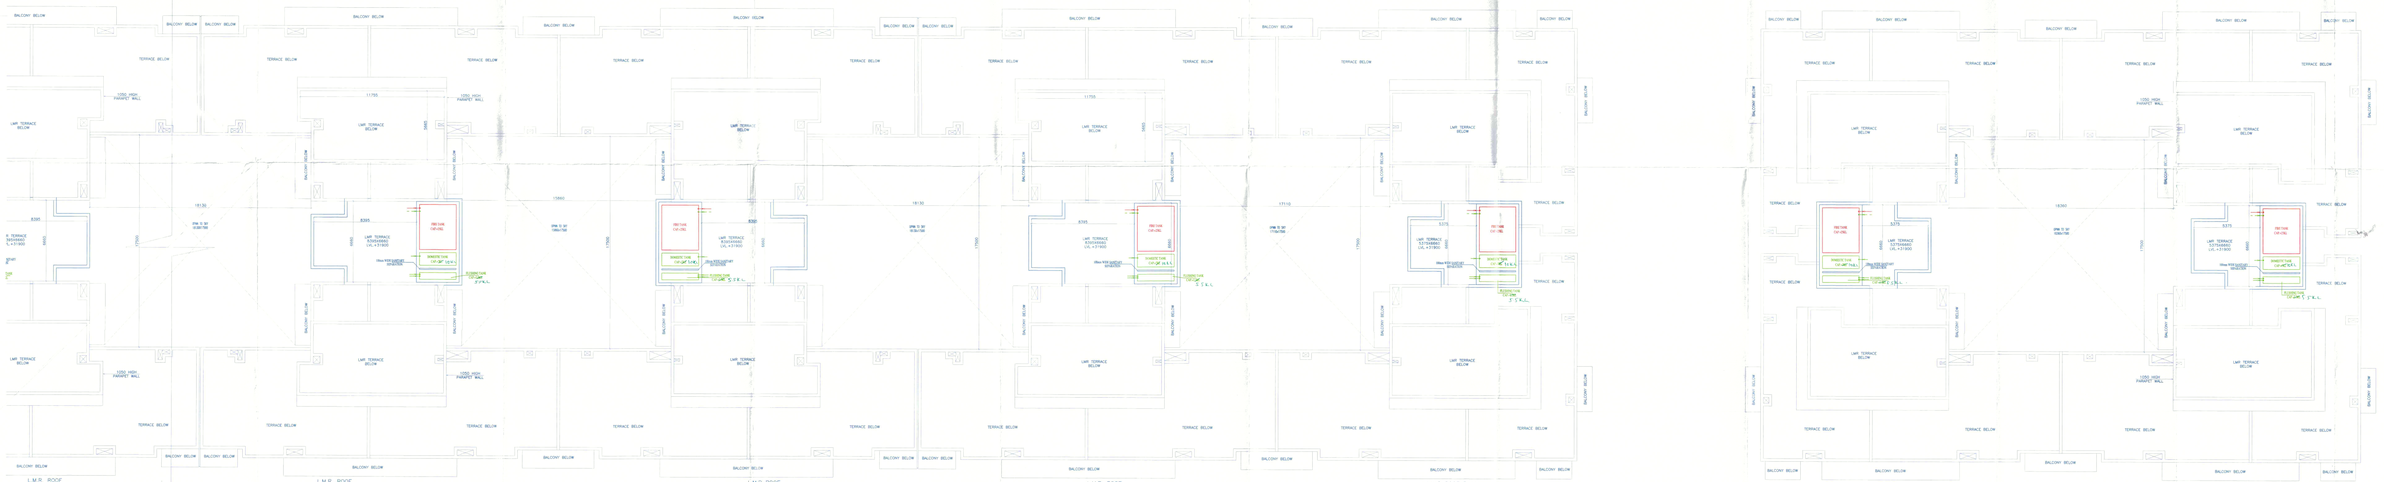

L.M.R. ROOF
BLOCK – B12(TYPE-1A)
LVL.+31900

L.M.R. ROOF
BLOCK – B13(TYPE-1B)
LVL.+31900

L.M.R. ROOF
BLOCK – B14(TYPE-1A)
LVL.+31900

L.M.R. ROOF
BLOCK – B15(TYPE-1B)
LVL.+31900

L.M.R. ROOF PALN
BLOCK – B16(TYPE-A)
LVL.+31900

L.M.R. ROOF
BLOCK – B17(TYPE-A)
LVL.+31900

L.M.R. ROOF
BLOCK – B18(TYPE-A)
LVL.+31900

Note :-

1 BUILDING WILL BE DESIGNED (STRUCTURES) AS PER RELEVENT IS CODES FOR EARTH QUAKE RESISTANCE.

2 BUILDING IS HAS AUTOMATIC SPRINKLER SYSTEM ON ALL FLOORS

LEGEND :-

SYM.	DESCRIPTION	LEGEND
1	FOR SOIL & GRID PIPE	
2	FOR WASTE & VENT PIPE	
3	FOR HOT STRONGHE VENT PIPE	
4	FOR SOIL WASTE PIPE	
5	CH STRATTIC WATER FEEDER PIPE TO S.H.T.	
6	CH CLOSING WATER FEEDER PIPE TO S.H.T.	
7	FOR CONC. +2 DOWNCOMES PIPE	
8	FOR CONC. +3 DOWNCOMES PIPE	
9	CH CONC DOWNCOMES PIPE	
10	PIPE HOOD CHAMBER	
11	FLOOR TRAP	
12	FLOOR DRAIN	

KEY PLAN

Project:

PROPOSED BUILDING PLAN OF GROUP HOUSING SCHEME MEASURING 14.30 ACRES (LICENSE NO. 41 OF 2013 DATED 06-06-2013) IN SECTOR-89-A, GURGAON MANESAR URBAN COMPLEX BEING DEVELOPED BY STRONG INFRABUILT PVT. LTD. AND OTHERS IN COLLABORATION WITH VATIKA LTD.

Associate Architects

RSMS ARCHITECTS

RSMS ARCHITECTS PVT. LTD.
69,Nora Niwas, Bhagat Kuti
(Behind D2), Vasant Kunj,
New Delhi-110070.
Tel.:011-26898616,26898617
www.rsms-arch.com

Checked by:
Directed by:
Remarks:
Superintending Engineer (HQ)
NDPL Panchsheel

ARCHITECT'S SEAL & SIGNATURE

OWNER'S SEAL & SIGNATURE

For Vatika Limited
Authorised Signatory

MARCH - 2014. Scale : 1:100

Drawing Title:-
LMR ROOF PLAN
(MARGE B-CON)

Drawing No:-
MB-07

VATIKA GH-23