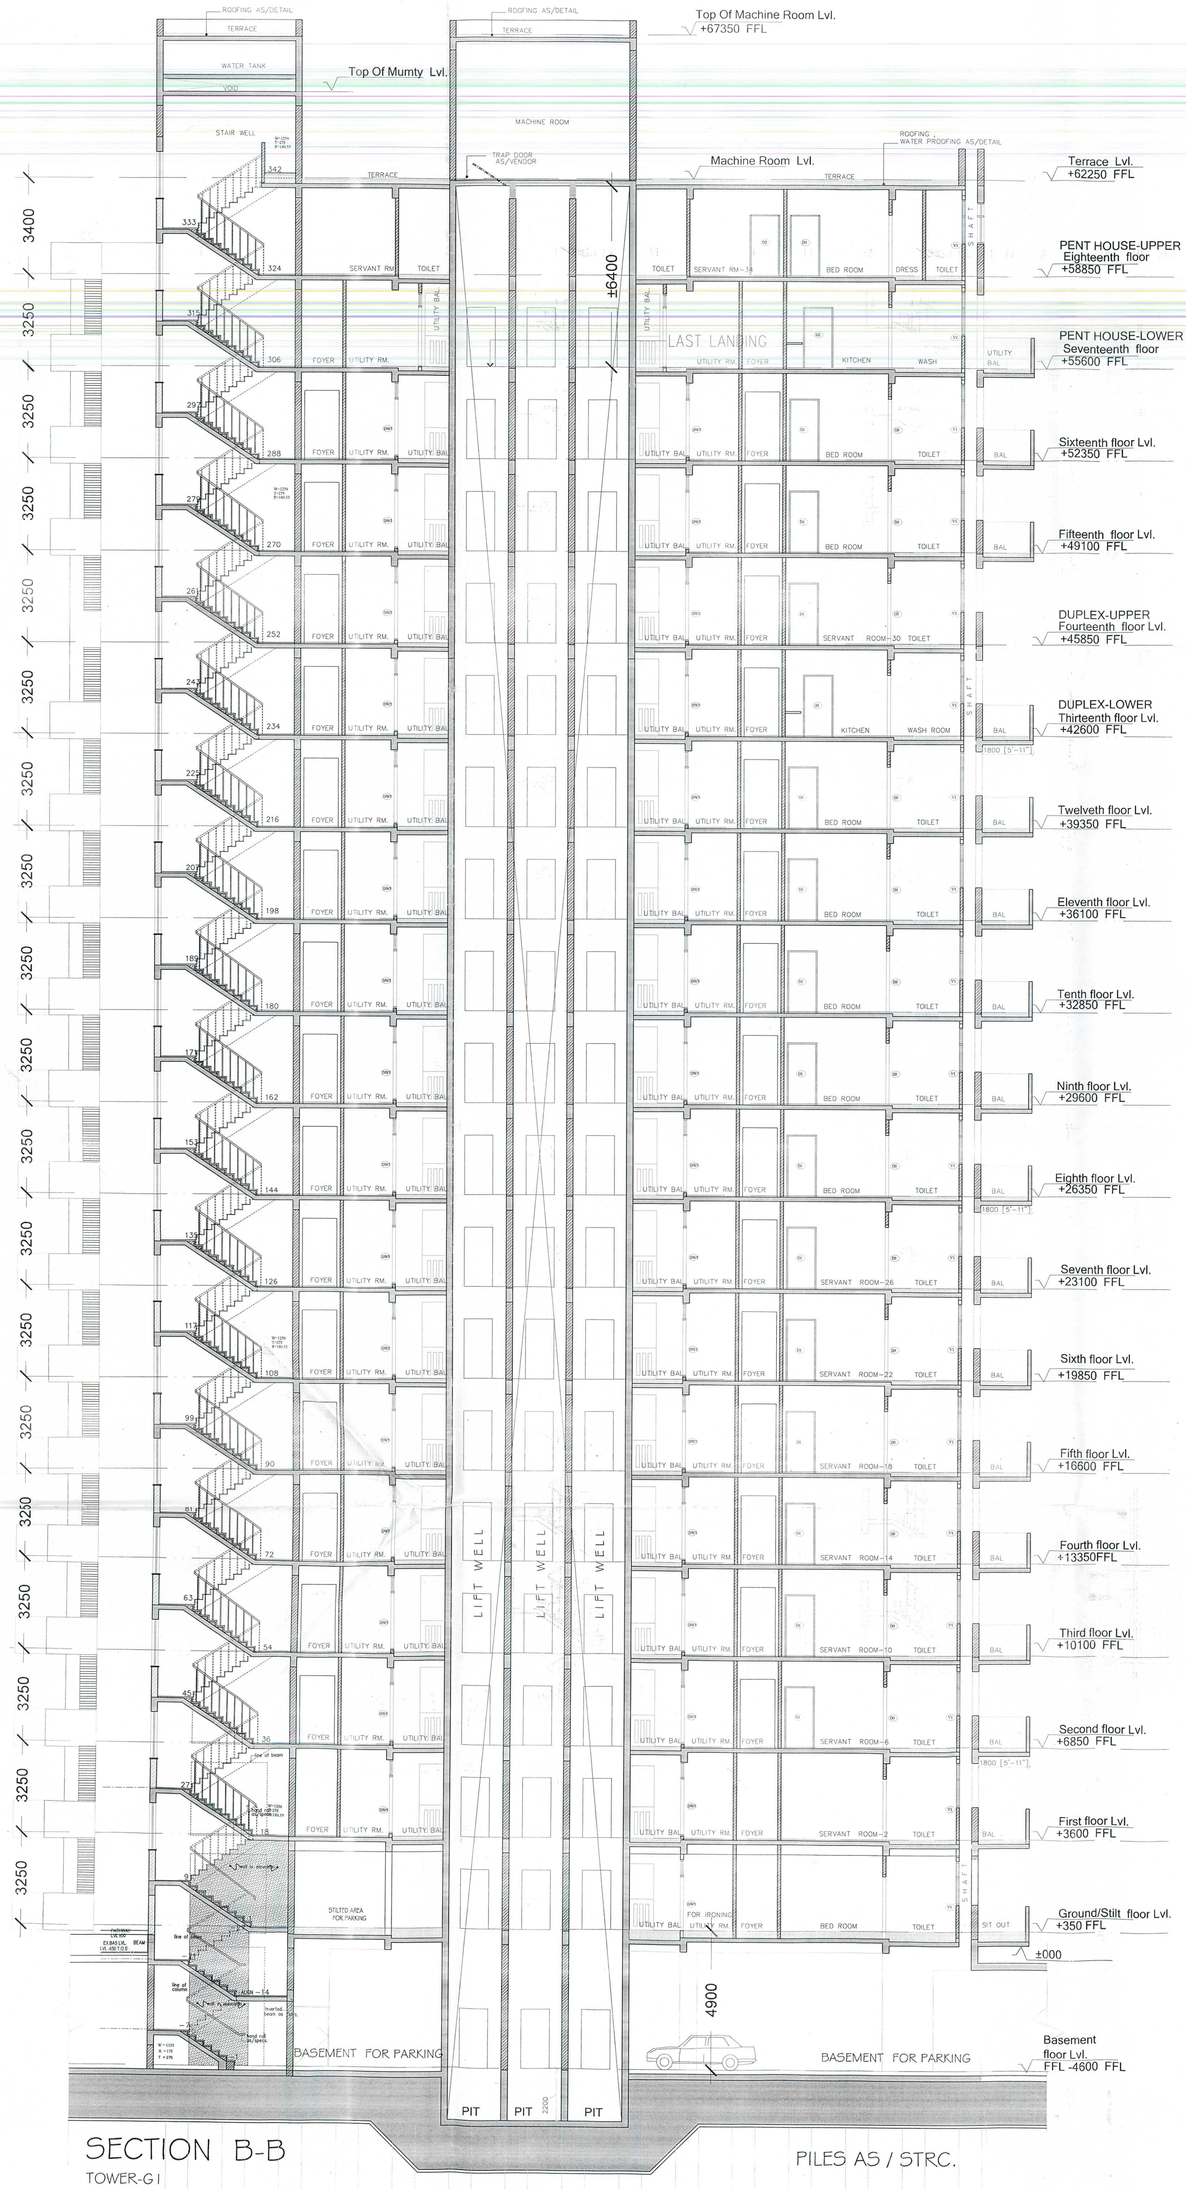

SECTION B-B
TOWER-G1

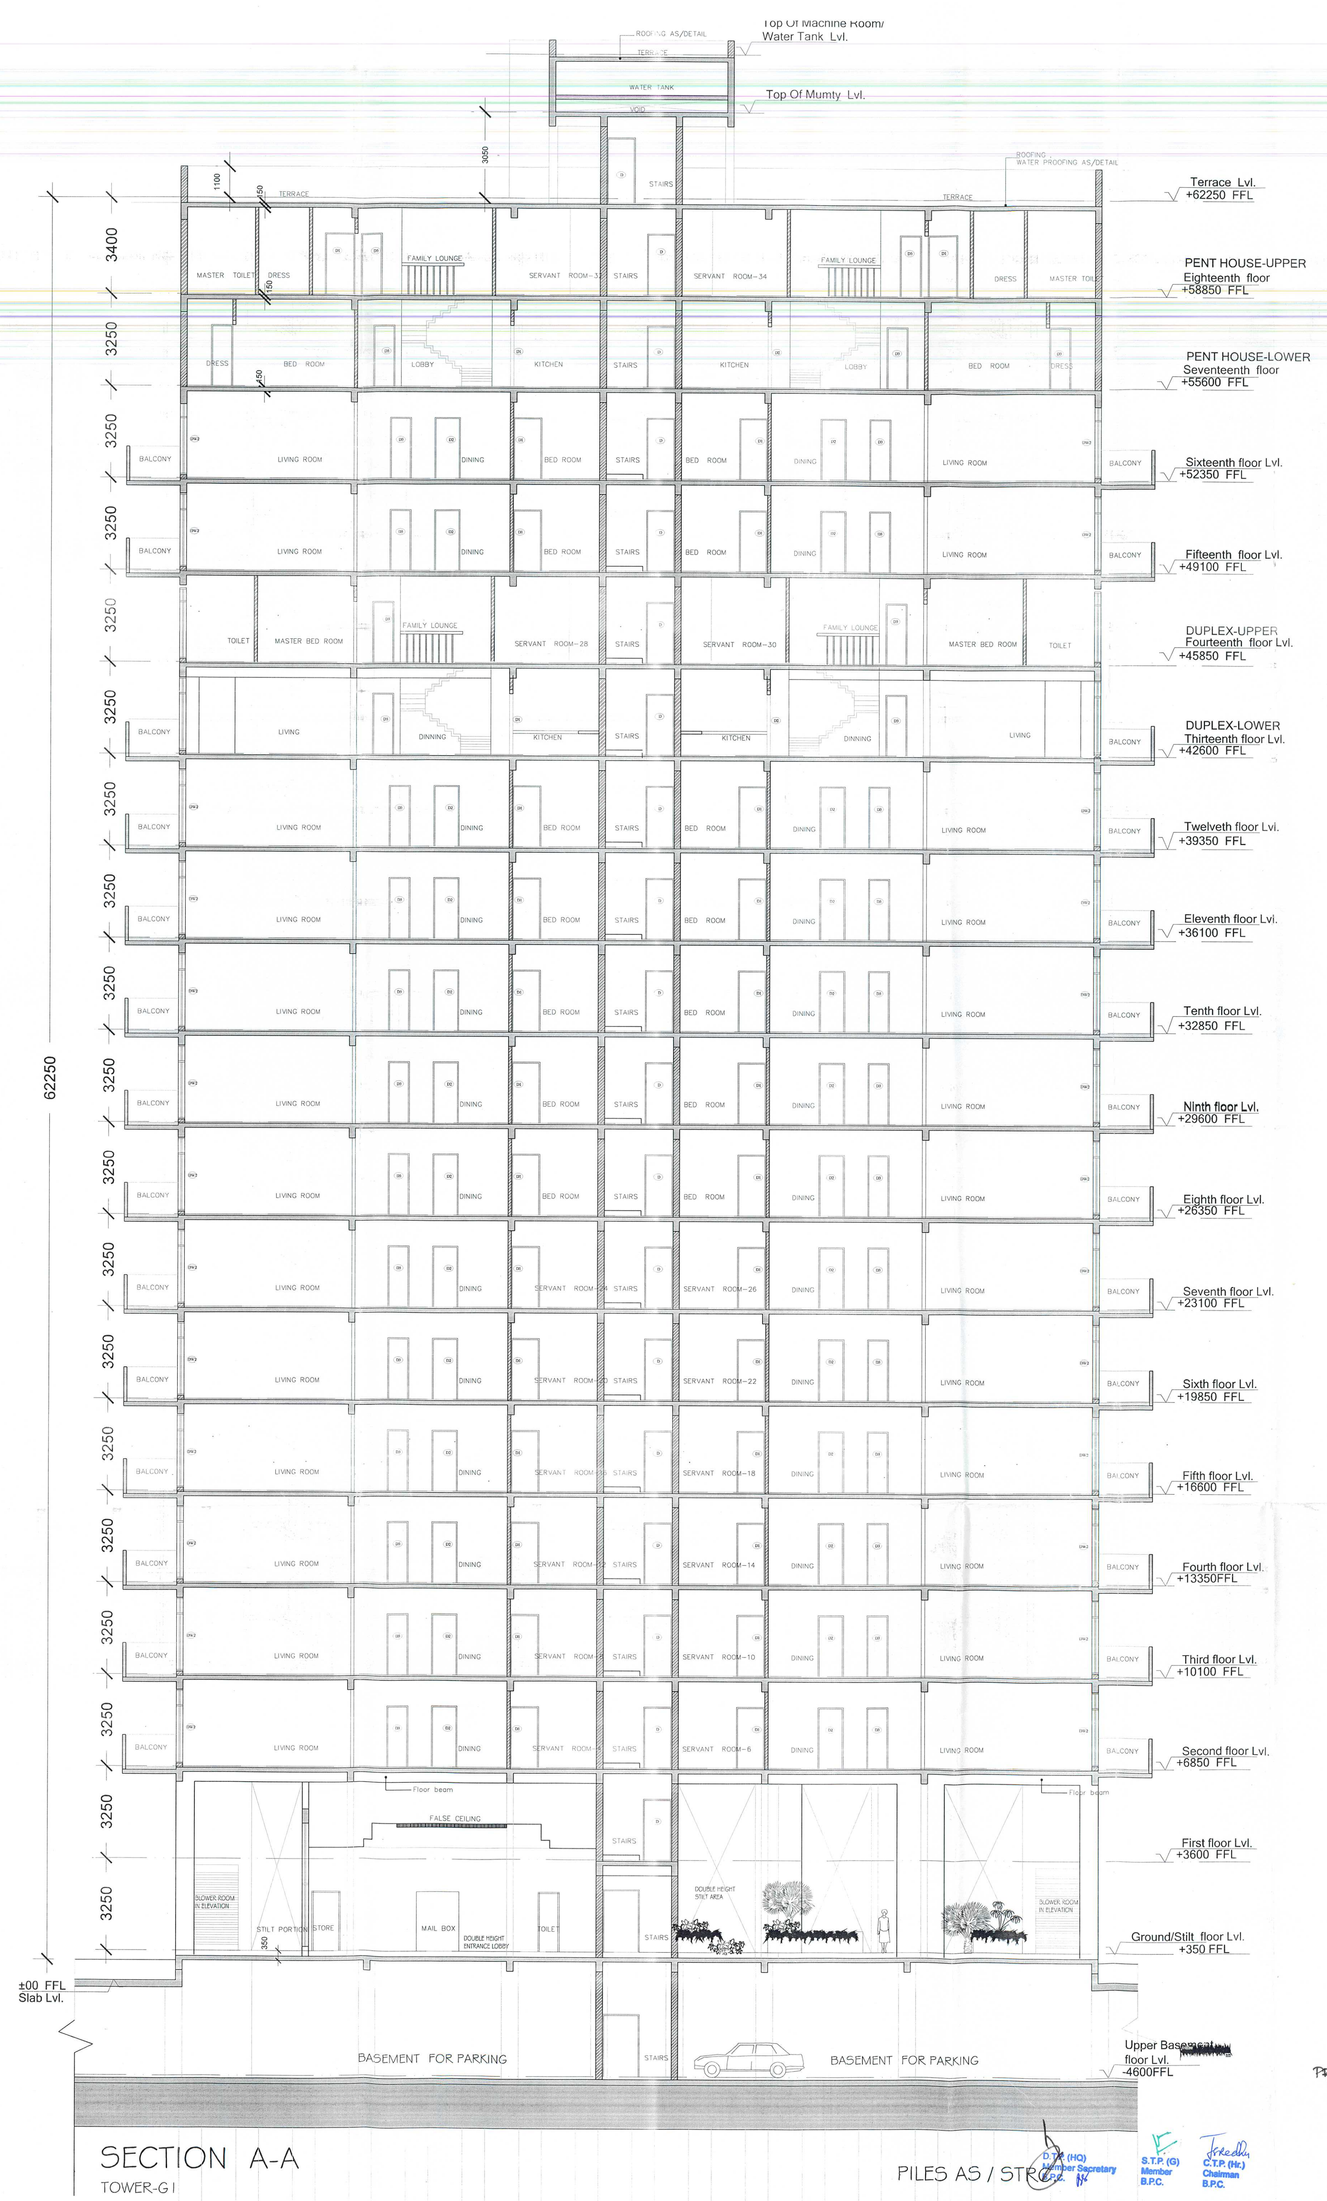

SECTION A-A
TOWER-G1

Notes
- Dimensions are not to be scaled
- Dimensions are not to be scaled
- All dimensions are in MM
- All windows & ventilators are openable
- All walls are 230 thk Brick Wall

Issues

No.	Date	By	Description

Revisions

KEY PLAN

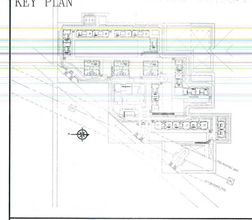

Owner's Signature

SCENE CONSTRUCTIONS PVT. LTD.

Architect's Signature

Manish Kr. Bagga Architect
Council of Architecture
Registration No. CA/95/18626

SANCTIONED
to be read in conjuction with memo No. 3C-4-12Bld. 18/5/13

Architects
Arcop Associates Pvt. Ltd.
Plot No-36, Sector-32, Gurgaon.
HARYANA - 122001
INDIA
Ph.: +91-124-4595500 , 4371200
Fax: +91-124-4595550

Clients
M/s Scene Constructions
F-60 , Malhotra Building, II Floor
Cannaught Place, New Delhi-110001
& Vindhyachal Land Development Ltd.

Job Title BUILDING PLAN OF REVISED GROUP HOUSING AT SECTOR-103 , FALLING IN REVENUE ESTATE OF VILLAGE DAULATABAD THESH. &DIST. GURGAON,HARYANA

PROPOSED

Drawing Title
TOWER-G1
SECTION AA & BB
G+18

D.T.P. (HQ) Member Secretary
S.T.P. (G) Member B.P.C.
C.T.P. (Nk.) Chairman B.P.C.

AD JD SD A.T.P.

Job No.		Drawing No.
Drawn	Checked	AR-A-24
Date 18.05.2012	Scale 1:100	Revisions