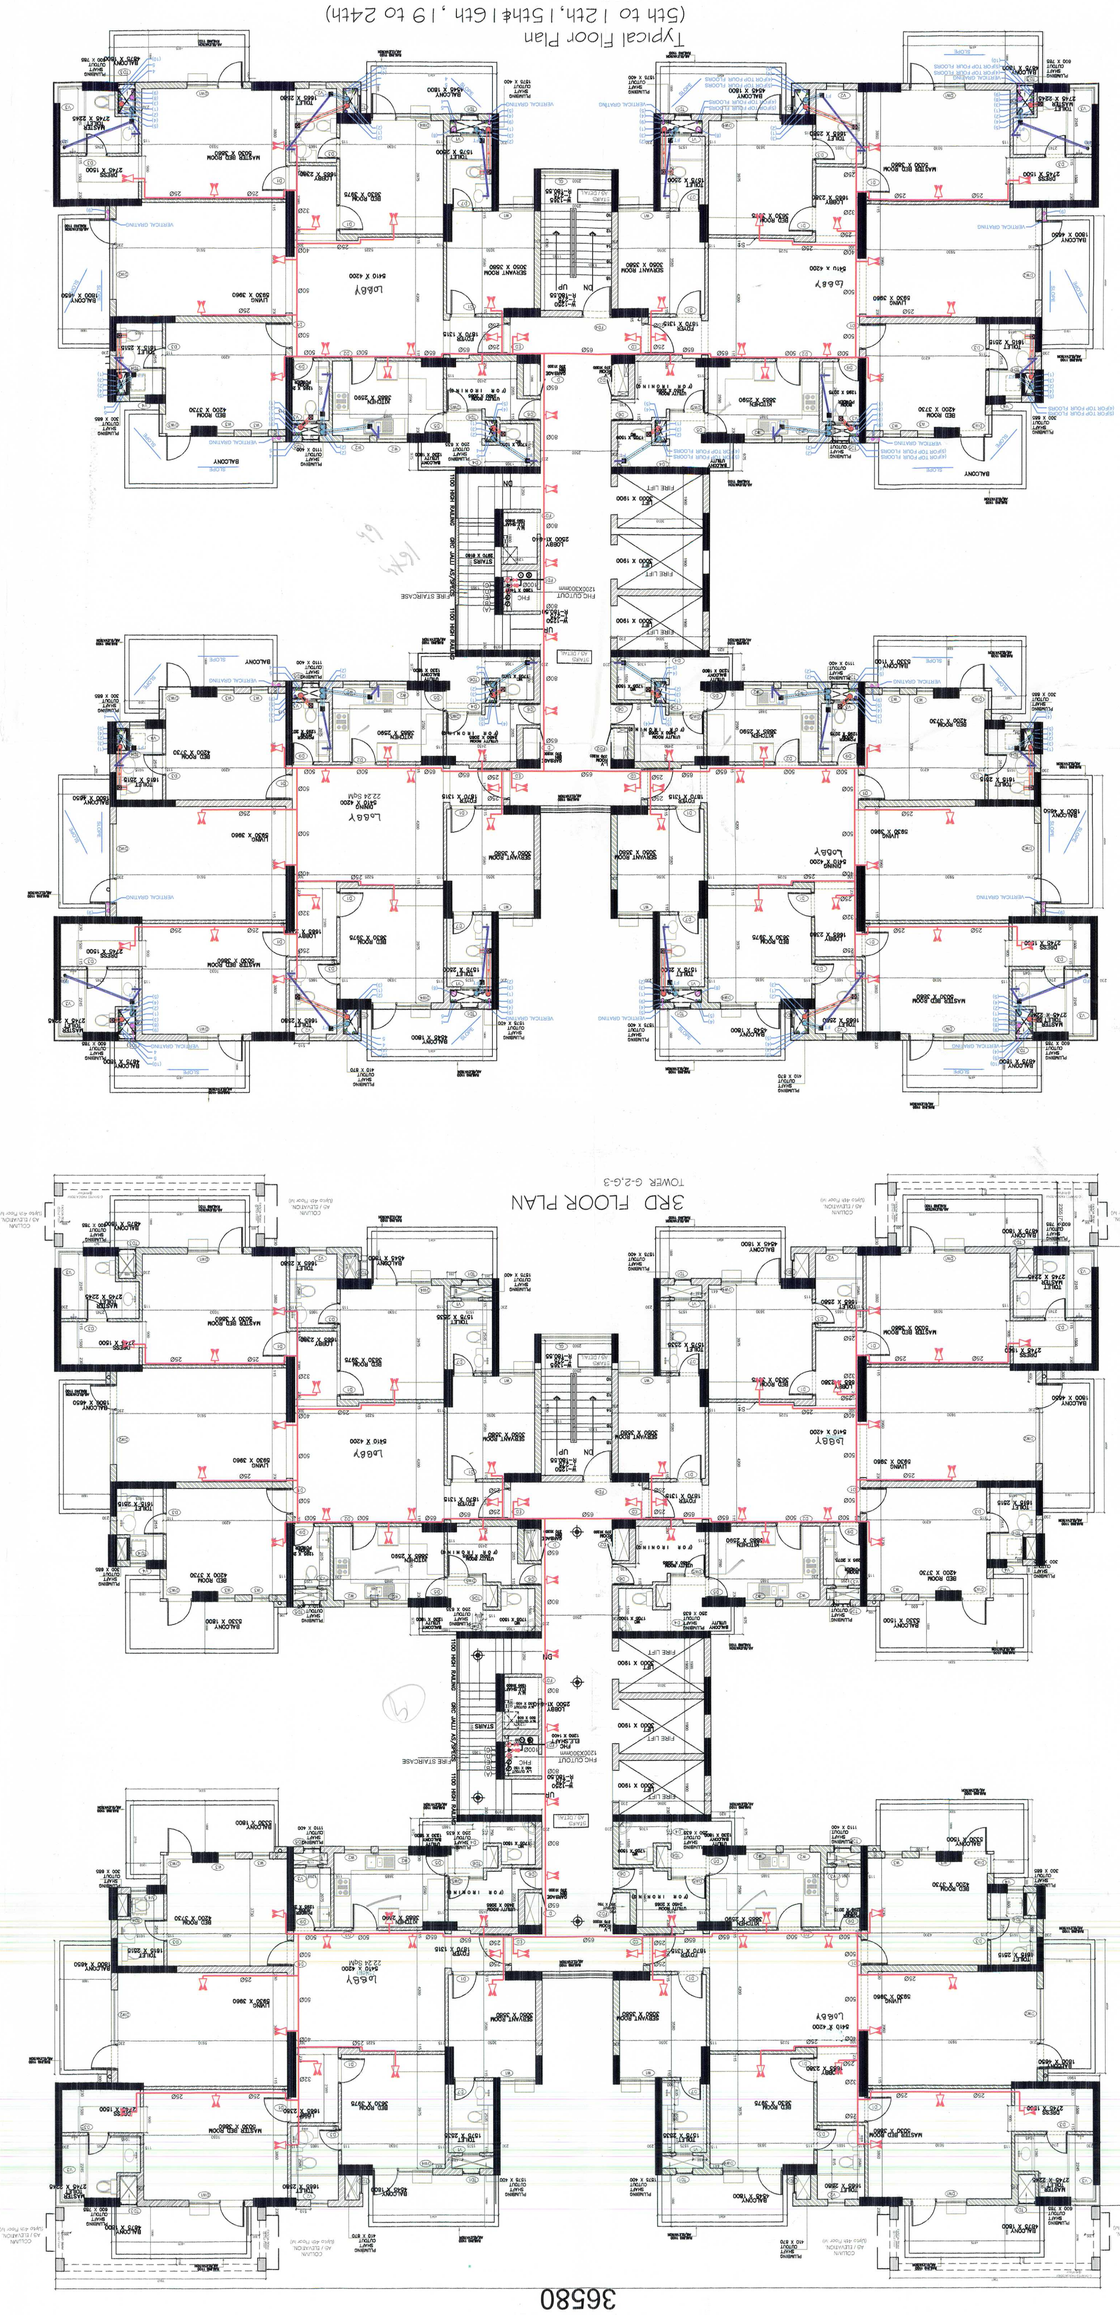

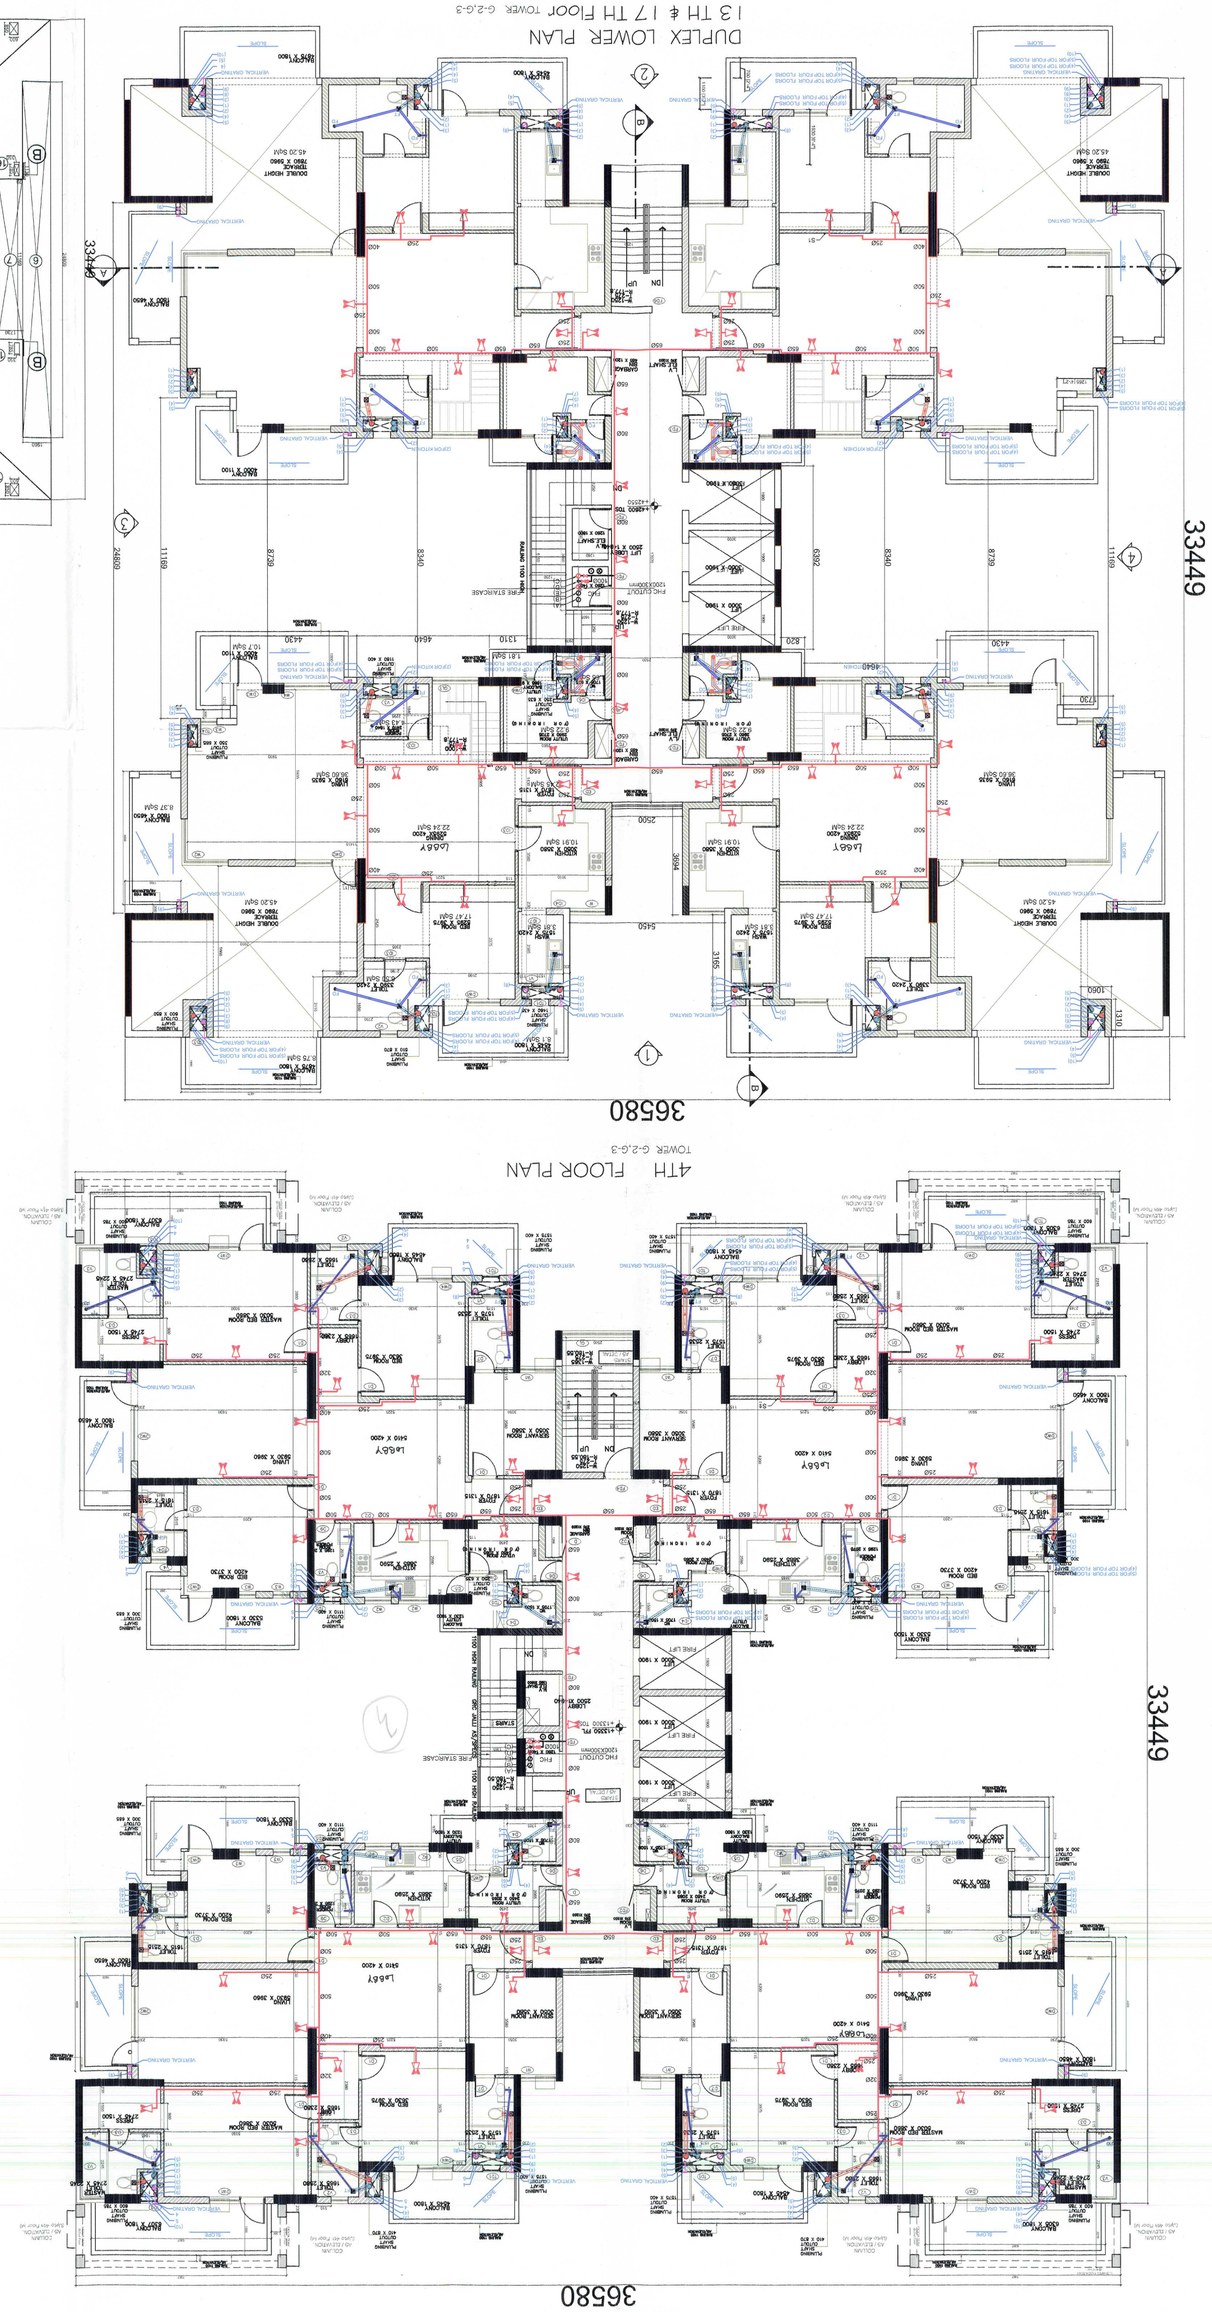

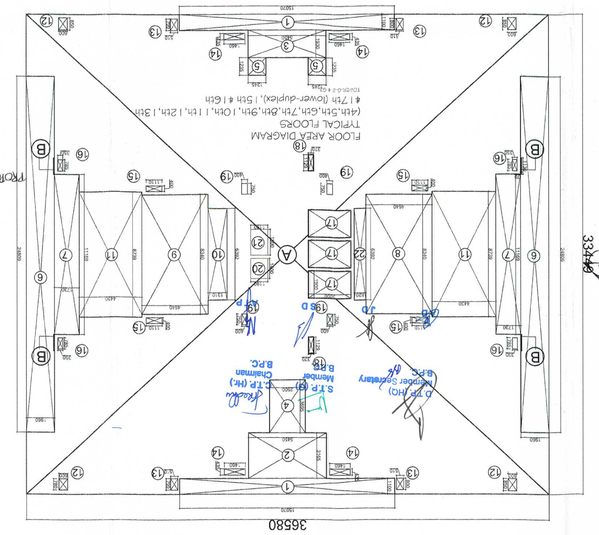

Checked and found as for public health (internal) Services only subject to commands in forthcoming letter No. B3/HKR/Cok 9.10.12
Superintending Engineer
Public Health Circle

Job No.	Drawn	Date
	Checked	Scale 1:100
27.07.2011	AR-A-18	Revision

Drawing No.

Drawing Title
FOURTH , FOURTH , DUPLEX FLOOR PLAN WITH AREA DIAGRAM
AREA DIAGRAM - TOWER G2 & G3 (+26

FLOOR AREA DIAGRAM
TYPICAL FLOORS
(4th,5th,6th,7th,8th,10th,11th,12th,13th & 17th floor-duplex) 15th & 16th

Project Title
PROPOSED GROUP HOUSING AT SECTOR-103 , FALLING IN REVENUE ESTATE OF VILLAGE DELLAWADAD TEHSIL GADIT, GURGAON,HARYANA

Job Title BUILDING PLAN OF

Client
L.N.K. SOLUTIONS PVT. LTD.
Sector-50 #45,46,47,48/1, 1,9,52,53,54,55
Gurgaon-122001 Haryana
Ph.: 0124-4218000, 3,4,5,6,7,8,9,10,11,12
Fax: 0124-4218001

Architects
Arroop Associates Pvt. Ltd.
Plot No.-36, Sector-32, Gurgaon.
HARYANA - 122001
INDIA
Ph.: +91-124-4696500 , 4371200
Fax: +91-124-4696560

Owner's Signature

Architect's Signature

Notes
- Dimensions are not to be scaled.
- Dimensions are not to be scaled.
- All Dimensions are in MM
- All windows & ventilators are openable
- All walls are 230/115 thk. Brick Wall

Issues

No.	Date	By	Description

Revisions

KEY PLAN

NO.	CMM	LENGTH(M)	BREADTH(M)	No.	AREA(SQ.M)