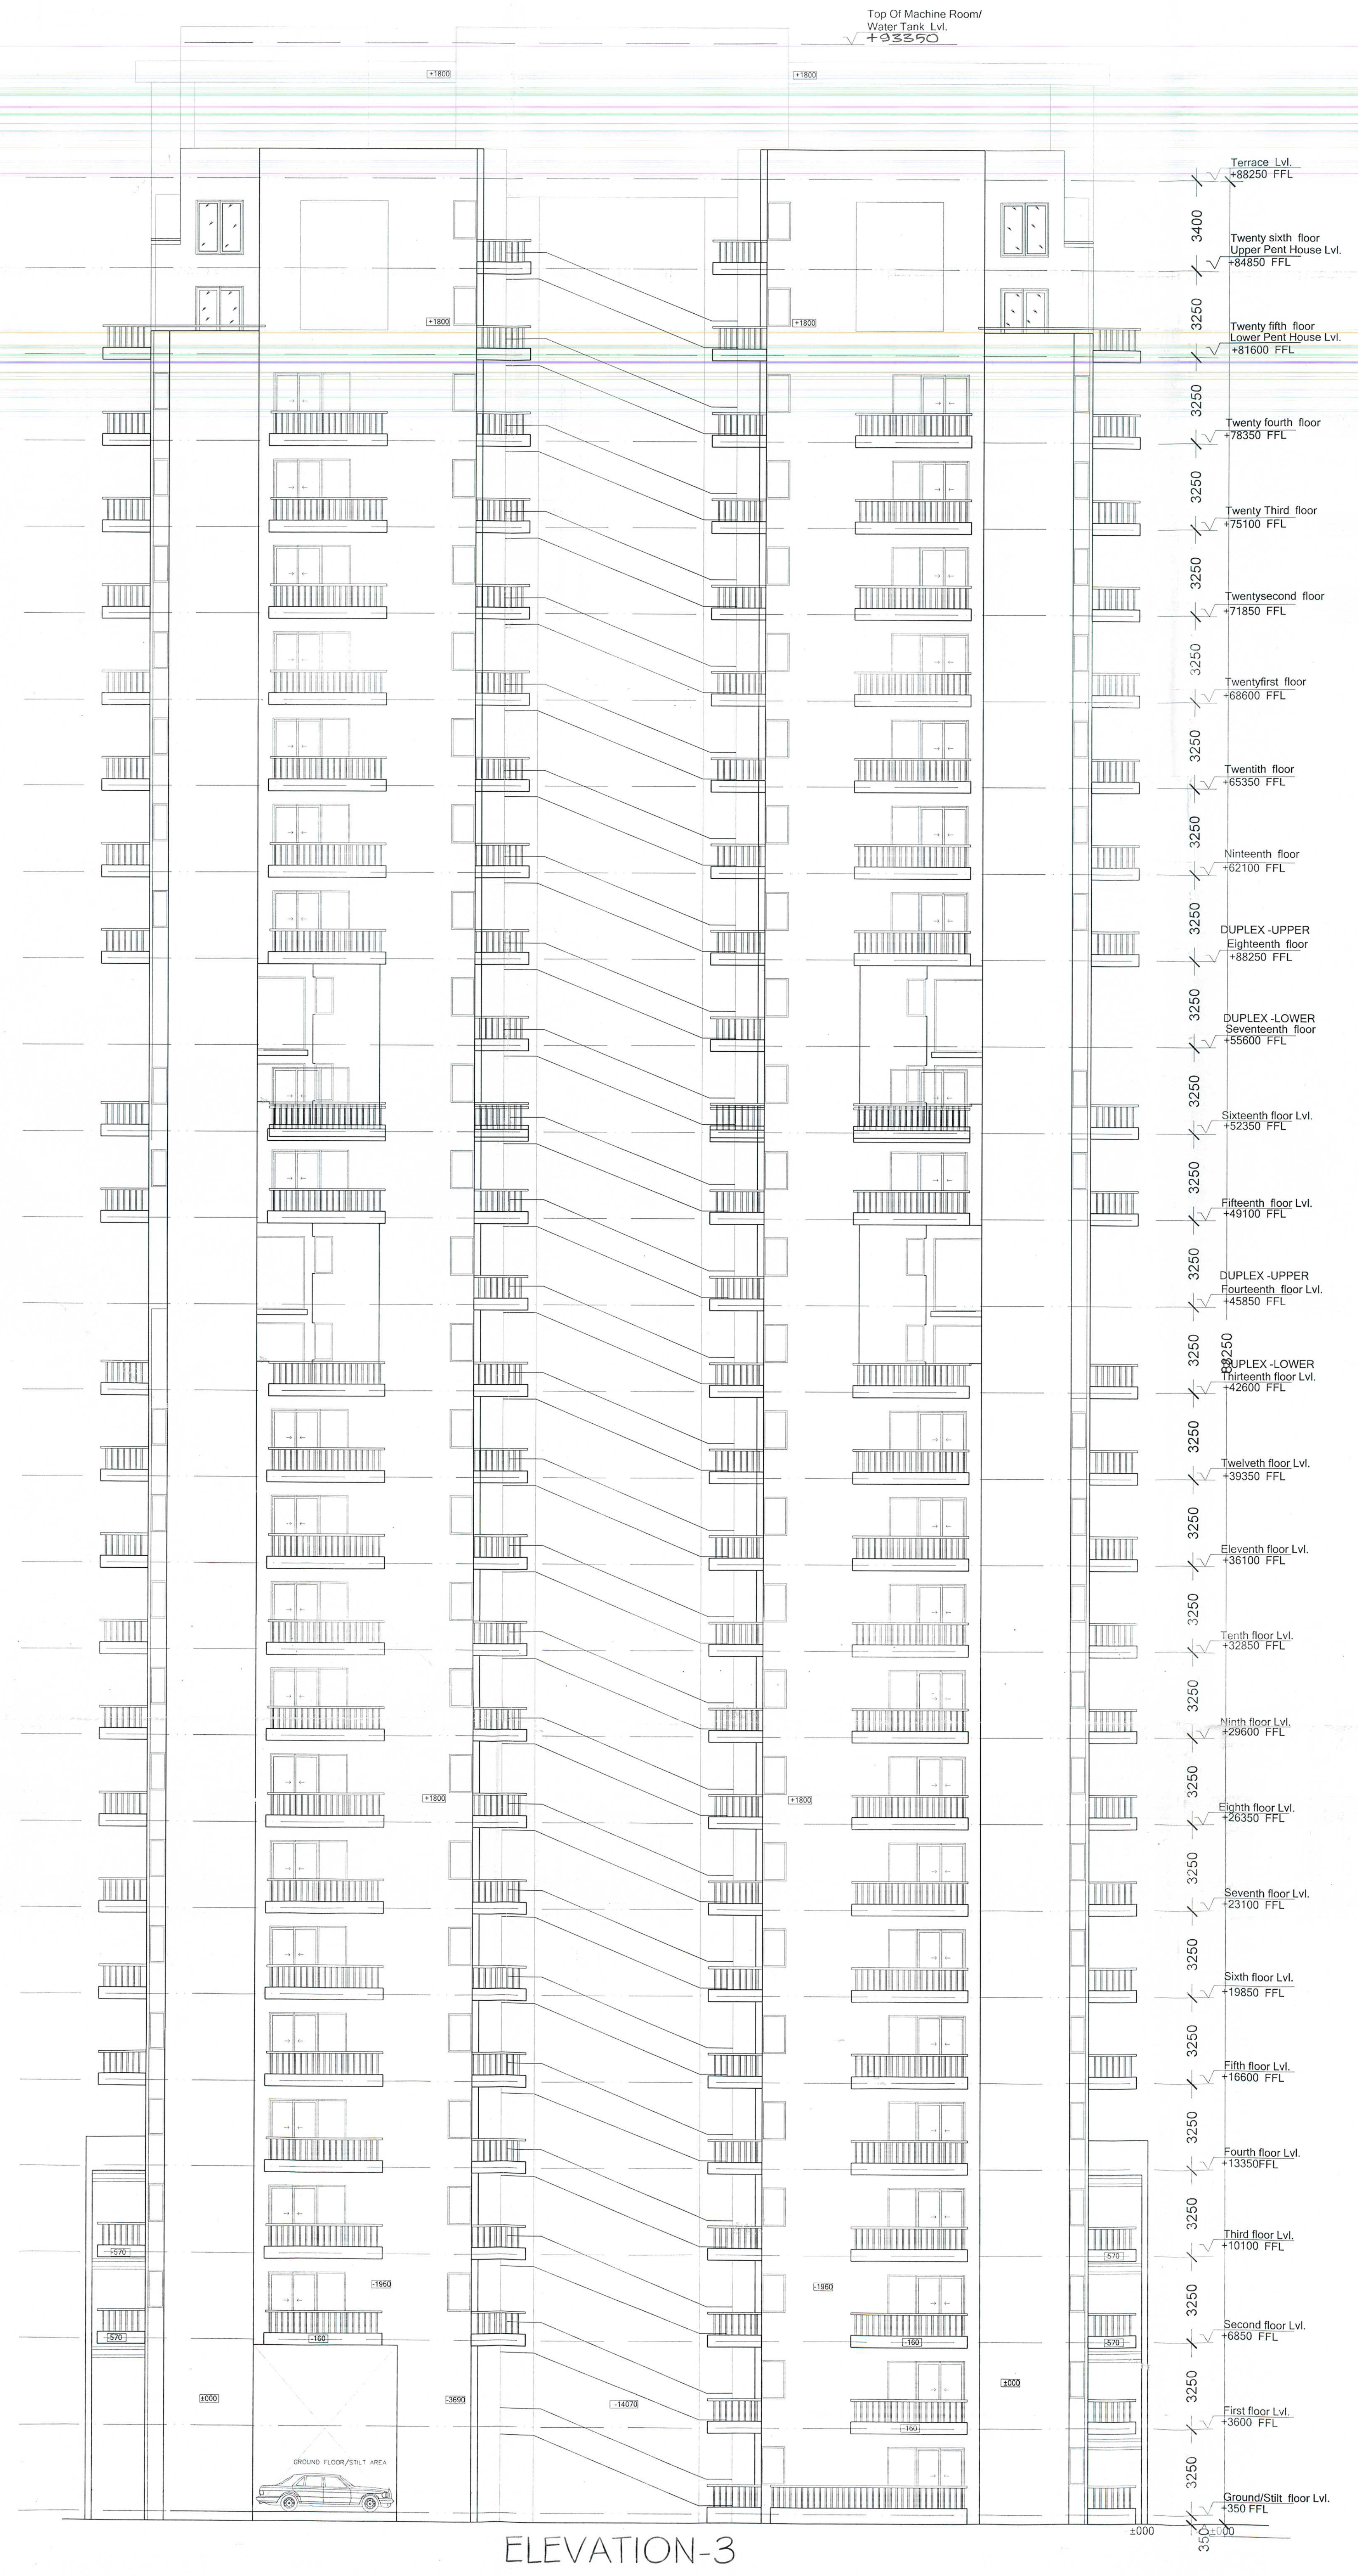
Top Of Machine Room/
Water Tank Lvl.
+93350
Terrace Lvl. +88250 FFL
Twenty sixth floor Upper Pent House Lvl. +84850 FFL
Twenty fifth floor Lower Pent House Lvl. +81600 FFL
Twenty fourth floor +78350 FFL
Twenty Third floor +75100 FFL
Twentysecond floor +71850 FFL
Twentyfirst floor +68600 FFL
Twentith floor +65350 FFL
Ninteenth floor +62100 FFL
DUPLEX -UPPER Eighteenth floor +88250 FFL
DUPLEX -LOWER Seventeenth floor +55600 FFL
Sixteenth floor Lvl. +52350 FFL
Fifteenth floor Lvl. +49100 FFL
DUPLEX -UPPER Fourteenth floor Lvl. +45850 FFL
DUPLEX -LOWER Thirteenth floor Lvl. +42600 FFL
Twelveth floor Lvl. +39350 FFL
Eleventh floor Lvl. +36100 FFL
Tenth floor Lvl. +32850 FFL
Ninth floor Lvl. +29600 FFL
Eighth floor Lvl. +26350 FFL
Seventh floor Lvl. +23100 FFL
Sixth floor Lvl. +19850 FFL
Fifth floor Lvl. +16600 FFL
Fourth floor Lvl. +13350FFL
Third floor Lvl. +10100 FFL
Second floor Lvl. +6850 FFL
First floor Lvl. +3600 FFL
Ground/Stilt floor Lvl. +350 FFL
±000
3400
3250
350
+1800
-1960
-160
-570
-3690
-14070
±000
GROUND FLOOR/STILT AREA

ELEVATION-3

TOWER-G2 &G3(G+26)

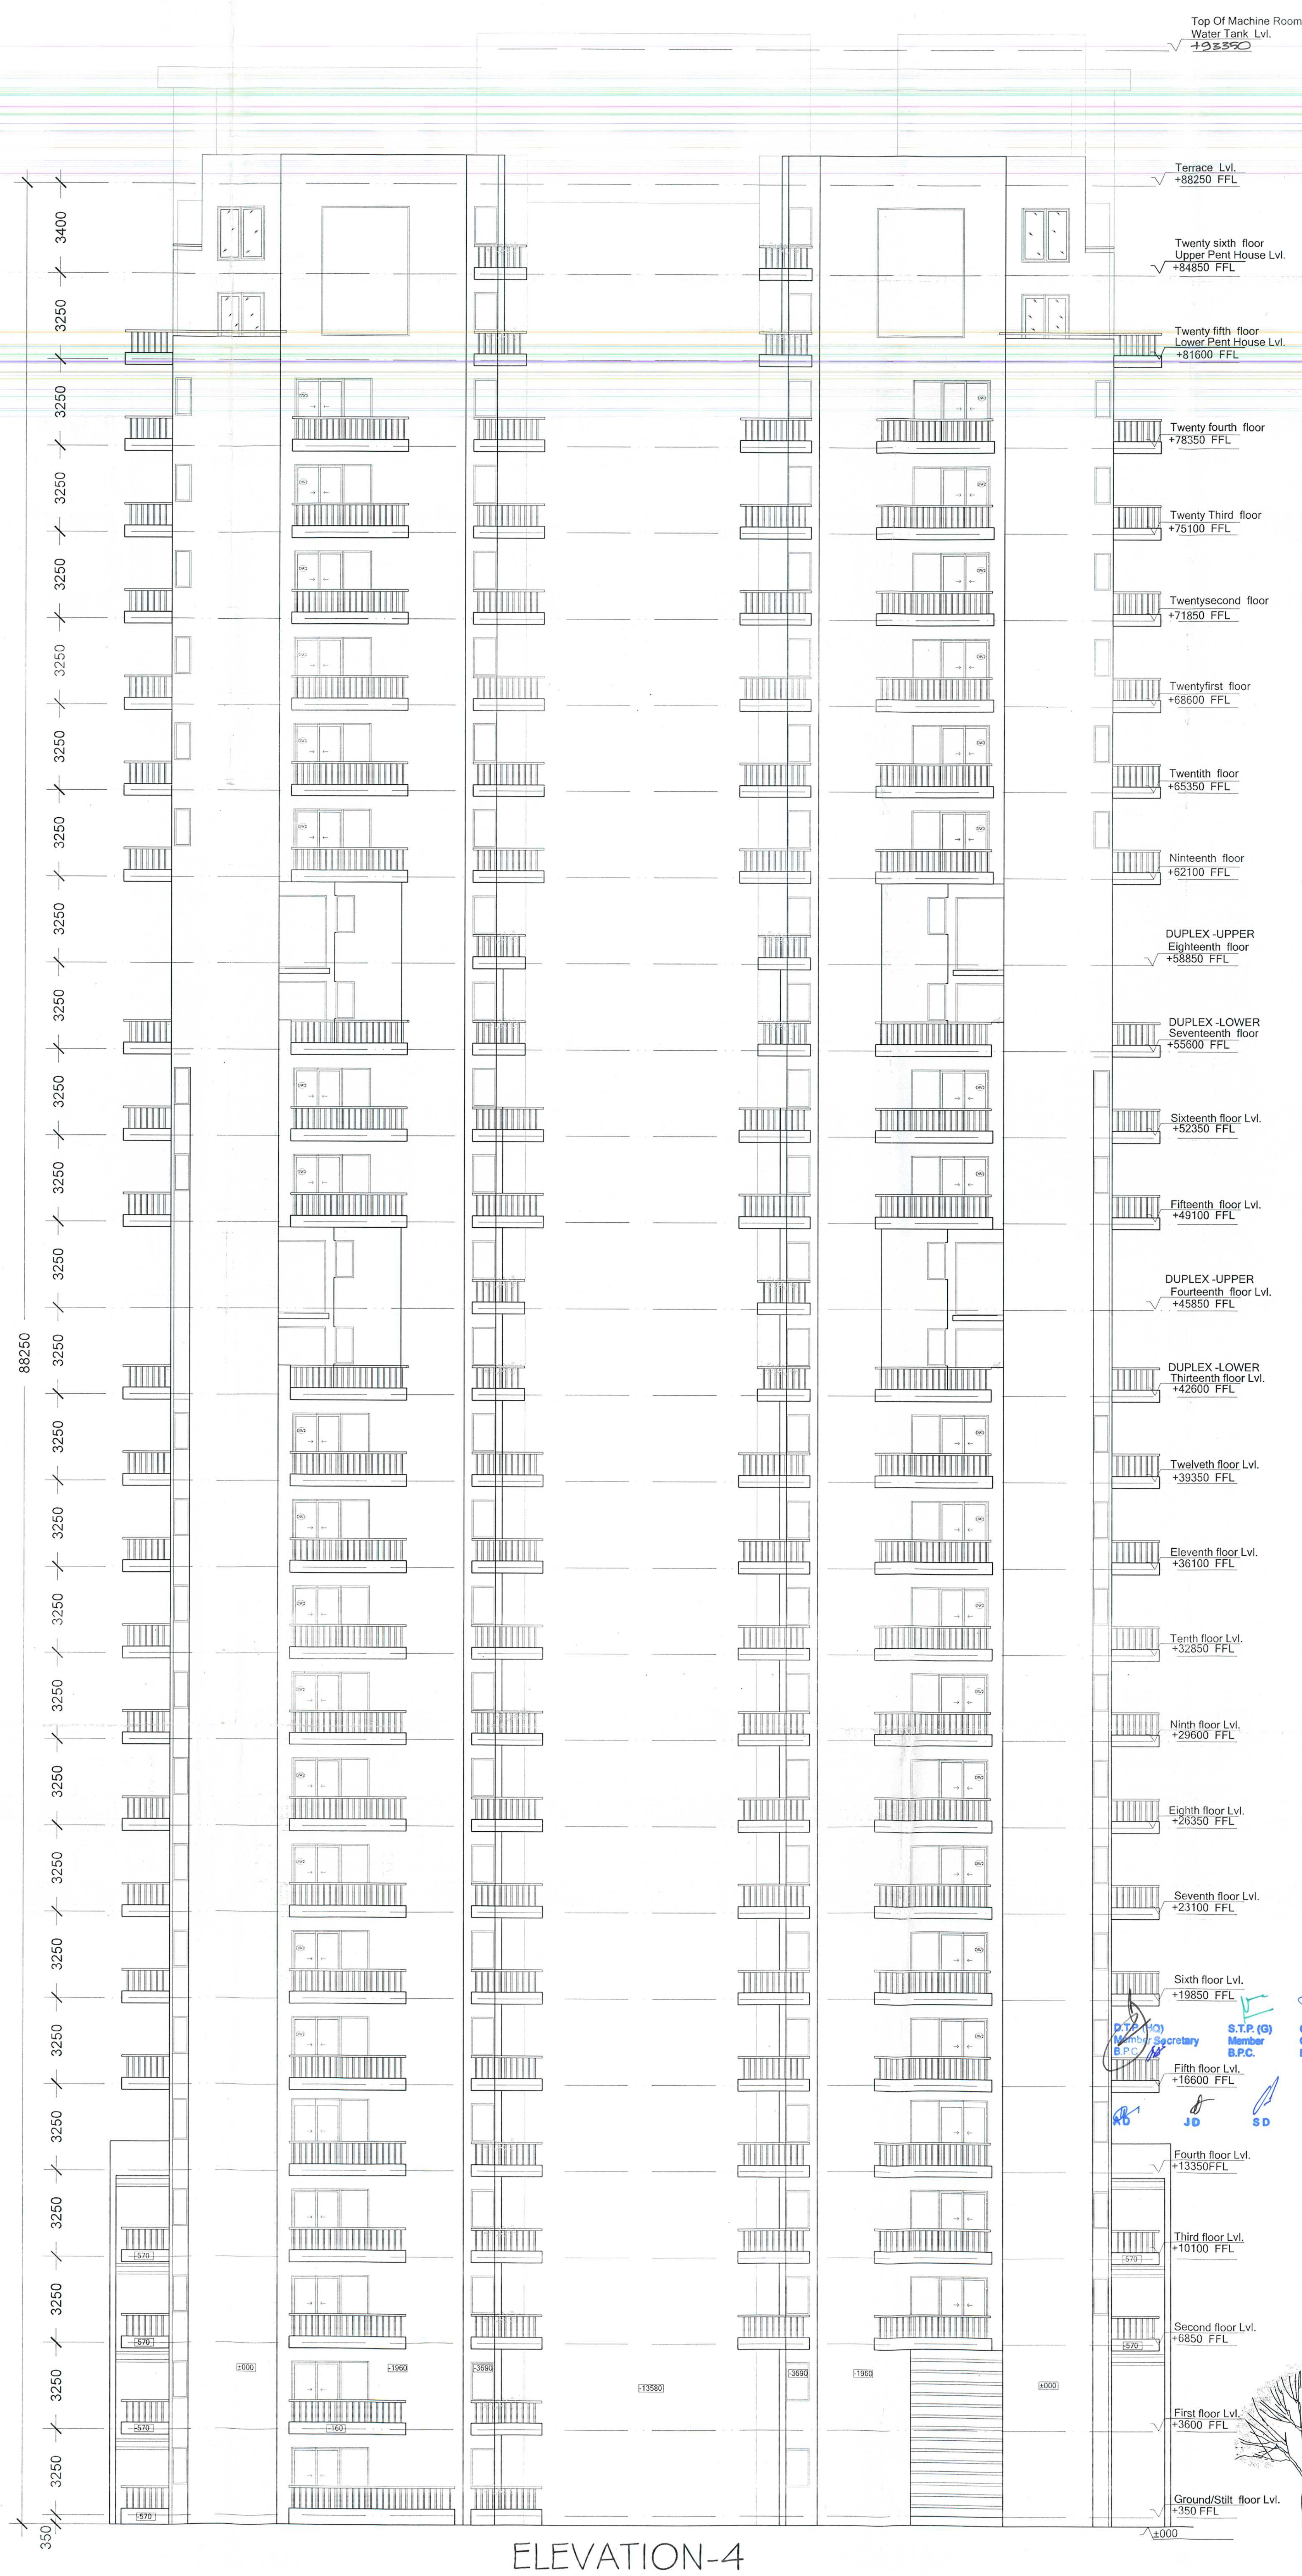
Top Of Machine Room/
Water Tank Lvl.
+93350
Terrace Lvl. +88250 FFL
Twenty sixth floor Upper Pent House Lvl. +84850 FFL
Twenty fifth floor Lower Pent House Lvl. +81600 FFL
Twenty fourth floor +78350 FFL
Twenty Third floor +75100 FFL
Twentysecond floor +71850 FFL
Twentyfirst floor +68600 FFL
Twentith floor +65350 FFL
Ninteenth floor +62100 FFL
DUPLEX -UPPER Eighteenth floor +58850 FFL
DUPLEX -LOWER Seventeenth floor +55600 FFL
Sixteenth floor Lvl. +52350 FFL
Fifteenth floor Lvl. +49100 FFL
DUPLEX -UPPER Fourteenth floor Lvl. +45850 FFL
DUPLEX -LOWER Thirteenth floor Lvl. +42600 FFL
Twelveth floor Lvl. +39350 FFL
Eleventh floor Lvl. +36100 FFL
Tenth floor Lvl. +32850 FFL
Ninth floor Lvl. +29600 FFL
Eighth floor Lvl. +26350 FFL
Seventh floor Lvl. +23100 FFL
Sixth floor Lvl. +19850 FFL
Fifth floor Lvl. +16600 FFL
Fourth floor Lvl. +13350FFL
Third floor Lvl. +10100 FFL
Second floor Lvl. +6850 FFL
First floor Lvl. +3600 FFL
Ground/Stilt floor Lvl. +350 FFL
±000
88250
3400
3250
350
-1960
-3690
-13580
±000
-570

D.T.P.(HQ)
Member Secretary
B.P.C.

S.T.P.(G)
Member
B.P.C.

C.T.P.(Hr.)
Chairman
B.P.C.

JD SD ATP

ELEVATION-4

TOWER-G2 &G3(G+26)

Notes
- Dimensions are not to be scaled.
- Dimensions are not to be scaled.
- All Dimensions Are In MM
- All windows & ventilators are openable
- All walls are 230/115 thk. Brick Wall

Issues

No.	Date	By	Description

Revisions

KEY PLAN

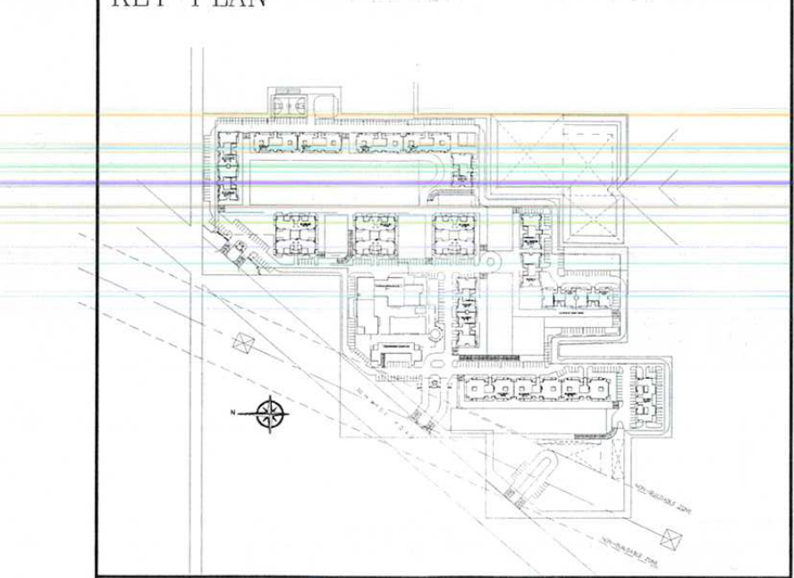

Owner's Signature

Kashif

SELENE CONSTRUCTIONS LIMITED

Architect's Signature

Manish Kr. Bagga Architect
Council of Architecture
Registration No. CA/95/18626

SANCTIONED

To be read in conjuction with memo No 36958 Dtd. 18/04/13

Architects
Arcop Associates Pvt. Ltd.
Plot No-36, Sector-32, Gurgaon.
HARYANA - 122001
INDIA

Ph.: +91-124-4595500 , 4371200
Fax: +91-124-4595550

Clients
M/s Selene Constructions
F-60 , Malhotra Building, II Floor ,
Cannaught Place, New Delhi-110001
& Vindhyachal Land Development Ltd.

Job Title BUILDING PLAN OF
~~REVISED~~ PROPOSED GROUP HOUSING AT
SECTOR-103 , FALLING IN REVENUE
ESTATE OF VILLAGE DAULATABAD
THESIL &DIST. GURGAON,HARYANA

Drawing Title
TOWER-G2 AND G3
ELEVATION-3 AND 4
G+26

Job No.		Drawing No.
Drawn	Checked	AR-A-23
Date 22.08.2011	Scale 1:125	Revisions